



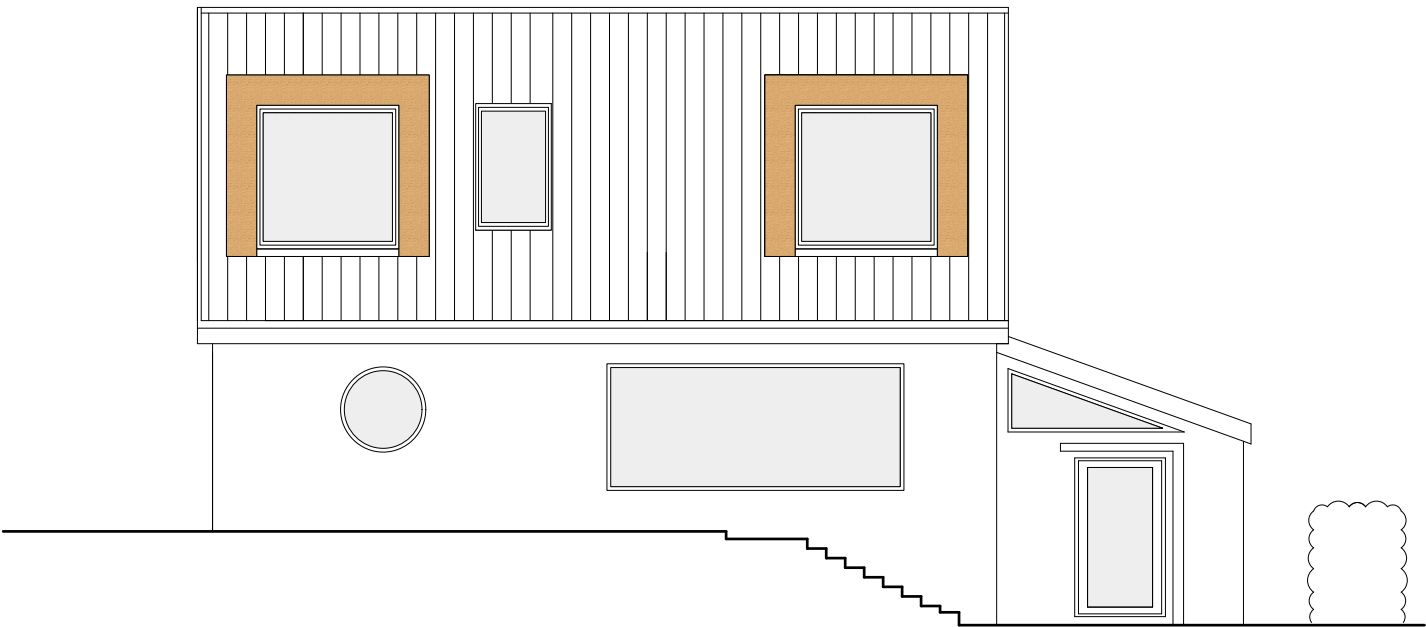

PROPOSED FRONT ELEVATION

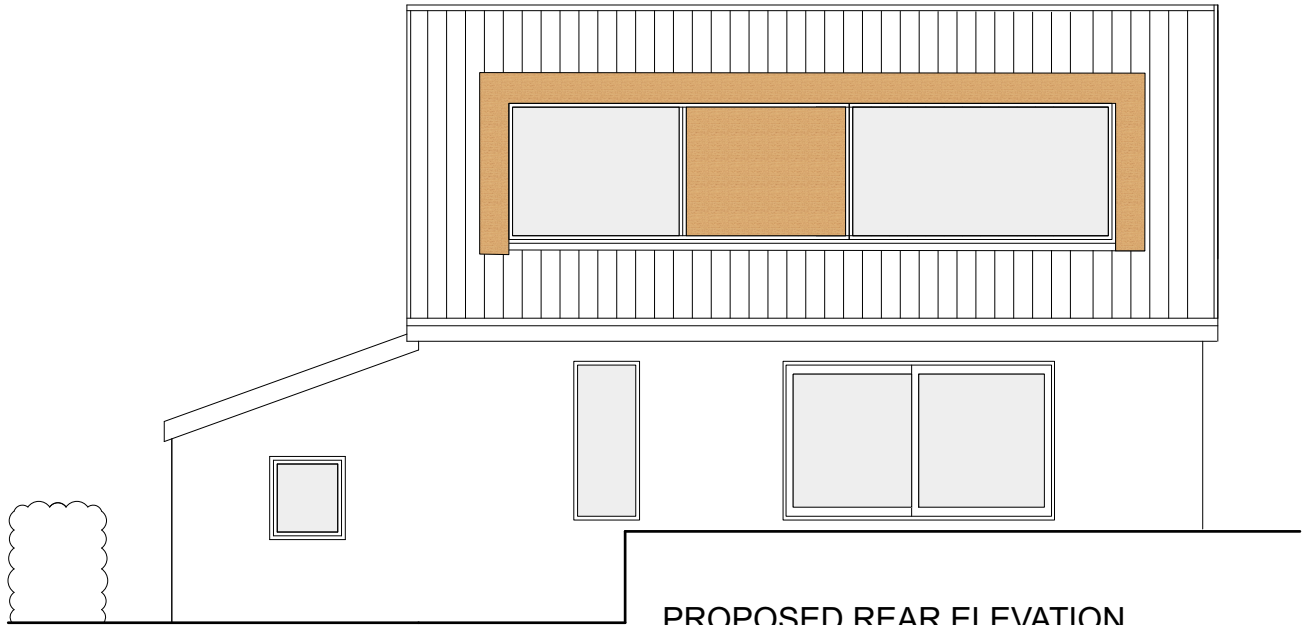


PROPOSED REAR ELEVATION


 George and Co.

Mr Liam Sullivan
7 Summerset close,
Cefn Coed
Merthyr Tydfil
CF48 2NY

821.01		ELEVATION	
sketch	1:100@A3	feb 22	CG
1st Floor Woodfired Studios 62 High St Merthyr Tydfil CF37 8DE 07830328652 hello@georgeandco.studio www.georgeandco.studio			
DO NOT SCALE THIS DRAWING		©George and Co.	

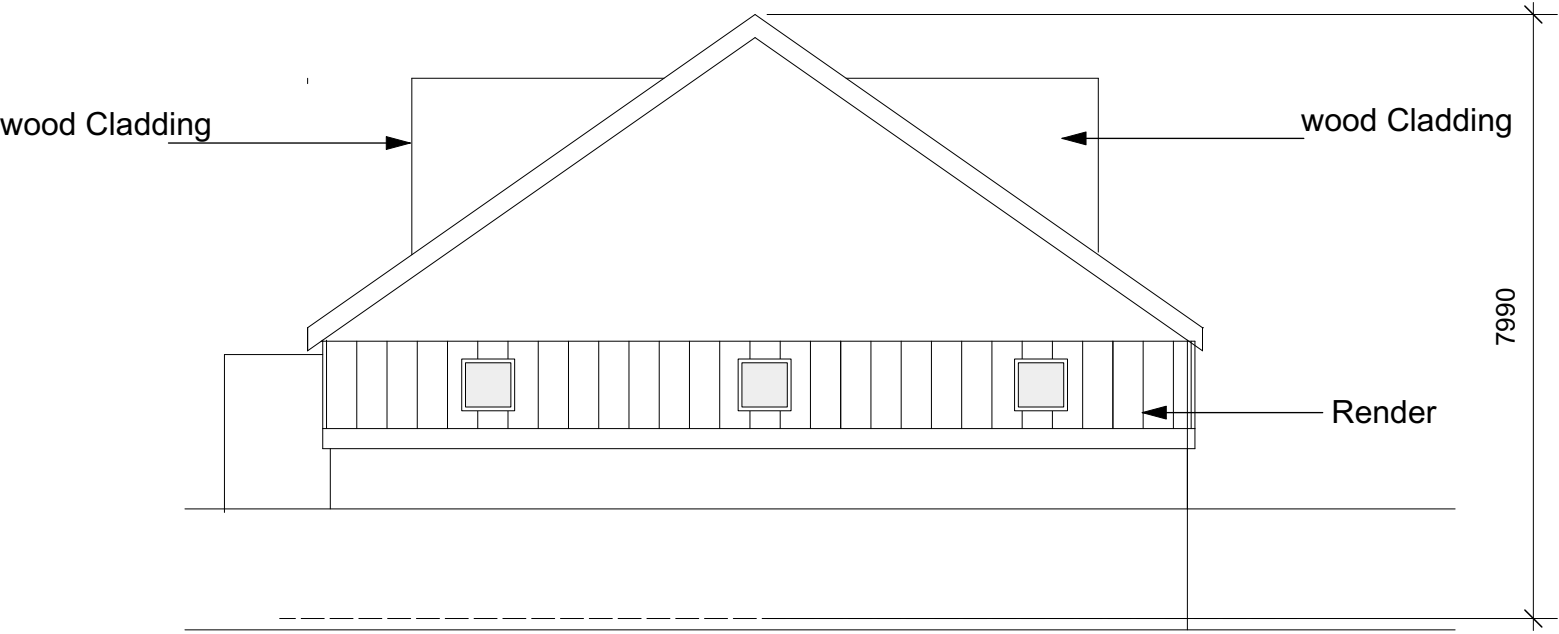

PROPOSED SIDE ELEVATION

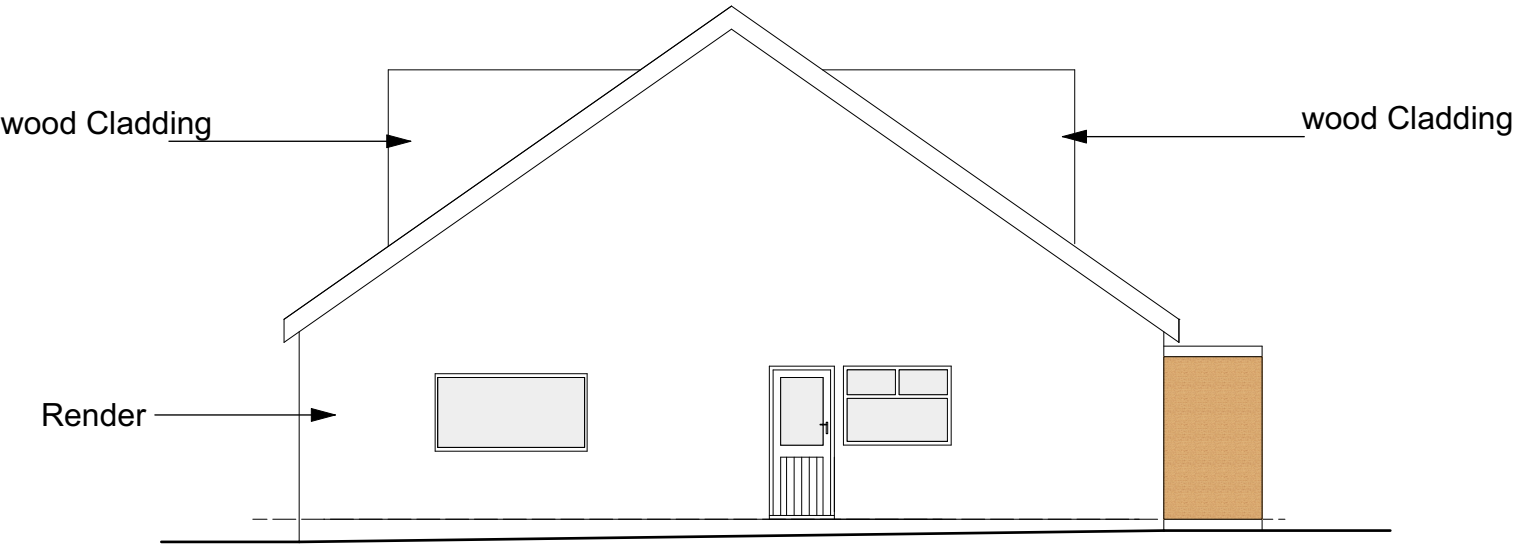


PROPOSED SIDE ELEVATION

 George and Co.

Mr Liam Sulivan
7 Summerset close,
Cefn Coed
Merthyr Tydfil
CF48 2NY

821.02		ELEVATIONS	
sketch	1:100@A3	Feb 22	CG
1st Floor Woodfired Studios 62 High St Merthyr Tydfil CF37 8DE 07830328652 hello@georgeandco.studio www.georgeandco.studio			
DO NOT SCALE THIS DRAWING		©George and Co.	

Neighbours property
roughly 10m from extension

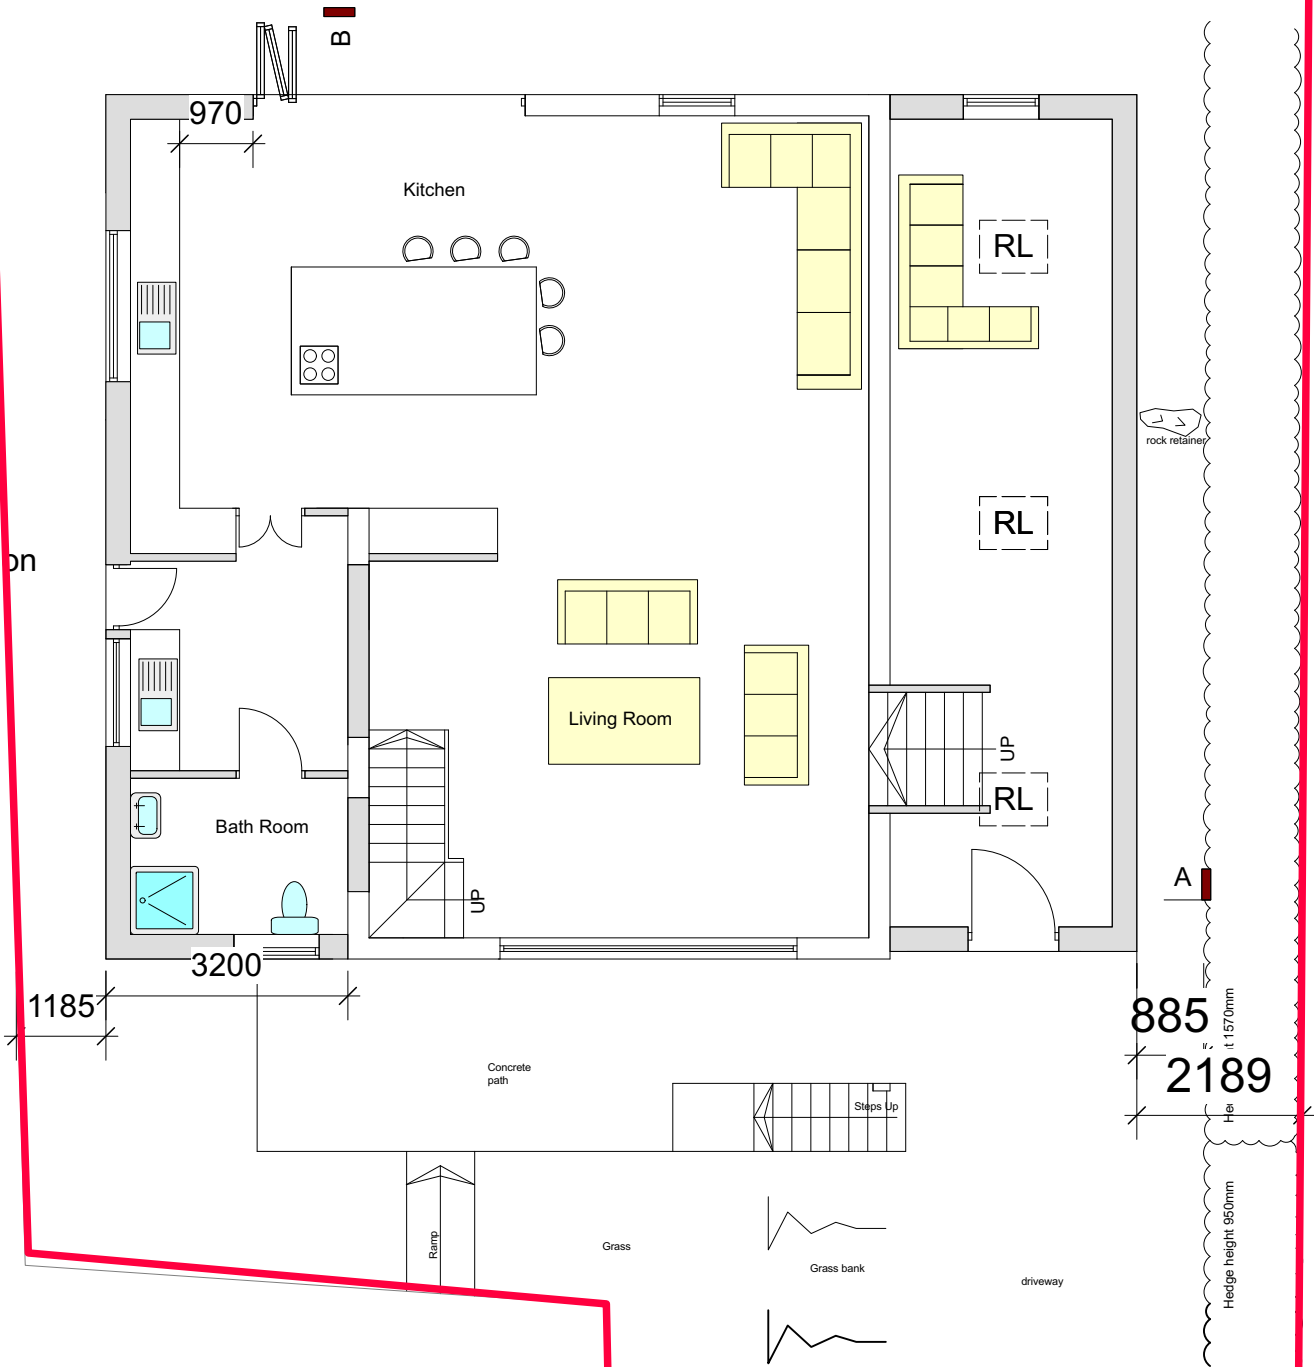


PROPOSED GF PLANS

 George and Co.

Mr Liam Sullivan
7 Summerset close,
Cefn Coed
Merthyr Tydfil
CF48 2NY

821.04		Plan	
sketch	1:100@A3	Feb 22	CG
1st Floor Woodfired Studios 62 High St Merthyr Tydfil CF37 8DE 07830328652 hello@georgeandco.studio www.georgeandco.studio			
DO NOT SCALE THIS DRAWING		©George and Co.	

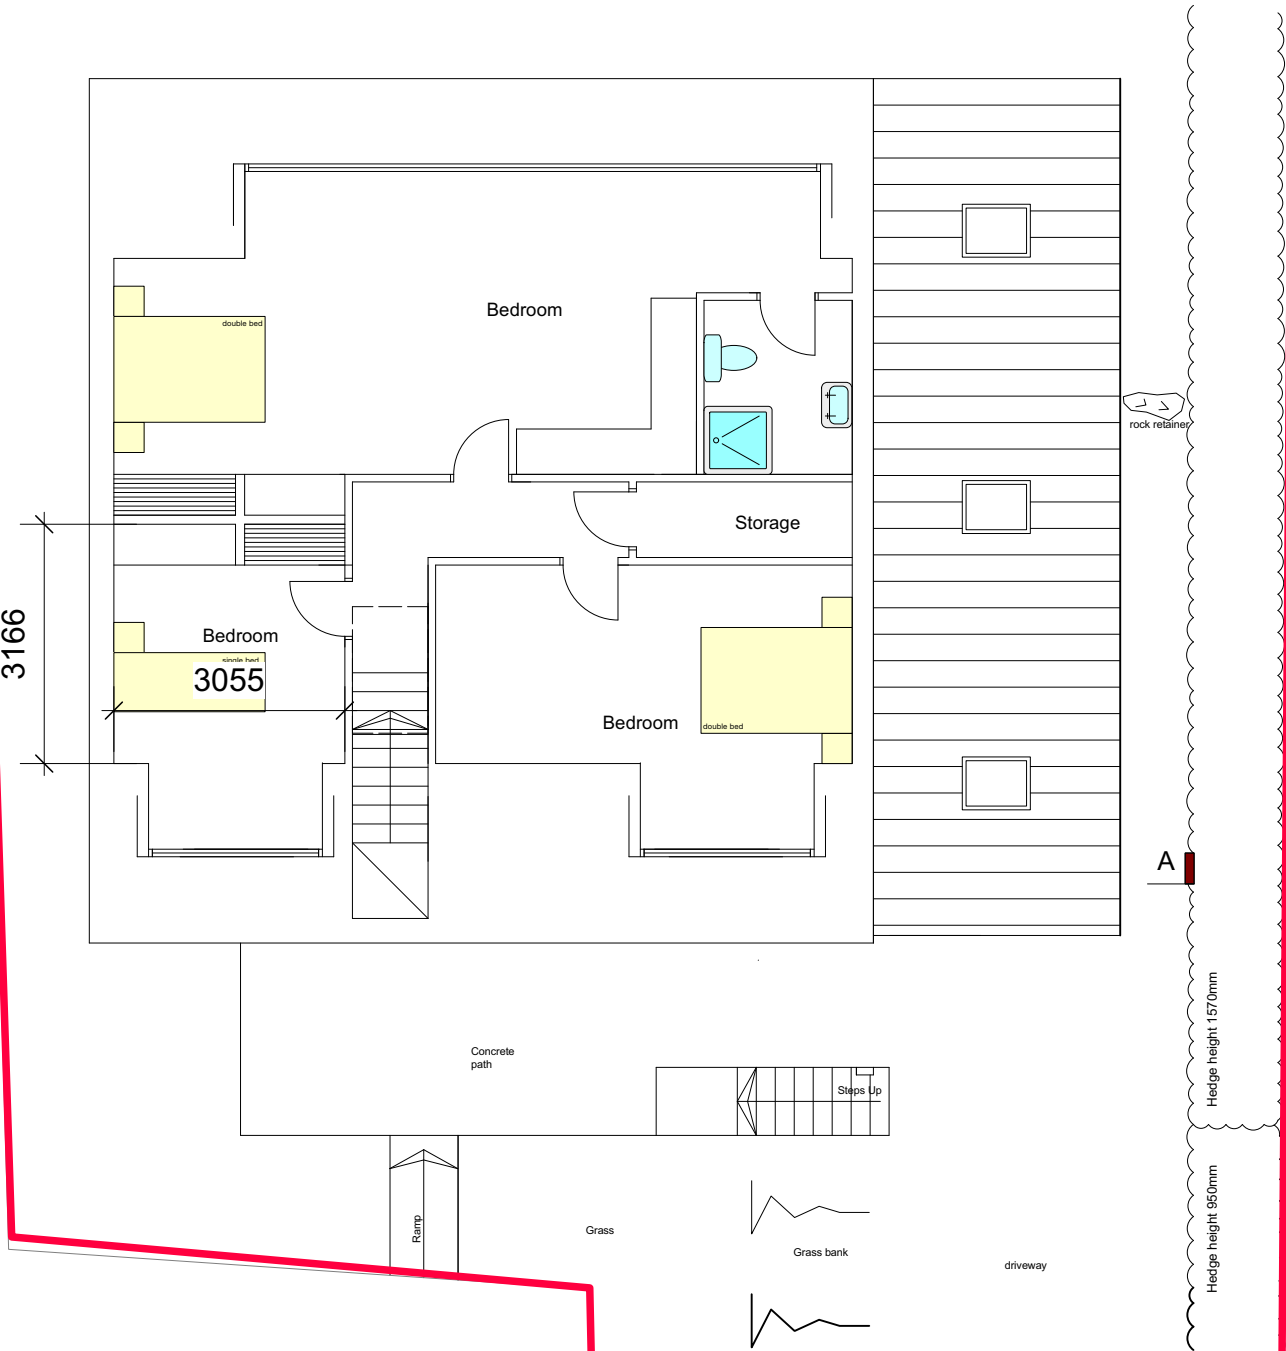


PROPOSED 1ST FLOOR PLANS

 George and Co.

Mr Liam Sulivan
7 Summerset close,
Cefn Coed
Merthyr Tydfil
CF48 2NY

821.05		PLANS	
sketch	1:100@A3	Feb 22	CG
1st Floor Woodfired Studios 62 High St Merthyr Tydfil CF37 8DE 07830328652 hello@georgeandco.studio www.georgeandco.studio			
DO NOT SCALE THIS DRAWING		©George and Co.	


EXISTING 1ST FLOOR PLANS

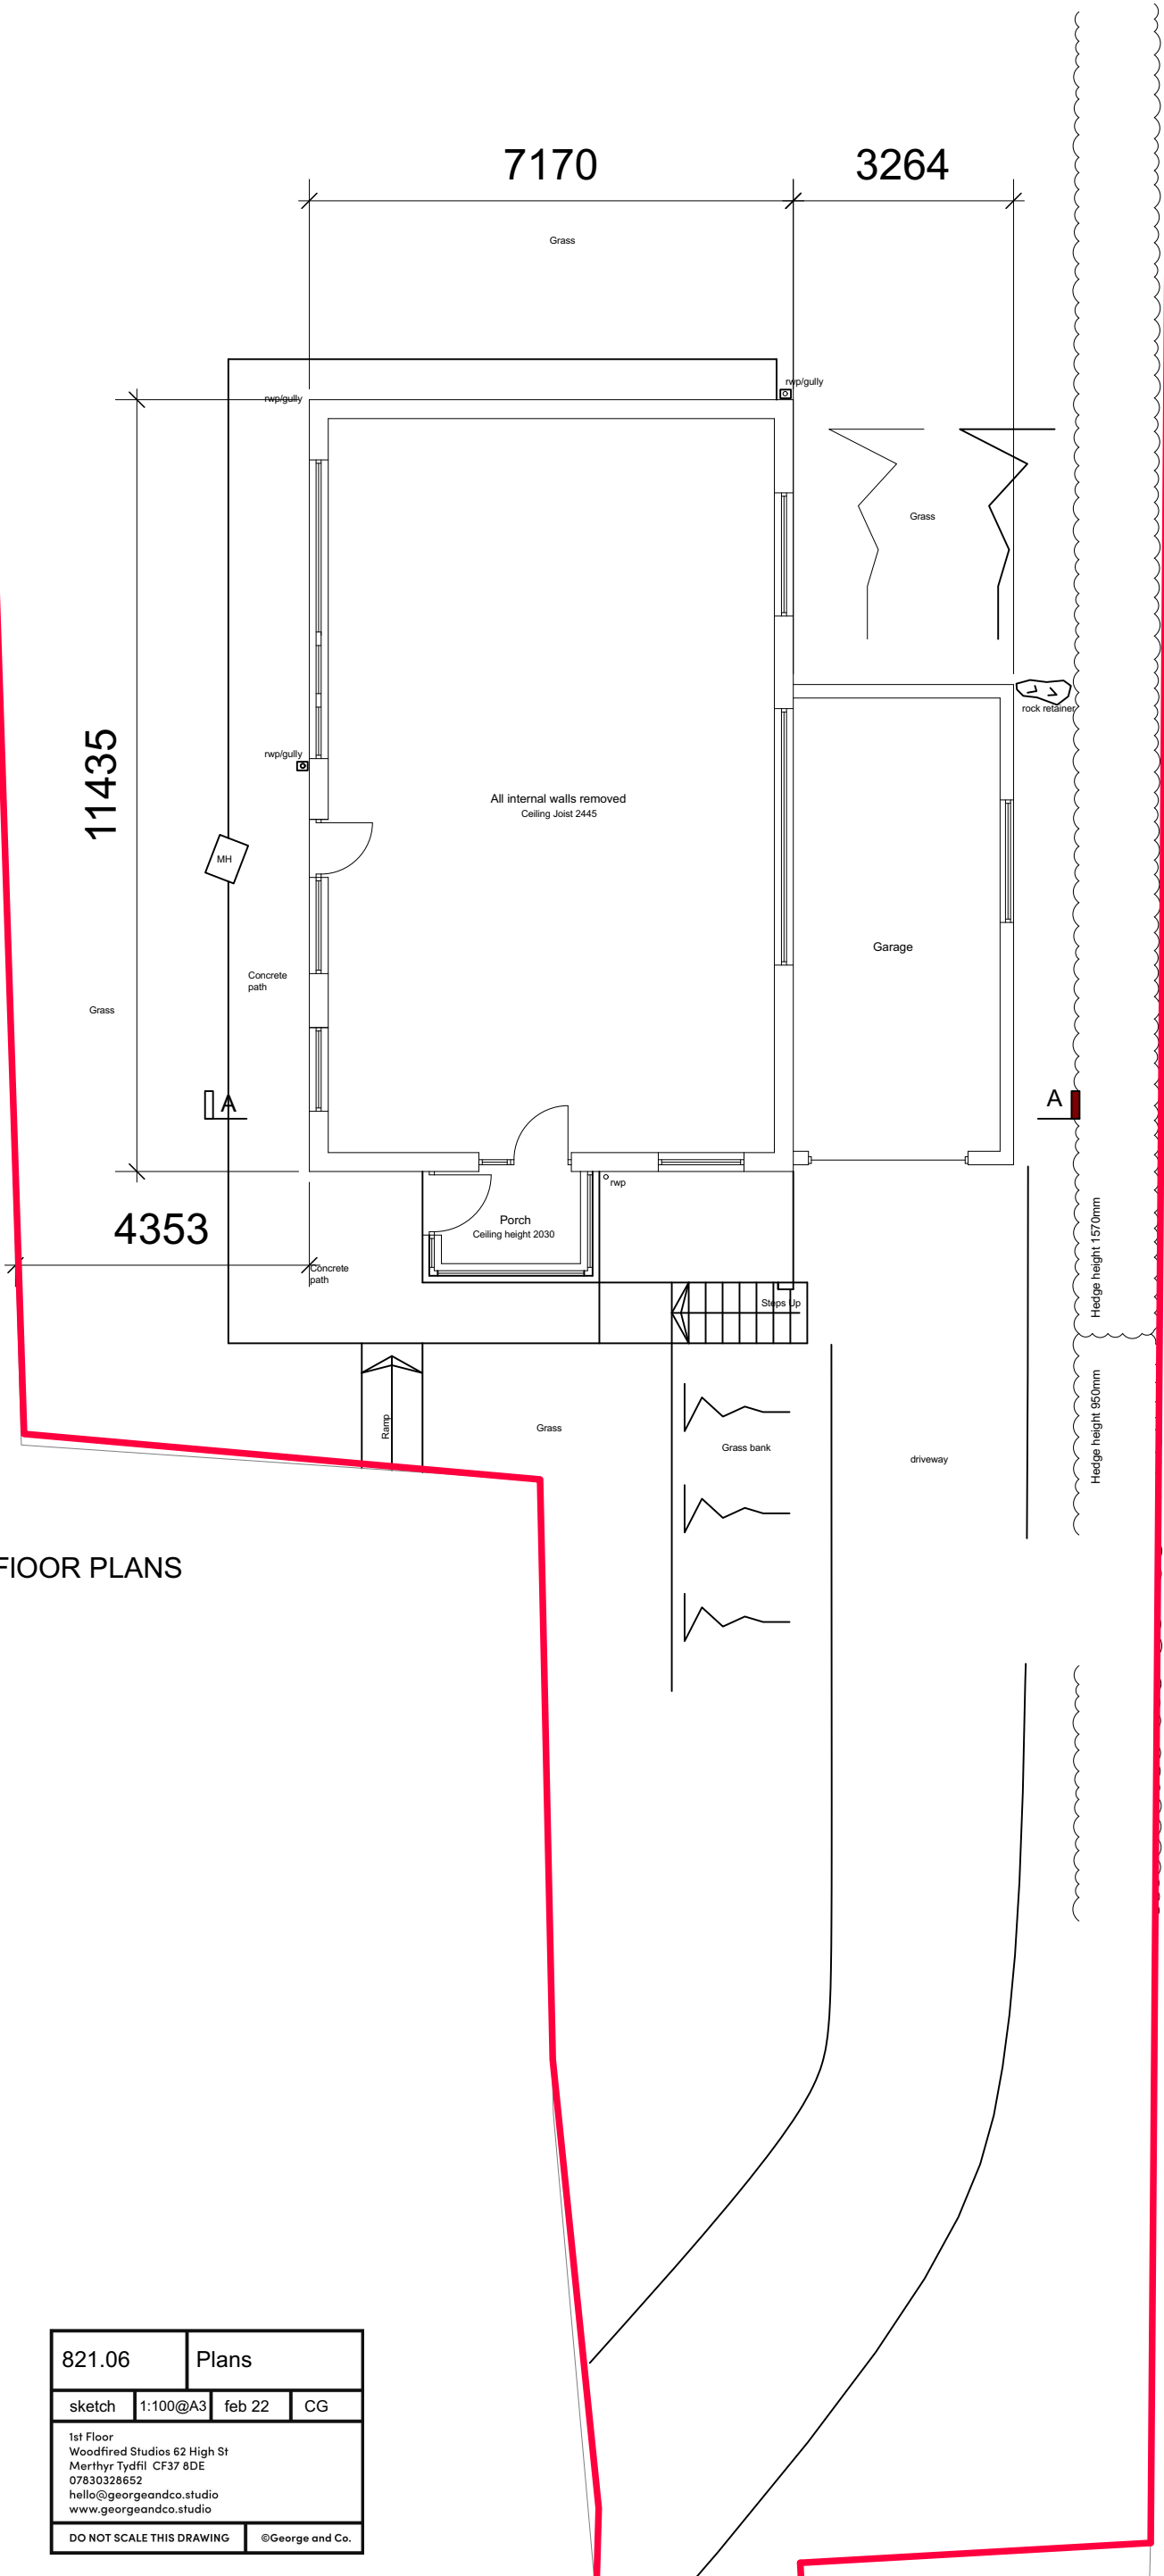


 George and Co.

Mr Liam Sulivan
7 Summerset close,
Cefn Coed
Merthyr Tydfil
CF48 2NY


821.06	Plans		
sketch	1:100@A3	feb 22	CG
1st Floor Woodfired Studios 62 High St Merthyr Tydfil CF37 8DE 07830328652 hello@georgeandco.studio www.georgeandco.studio			
DO NOT SCALE THIS DRAWING		@George and Co.	

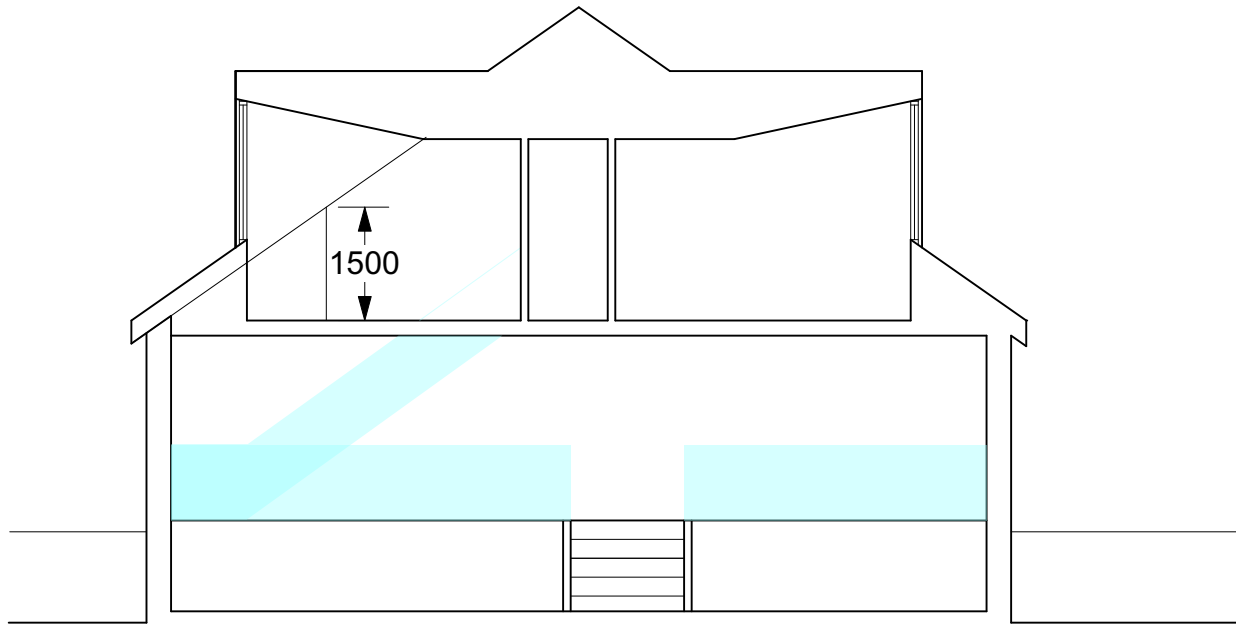

Section D-D

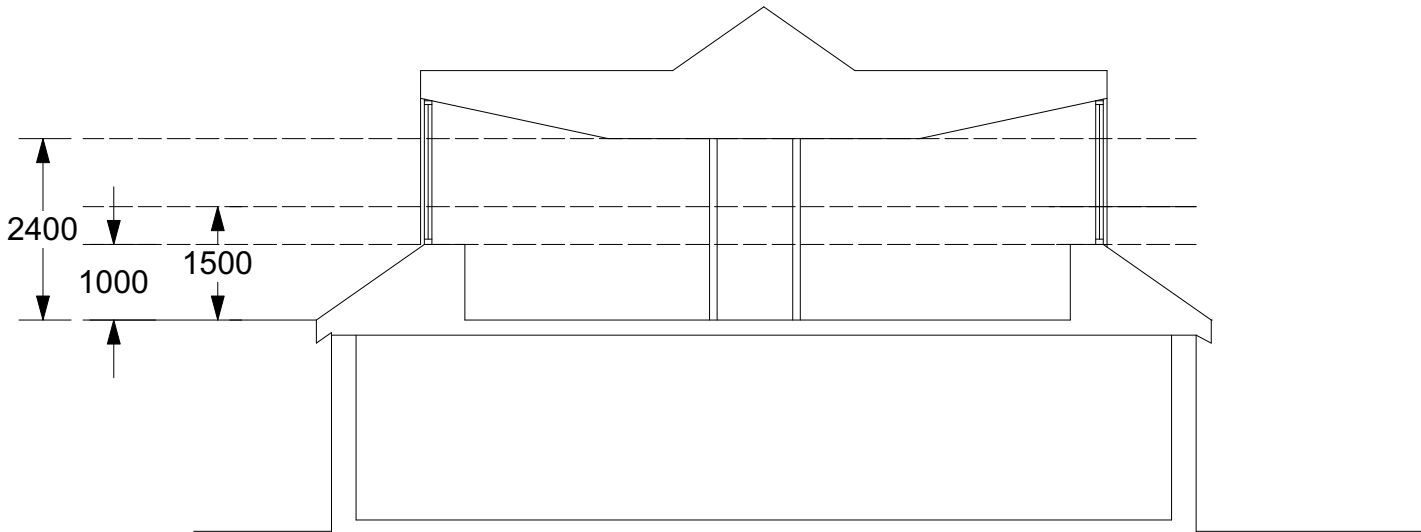

Section B-B

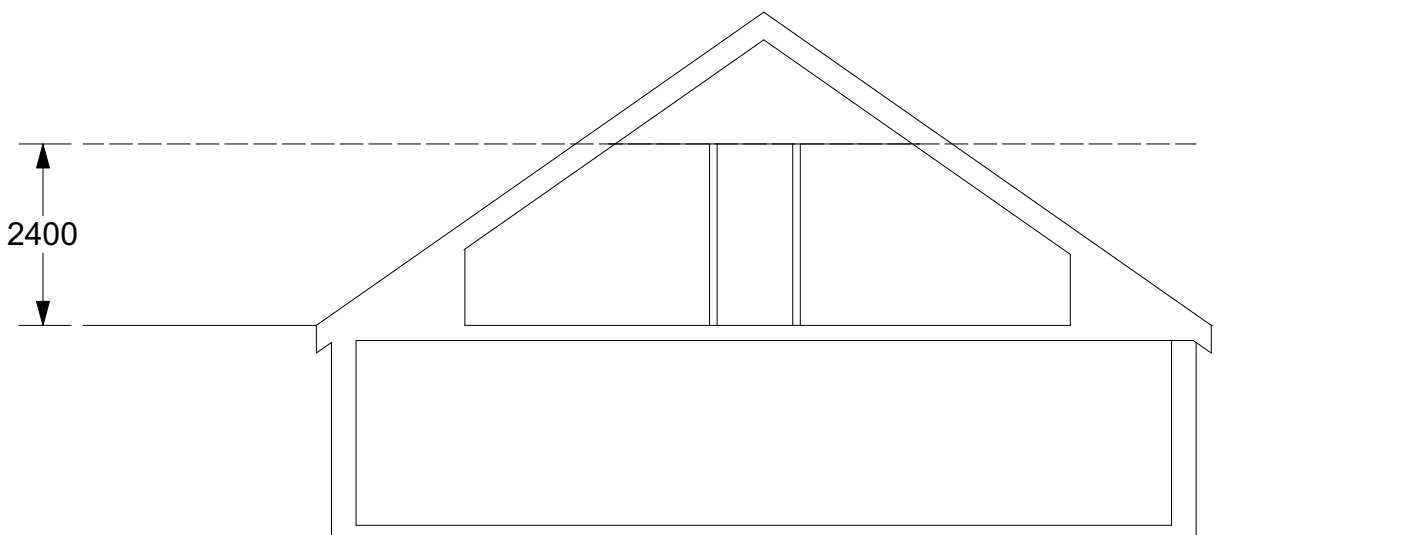


Section C-C


 George and Co.

Mr Liam Sullivan
7 Summerset close,
Cefn Coed
Merthyr Tydfil
CF48 2NY


821.07		ELEVATIONS	
sketch	1:100@A3	Feb 22	CG
1st Floor Woodfired Studios 62 High St Merthyr Tydfil CF37 8DE 07830328652 hello@georgeandco.studio www.georgeandco.studio			
DO NOT SCALE THIS DRAWING		©George and Co.	

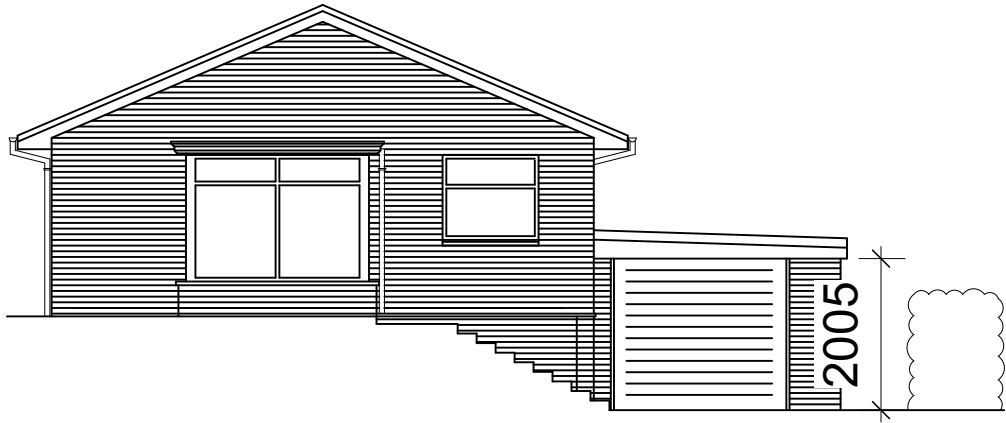

EXISTING FRONT ELEVATION

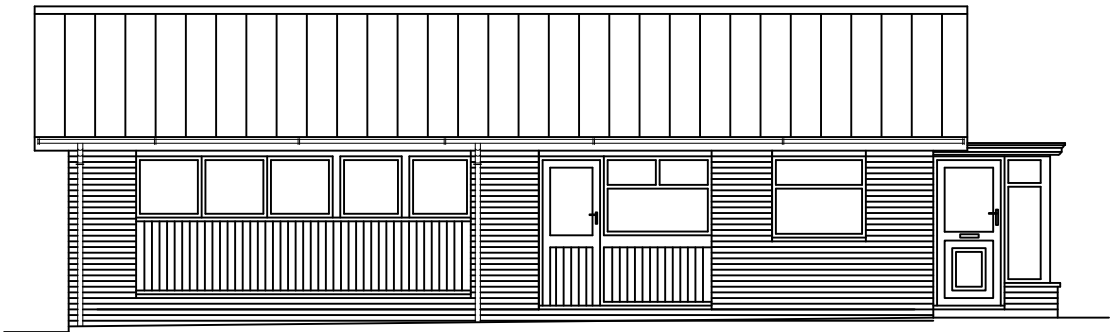

EXISTING SIDE ELEVATION

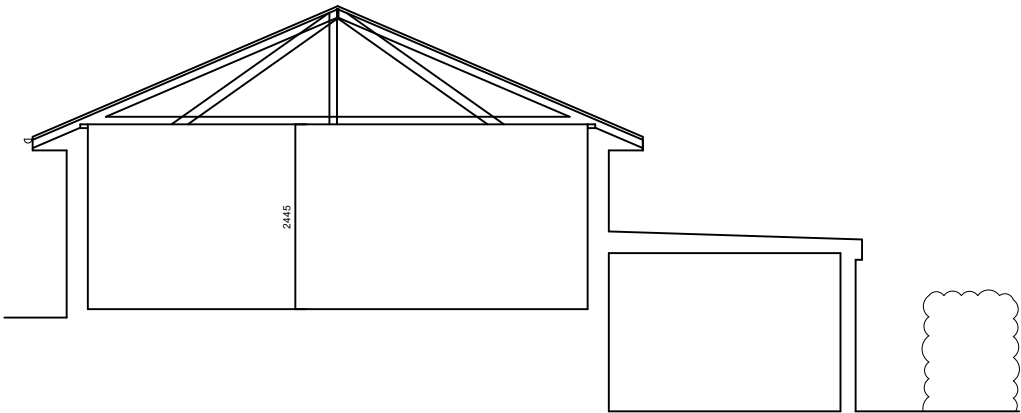


SECTION A-A


 George and Co.

Mr Liam Sulivan
7 Summerset close,
Cefn Coed
Merthyr Tydfil
CF48 2NY


821.08		Plan	
sketch	1:100@A3	Feb 22	CG
1st Floor Woodfired Studios 62 High St Merthyr Tydfil CF37 8DE 07830328652 hello@georgeandco.studio www.georgeandco.studio			
DO NOT SCALE THIS DRAWING		©George and Co.	

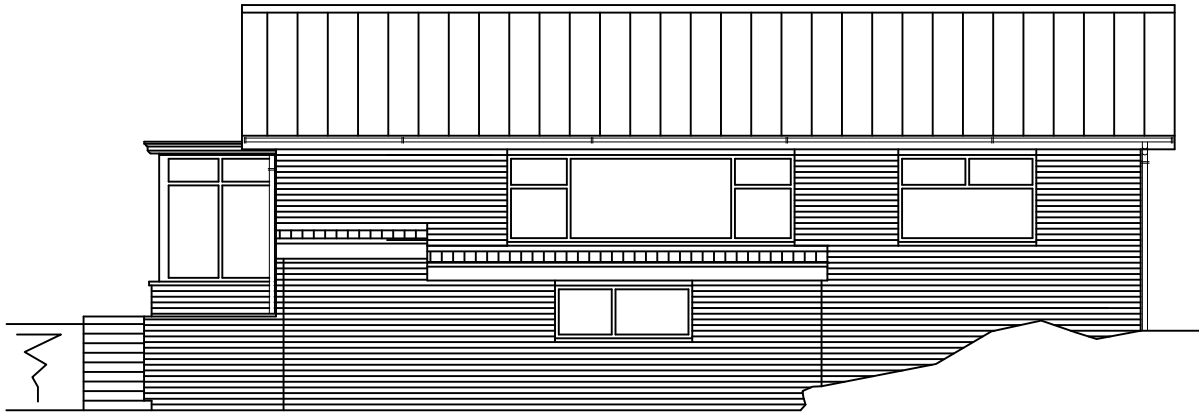

EXISTING SIDE ELEVATION

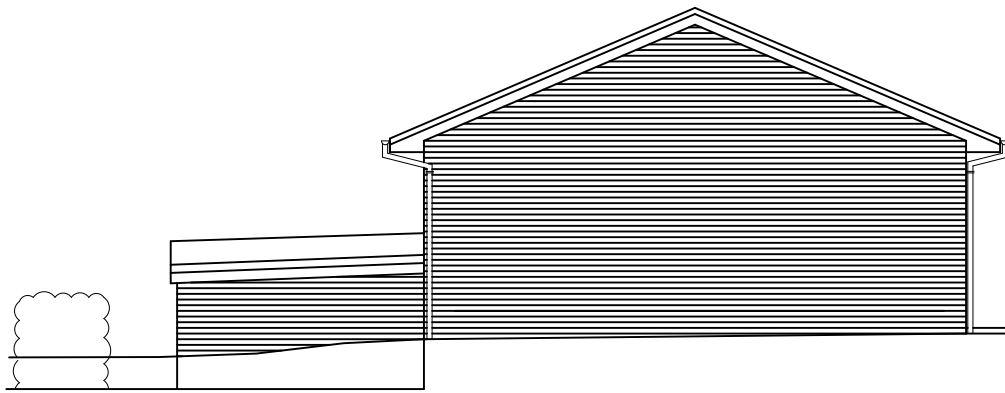

EXISTING REAR ELEVATION

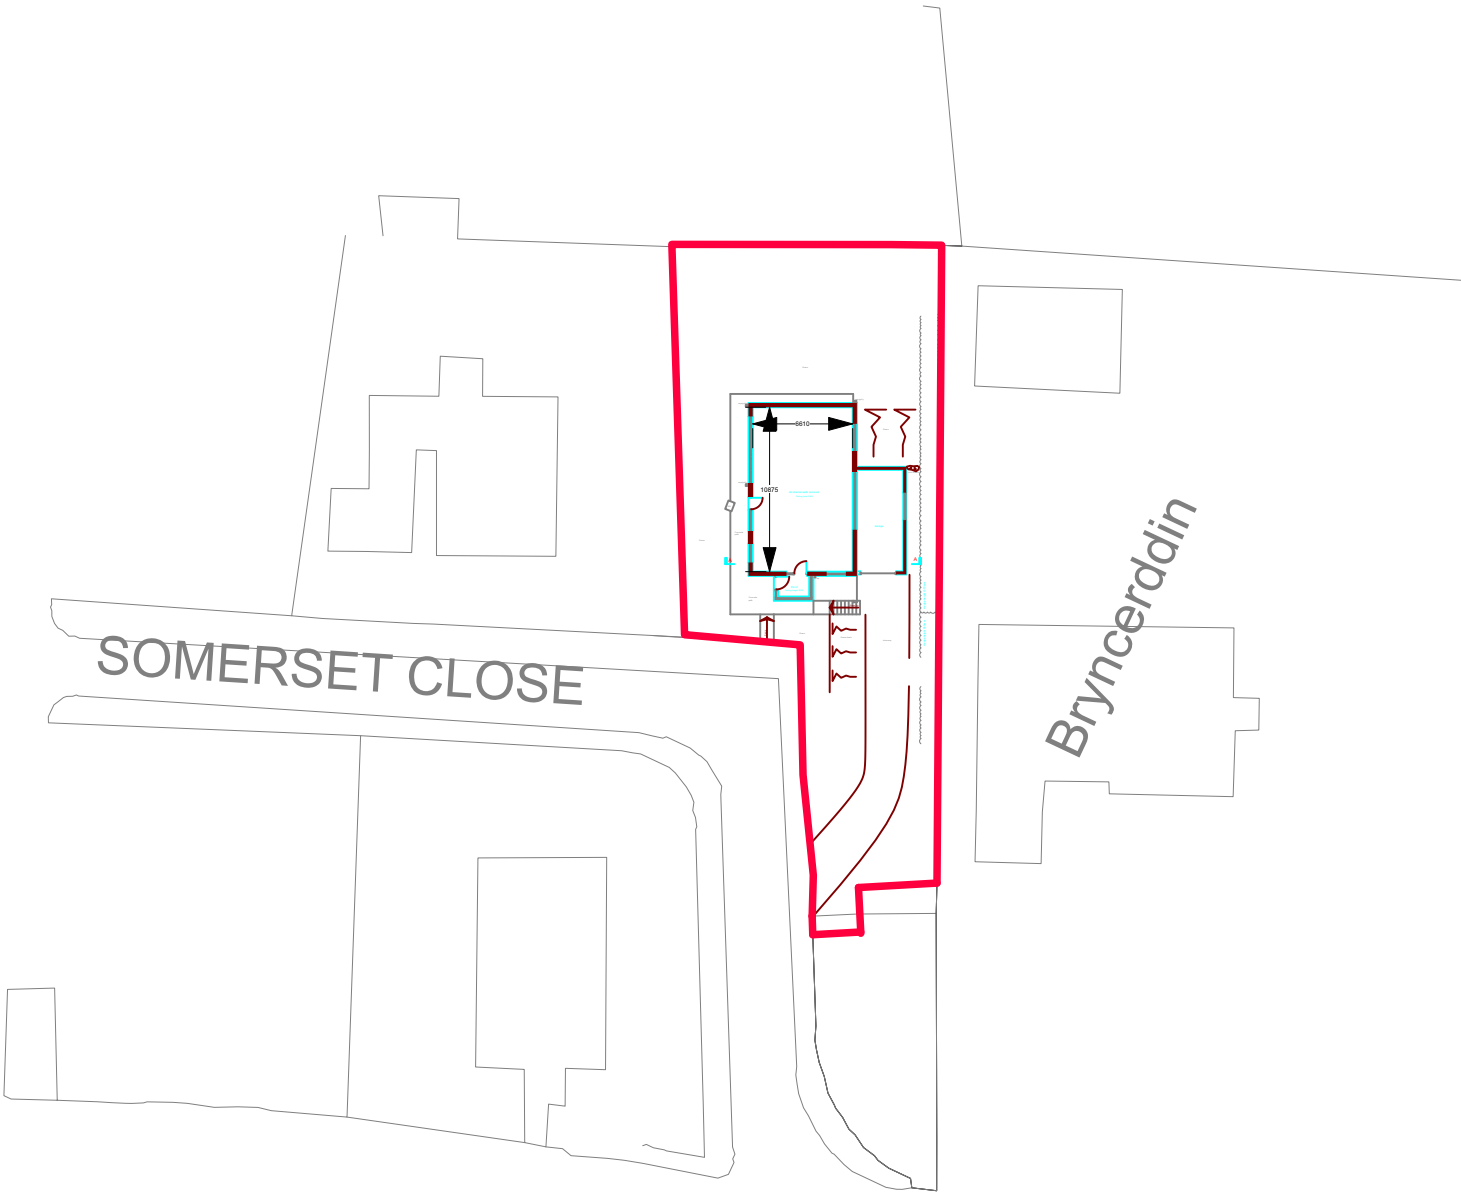

 George and Co.

Mr Liam Sulivan
7 Summerset close,
Cefn Coed
Merthyr Tydfil
CF48 2NY

821.10		PLANS	
sketch	1:500@A3	Feb 22	CG
1st Floor Woodfired Studios 62 High St Merthyr Tydfil CF37 8DE 07830328652 hello@georgeandco.studio www.georgeandco.studio			
DO NOT SCALE THIS DRAWING		©George and Co.	





George and Co.

025metres

Mr Liam Sulivan
7 Summerset close,
Cefn Coed
Merthyr Tydfil
CF48 2NY


50 821.10		PLANS	
sketch	1:1250@A3	Feb 22	CG
1st Floor Woodfired Studios 62 High St Merthyr Tydfil CF37 8DE 07830328652 hello@georgeandco.studio www.georgeandco.studio			
DO NOT SCALE THIS DRAWING		©George and Co.	

HM Land Registry
Current title plan

Title number **CYM804794**
Ordnance Survey map reference **SO0308SW**
Scale **1:1250 enlarged from 1:2500**
Administrative area **Merthyr Tydfil / Merthyr Tudful**



© Crown copyright and database rights 2021 Ordnance Survey 100026316. You are not permitted to copy, sub-license, distribute or sell any of this data to third parties in any form.

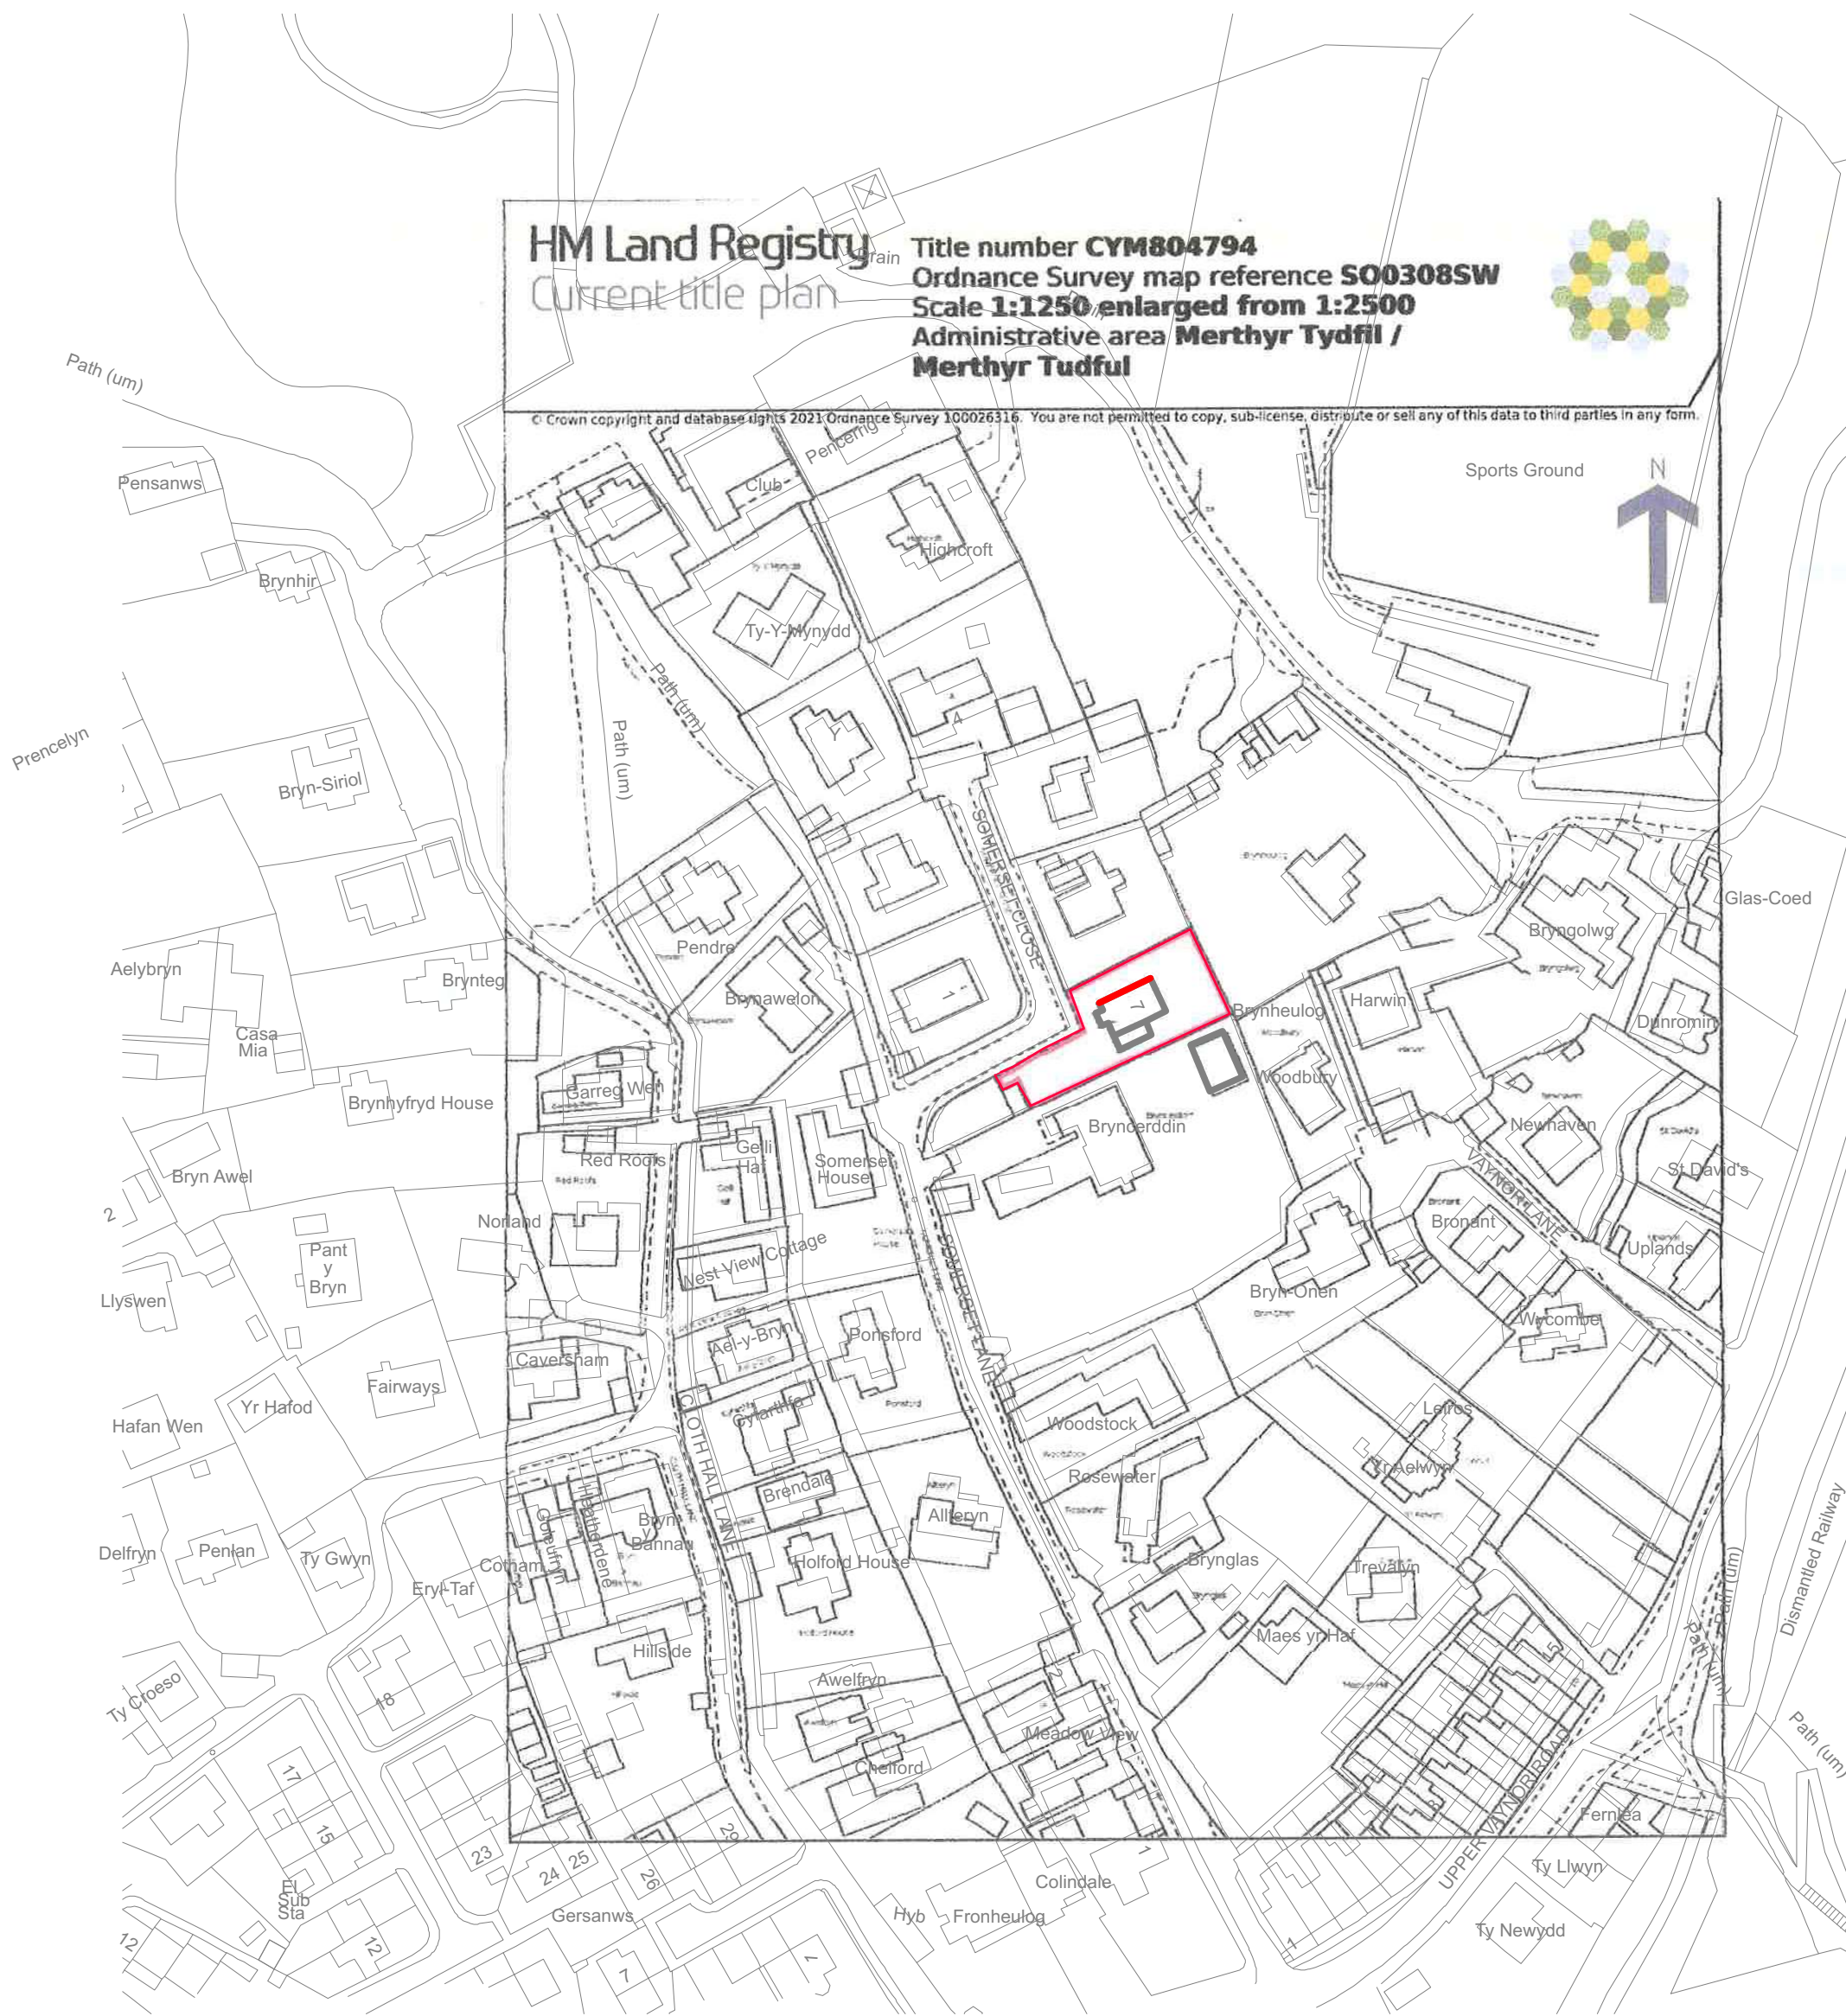

0 25 50
metres