


Monarch
Architectural Services Ltd

Revision:

project
Proposed Indoor Menage Building,
Horse Walker / Exerciser and
Retention of the Hardcore Area
at
Land at Crophorne Stables
Shinging Road, Trelewis
Merthyr Tydfil, CF46 6 DP
Client
Mr W. Green

Title
Proposed Plot Layout

Date: November 2019
Scale: 1 : 200
Drawn: W. S.
Drawing No. 19/11/02
Rev.

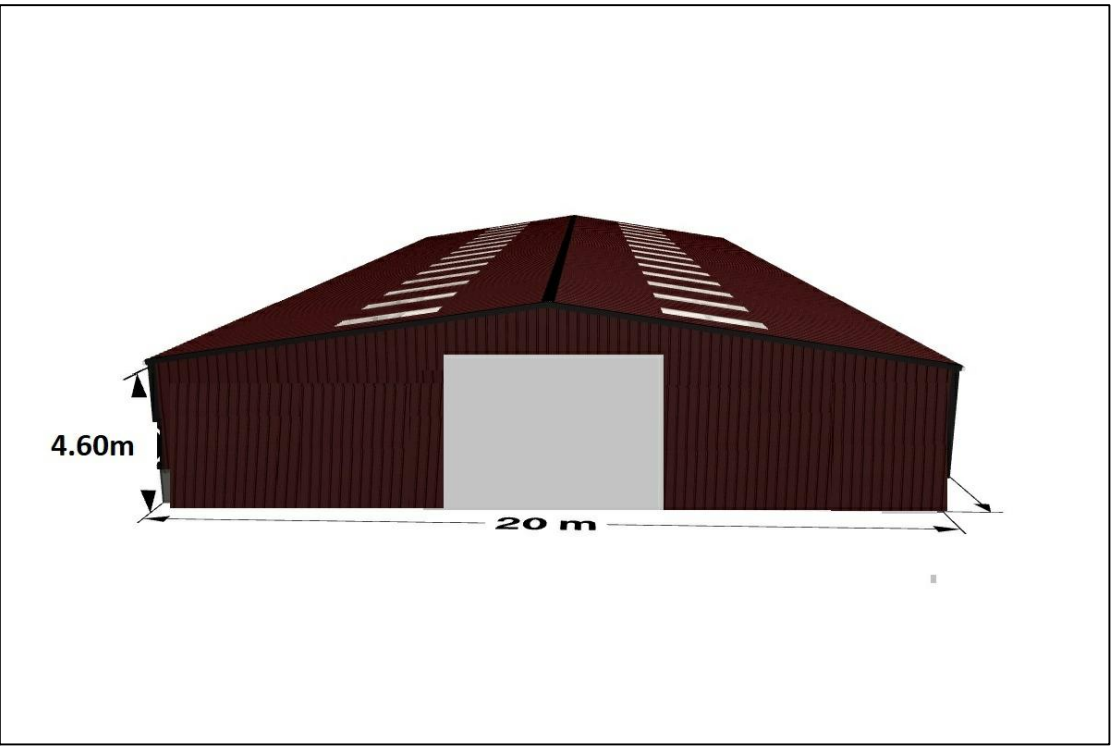

INDOOR MENAGE BUILDING



HORSE WALKER

