
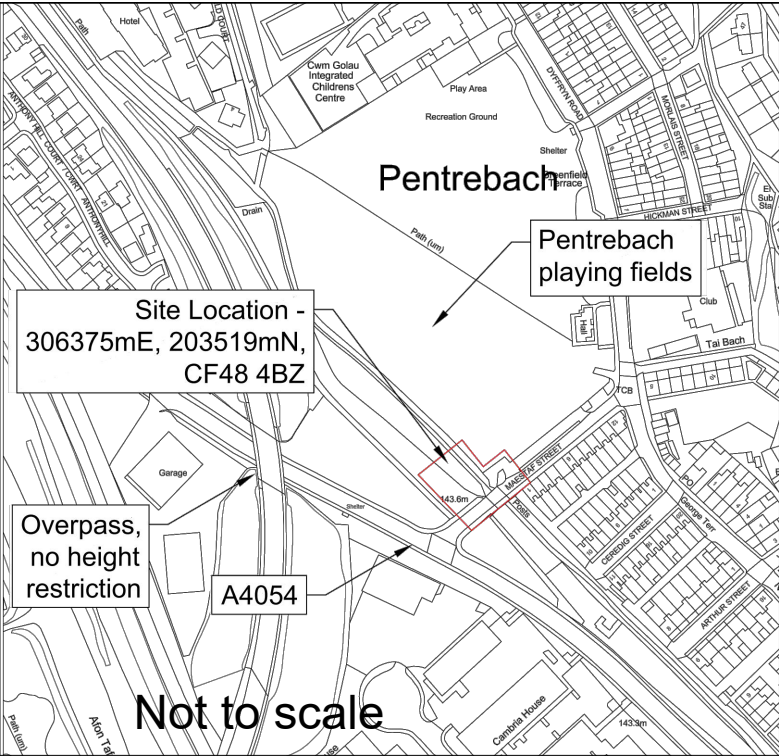


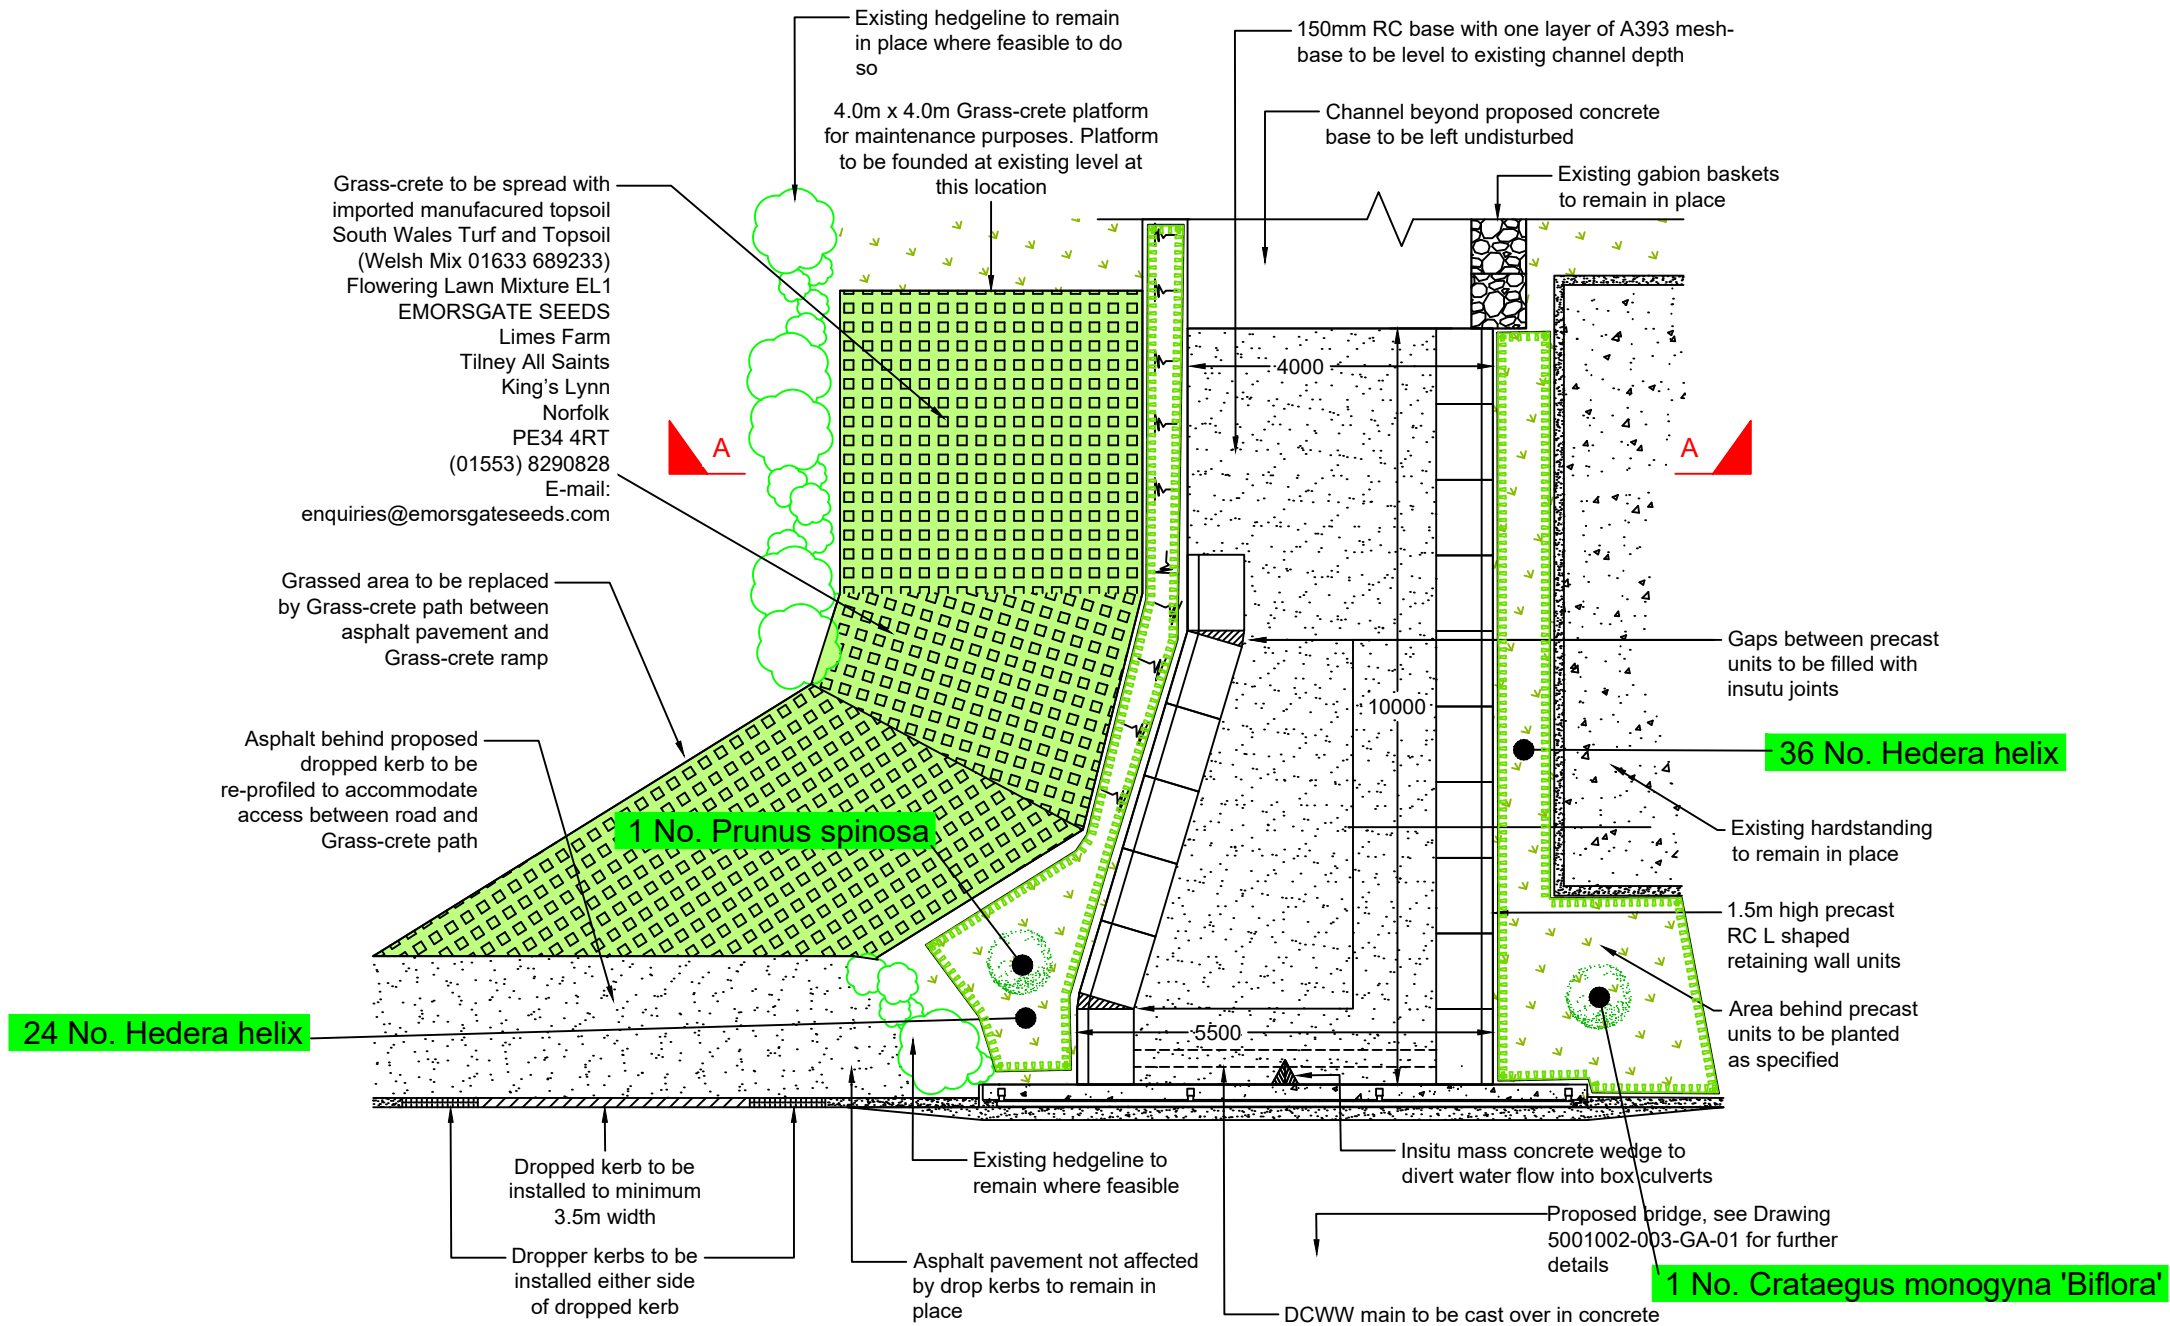

Planting Specification

Trees

| Number | Abbreviation | Species                      | Specification                        | Density |
|--------|--------------|------------------------------|--------------------------------------|---------|
| 1      | CRAMONB      | Crataegus monogyna 'Biflora' | Feather :1/3 brks :BR                | Counted |
| 1      | PRUSP        | Prunus spinosa               | Feather :Multi-Stemmed :1/3 brks :BR | Counted |

Climbers

| Number | Abbreviation | Species      | Specification                    | Density          |
|--------|--------------|--------------|----------------------------------|------------------|
| 60     | HEDHE        | Hedera helix | Single or Several Shoots :2 brks | 3/m <sup>2</sup> |

© Crown copyright and database rights 2016 Ordnance Survey 100025302 "You are not permitted to copy, sub-licence, distribute or sell any of this data to third parties in any form."

© Hawlfraint y Goron a hawliau cronfa ddata 2016 Arolwg Ordnans 100025302 "Ni chaniateir i chwi gopio, tan-drwyddedu, dosbarthu neu werthu y data yma i unrhyw drydydd barti mewn unrhyw ffurf"



MERTHYR TYDFIL  
COUNTY BOROUGH COUNCIL  
ENGINEERING DIVISION  
UNIT 5  
TRIANGLE BUSINESS PARK  
PENTREBACH  
MERTHYR TYDFIL  
CF48 4TQ

DRAWN:

APPROVED:

CHECKED:

DATE:

SCALE:

PROJECT NO.:

DRAWING NO.:

REV.:

PROJECT TITLE:

DRAWING TITLE:

Maestaf Street Bridge  
Replacement

Soft Landscape Works

LA02.02.71

004

02

13/09/22

1:100

@ A3