


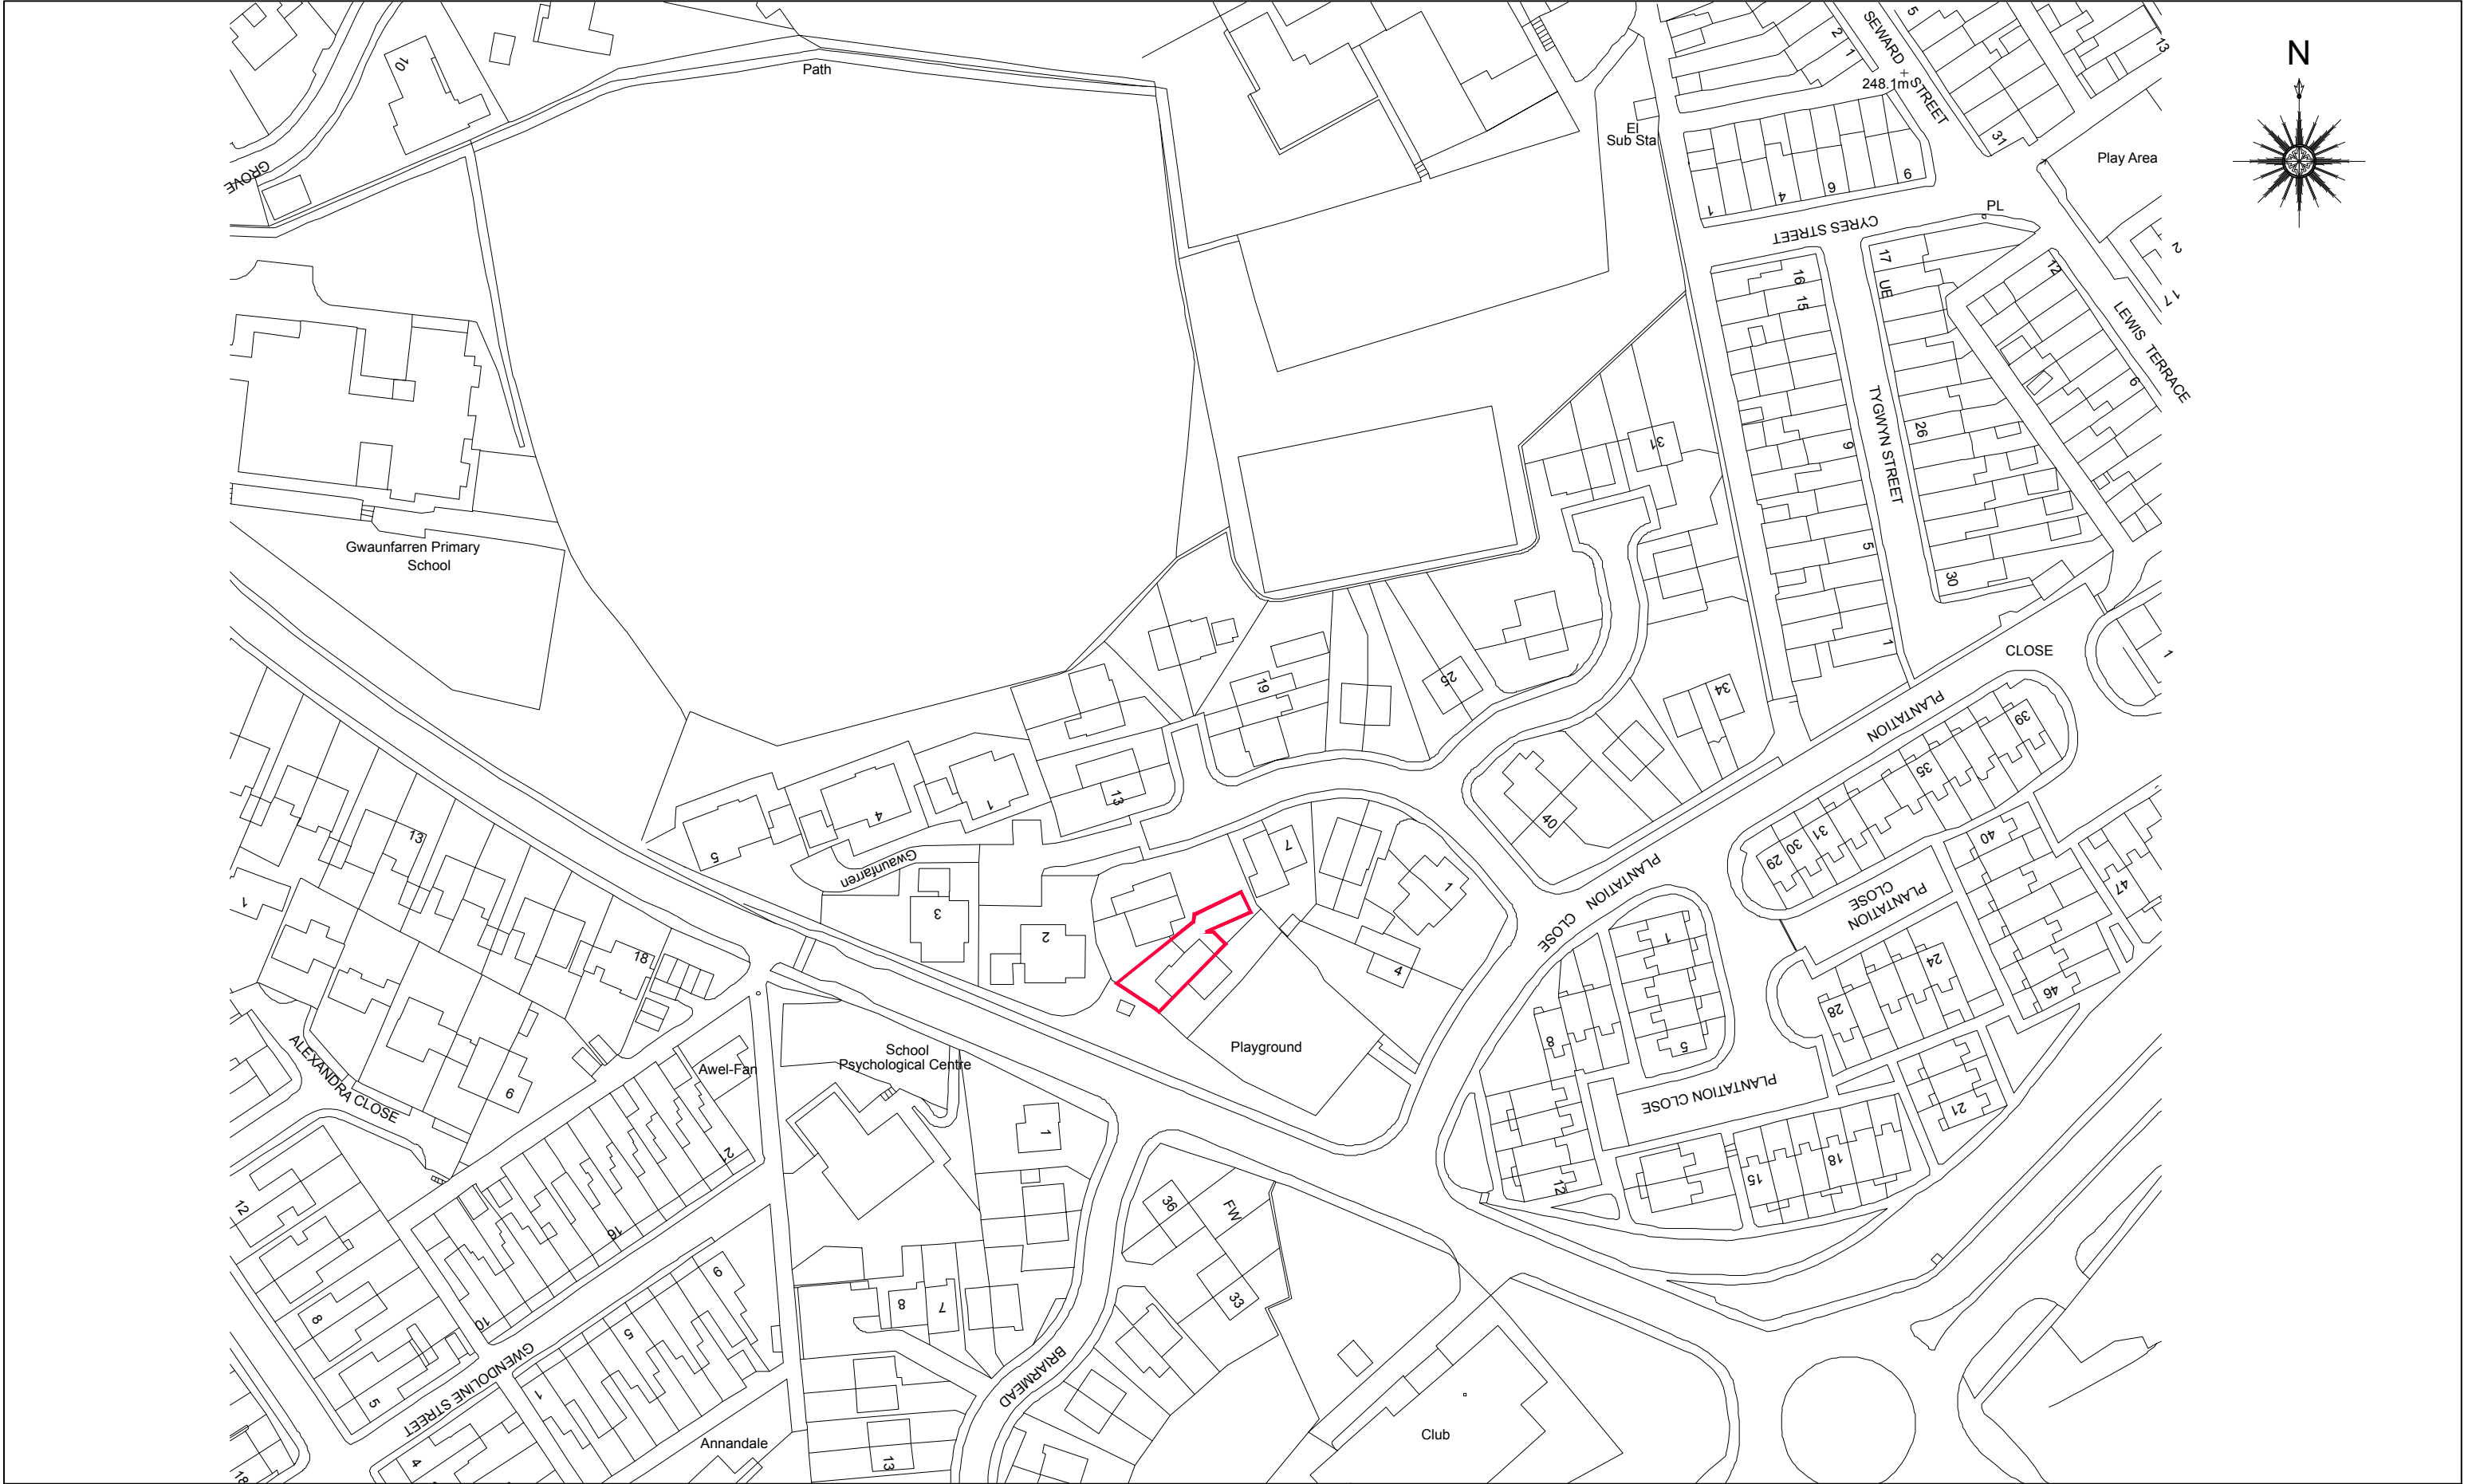

Proposed Single Storey
Attached Garage

Rev	Description	Date

10 Bishops Grove
Merthyr Tydfil CF47 9LJ

LOCATION PLAN		
Date	Dec '22	A705-01
Drawn by		
Scale	1:1250	