




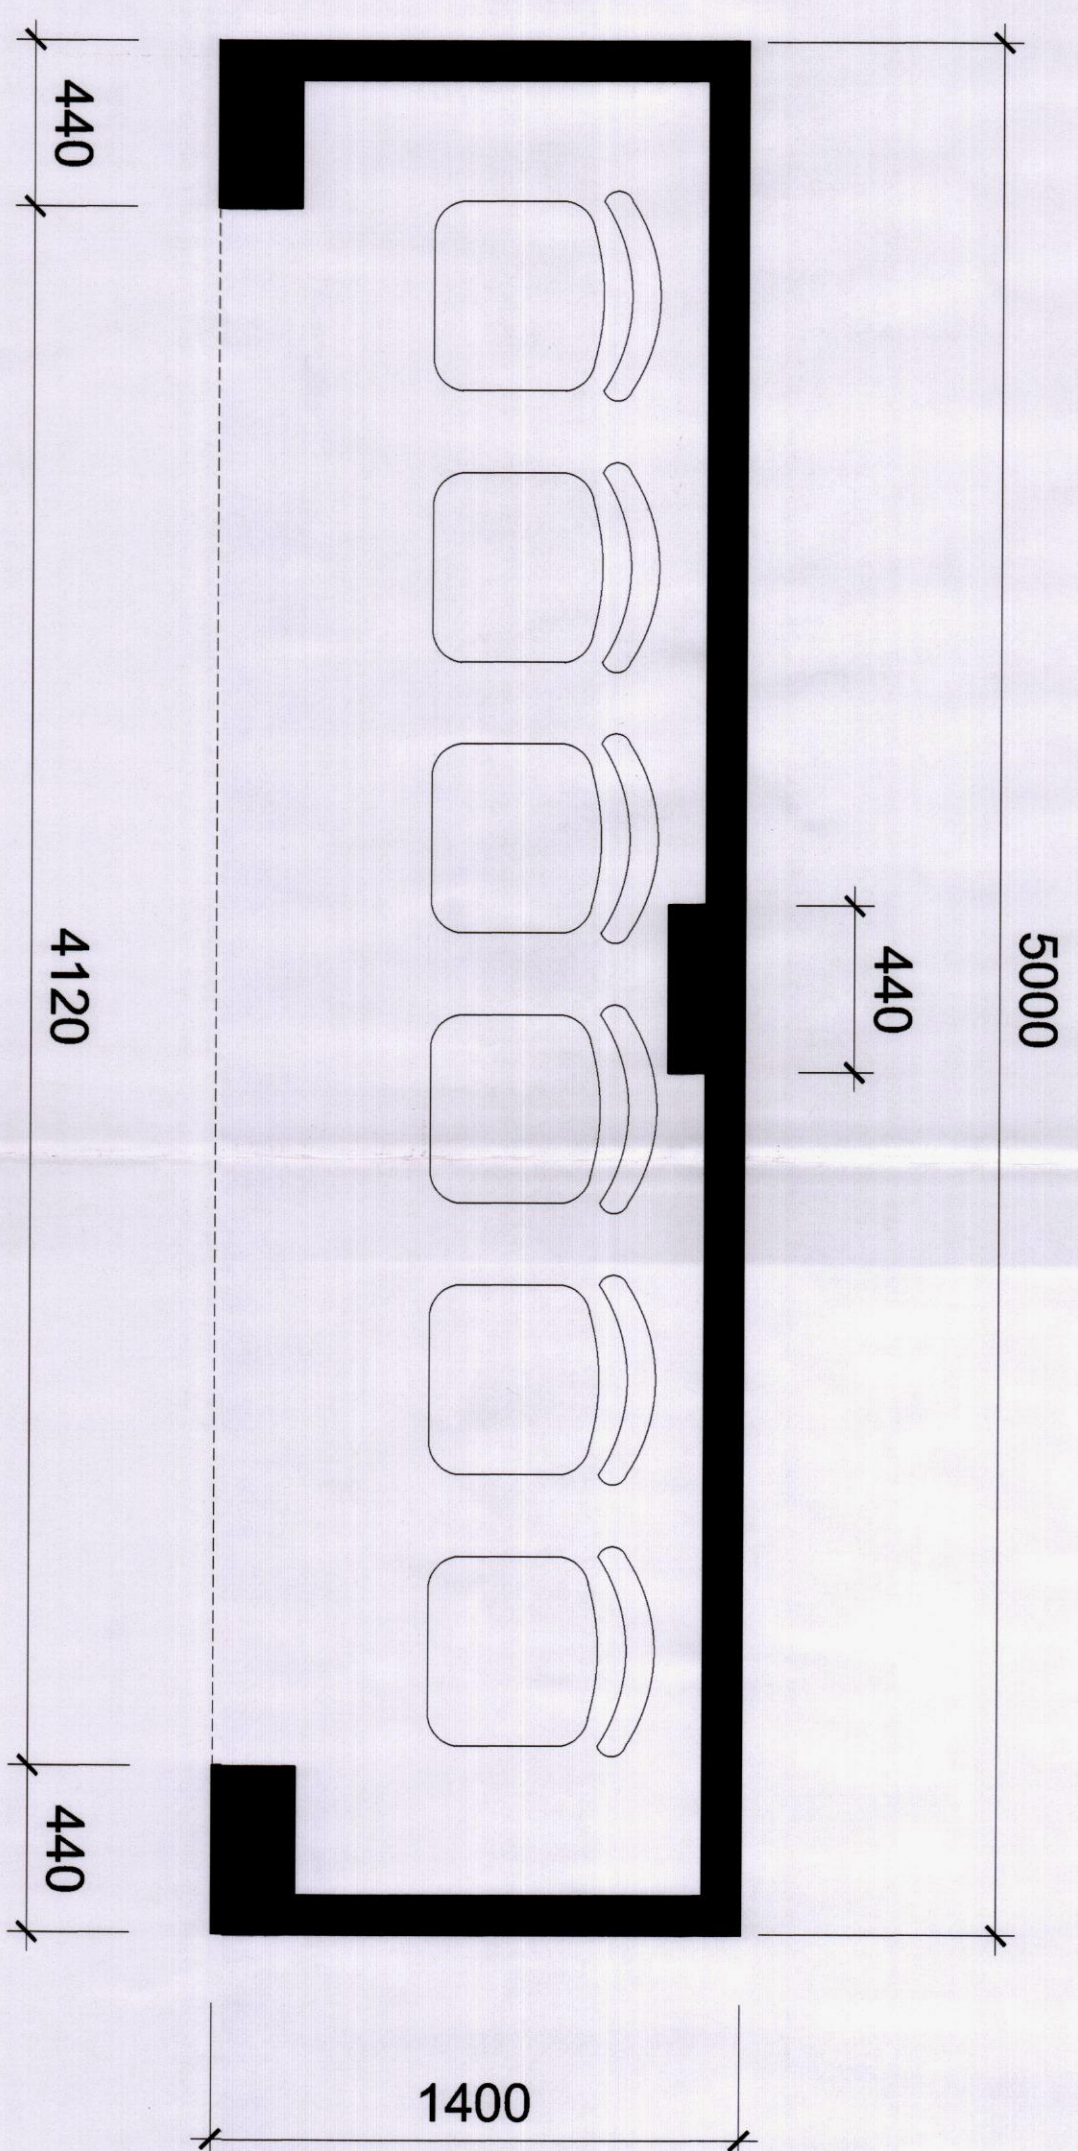

PLAN VIEW

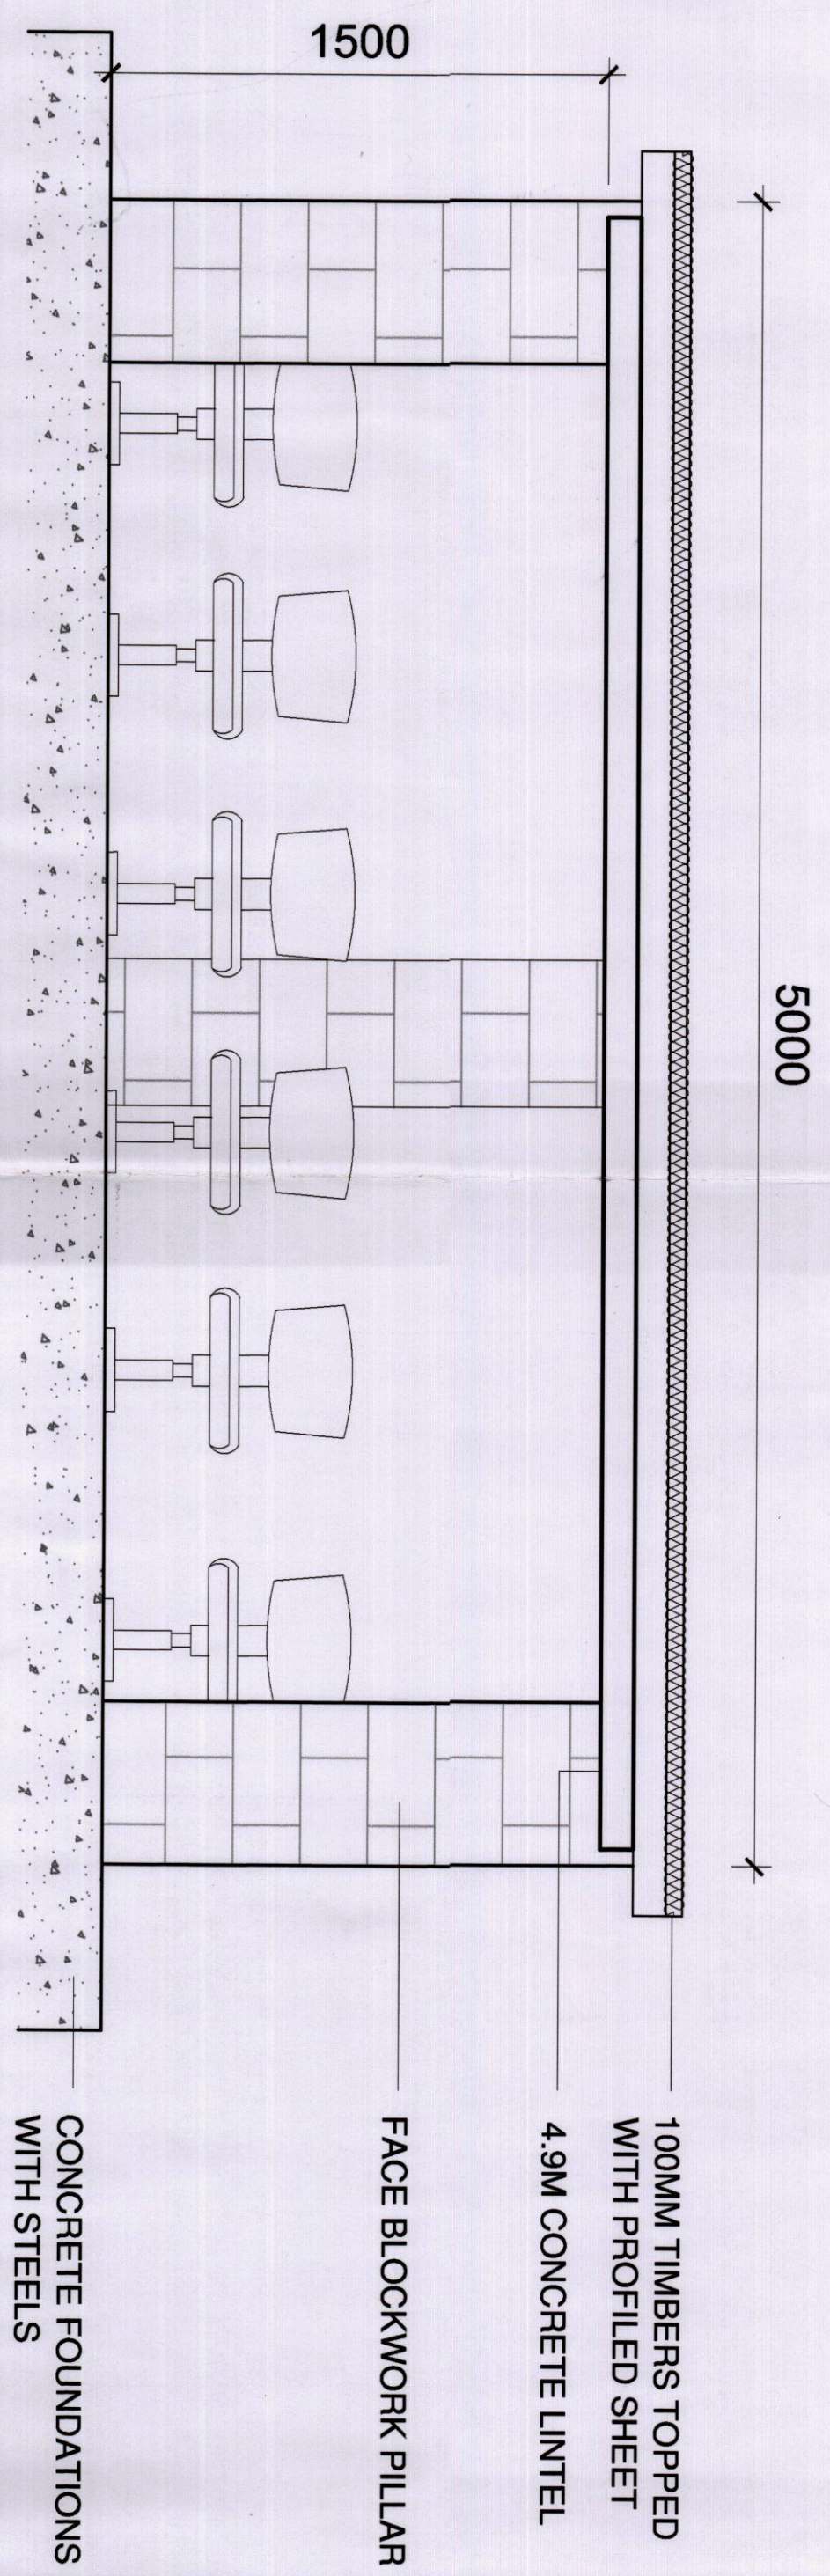

FRONT ELEVATION

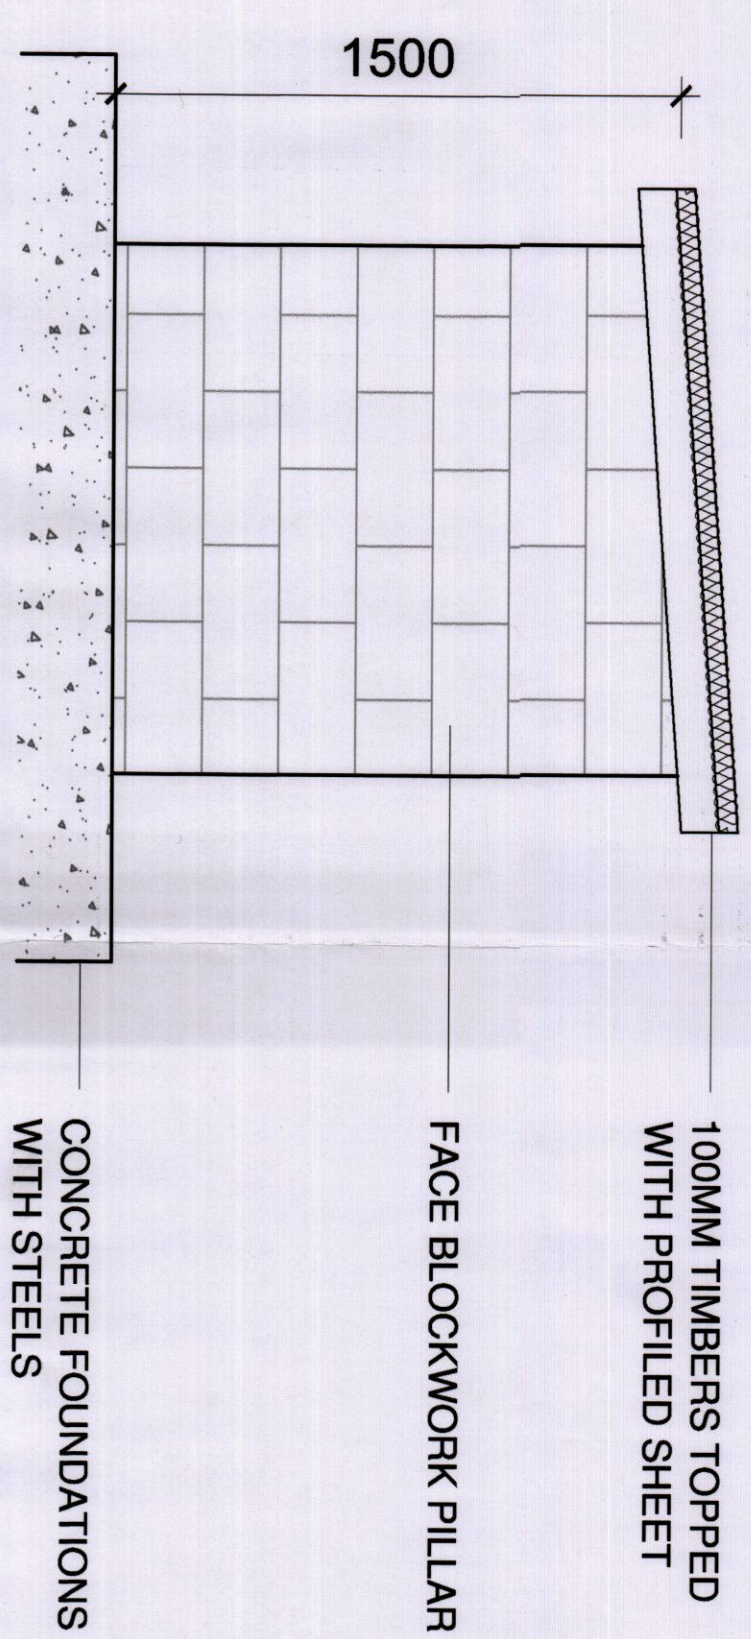

SIDE ELEVATION

[illegible]