


OS BOUNDARY DATA (2000) 1:1250 scale print at A3. Centre: 304964 E, 206149 N  
maps.blackwell.co.uk  
©Crown Copyright Ordnance Survey. Licence no. 100041040

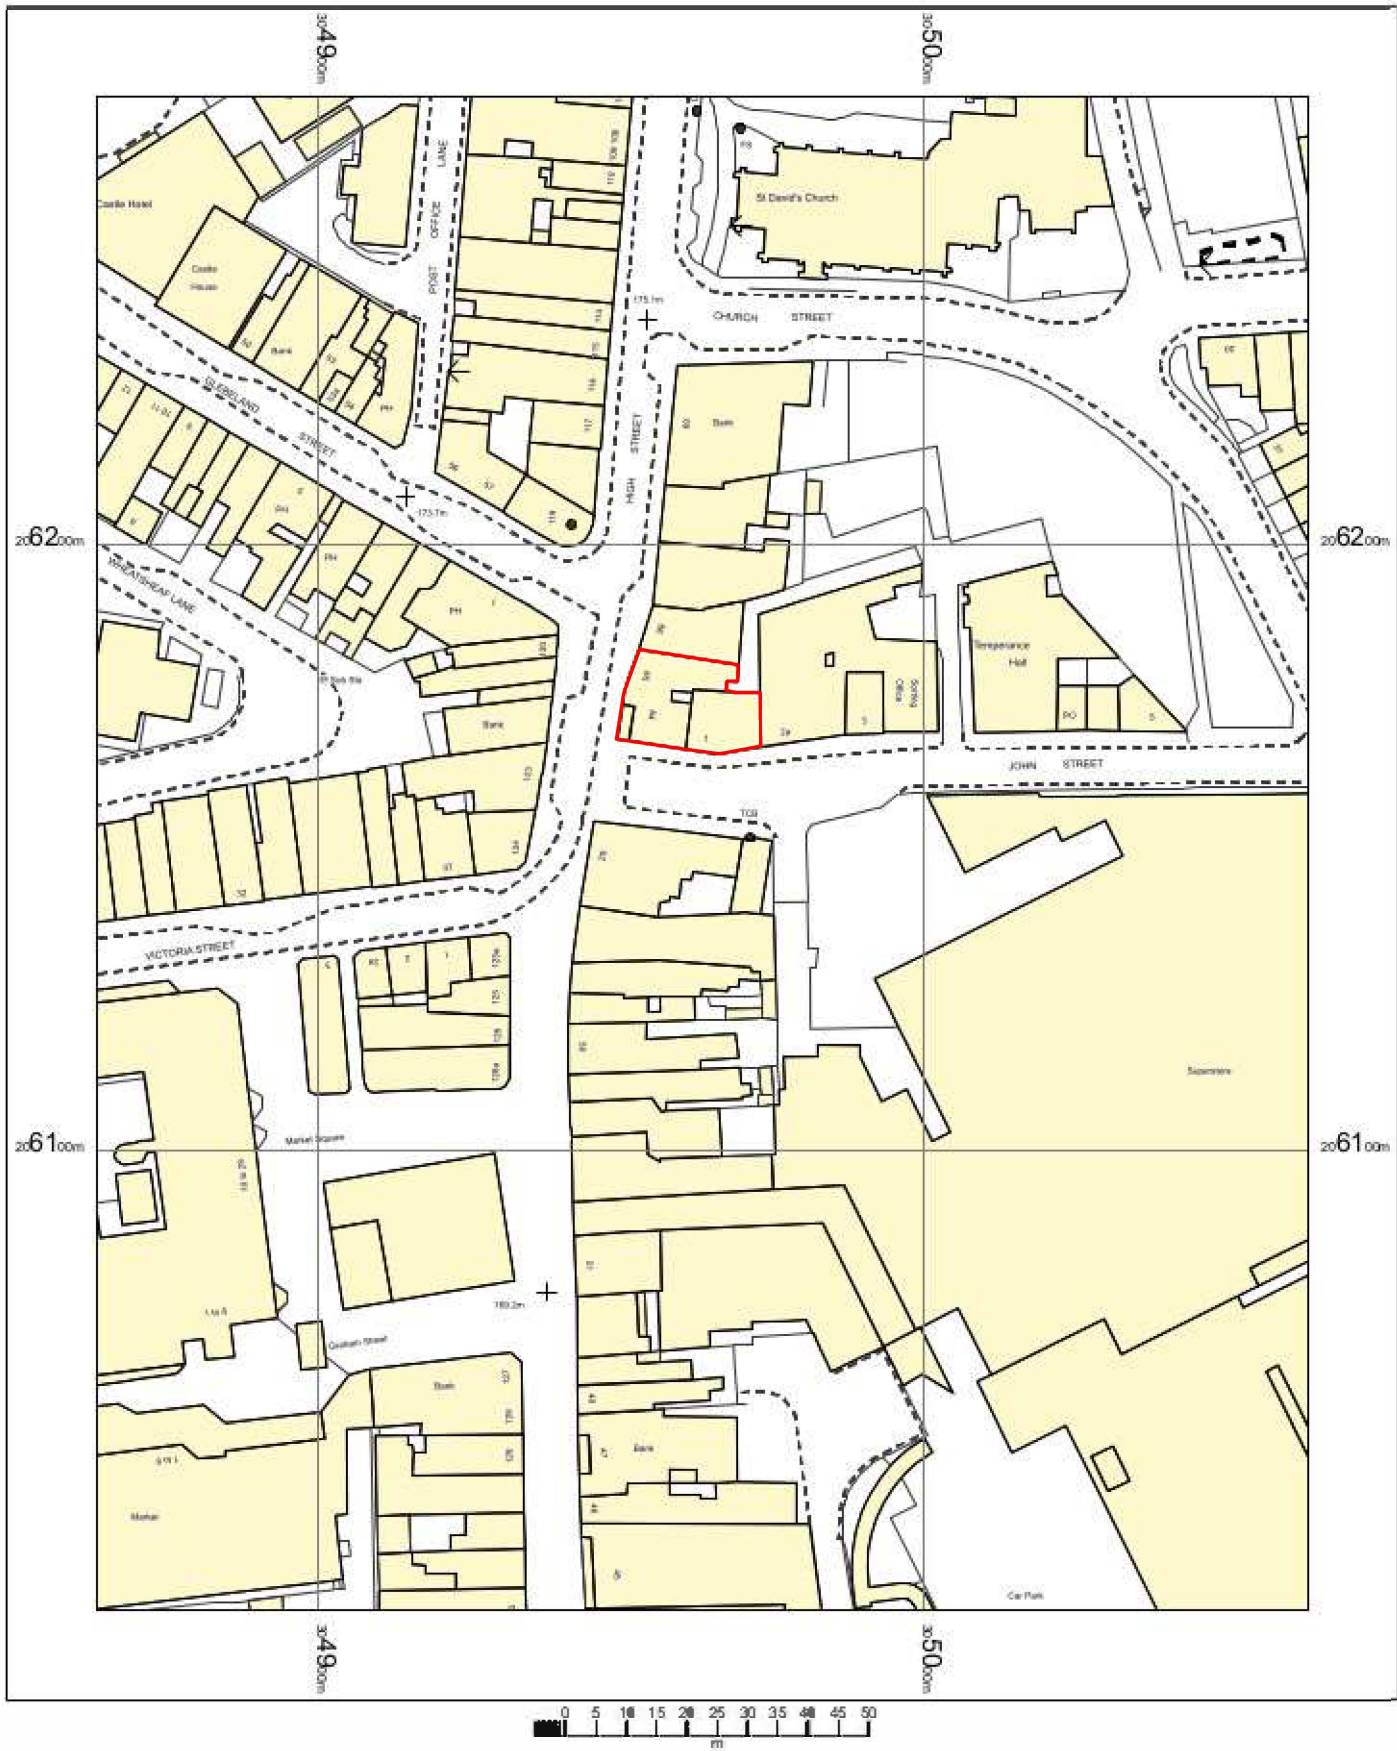

**BLACKWELL'S**  
www.blackwellmapping.co.uk  
TEL: 0113 245 2623  
comments@maps.blackwell.co.uk



3dcadwales Limited

**Project**  
Conversion of the first, second and third floor to 11 affordable residential units and associated works and change of use of ground floor from shop (A1) to licensed premises (A3). Retaining Viazani cafe as is.

**Address**  
64-65 High Street, 1-2 Johns Street  
Merthyr Tydfil  
CF47 8AD

**Drawing Title**  
Location plan

**Drawing No.**  
81021091L

**Date**  
January 2018

**Drawn by**  
Philip Harris

**Page Size - A3**

**Scale**  
1:1250

**Checked by**  
Jordan Harris

3dcadwales Limited,  
5 Ashlea Drive,  
Merthyr Tydfil,  
CF47 0NY

Tele 01685 385746  
Mob 07940913216  
Email  
3dcadwales@gmail.com