


File name \\UK.WSPGROUP.COM\CENTRAL DATA\PROJECTS\700667XX\70066799 - MERTHYR MOTOR AUCTIONS\03 WIP\DEVELOPMENT\03 DRAWINGS\6799-WSP-DR-CV-508-LONG SECTION (2).DWG, printed on 21 January 2025 10:57:27, by Street, Molly

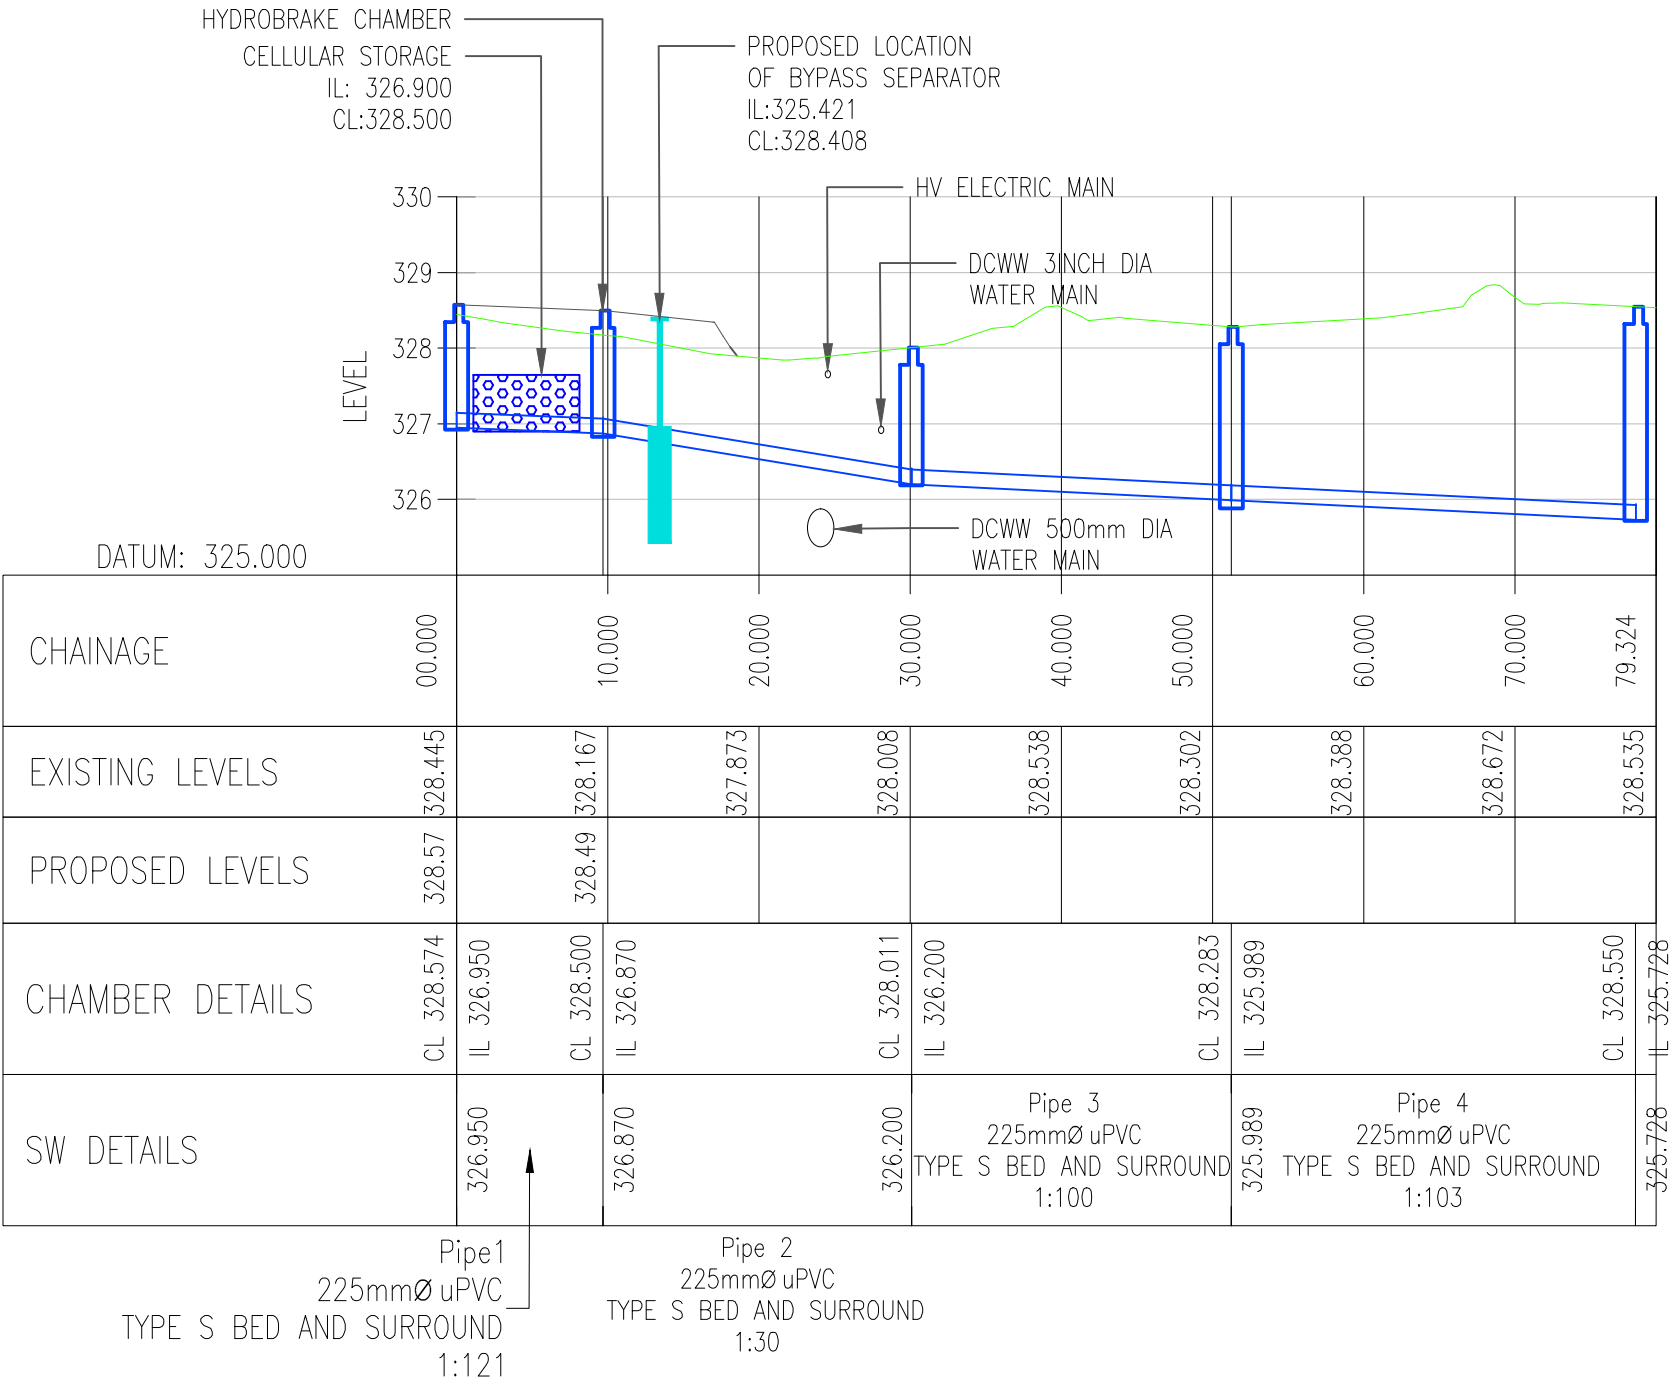

ALIGNMENT – Proposed SWS CH 0.000m TO 79.324m
SCALE H:500, V 1:100. DATUM 325.000

UNTIL TECHNICAL APPROVAL HAS BEEN OBTAINED FROM THE
RELEVANT LOCAL AUTHORITIES OR STATUTORY BODIES, IT SHOULD
BE UNDERSTOOD THAT ALL DRAWINGS ARE ISSUED AS
PRELIMINARY AND NOT FOR CONSTRUCTION. SHOULD THE
CONTRACTOR AND / OR EMPLOYER COMMENCE WORK PRIOR TO
APPROVAL BEING GIVEN, IT IS ENTIRELY AT THEIR OWN RISK

DO NOT SCALE

NOTES

- REFER TO DRAWING NO.
6799-WSP-DR-C-0500-SAB CONCEPT
PLAN-0500 FOR CORRESPONDING DRAINAGE
LAYOUT AND NOTES
- THE DEPTH OF EXISTING UTILITIES ARE ESTIMATES
AND SHOULD BE CONFIRMED ON SITE PRIOR TO
THE COMMENCEMENT OF WORKS

KEY

EXISTING GROUND

PROPOSED GROUND

P02	20/01/2025	MS	UPDATED SW ALIGNMENT	AW	AW
P01	30/05/2024	MS	FIRST ISSUE	ADW	AW
REV	DATE	BY	DESCRIPTION	CHK	APP

DRAWING STATUS: S2 - FOR INFORMATION



1 Capital Quarter, Tyndall St, Cardiff, CF10 4BZ, UK
T+ 44 (0) 292 076 9200
wsp.com

CLIENT: MERTHYR MOTOR AUCTIONS LTD

ARCHITECT: HAIRE LANDSCAPE CONSULTANTS

PROJECT: MERTHYR MOTOR AUCTIONS

TITLE: DRAINAGE LONG SECTION

SCALE @ A3: AS SHOWN	CHECKED: ADW	APPROVED: AW
PROJECT No: 7066799	DESIGNED: MS	DRAWN: MS
	DATE: May 24	
DRAWING No: 6799-WSP-DR-CV-508	REV: P02	

© WSP UK Ltd