

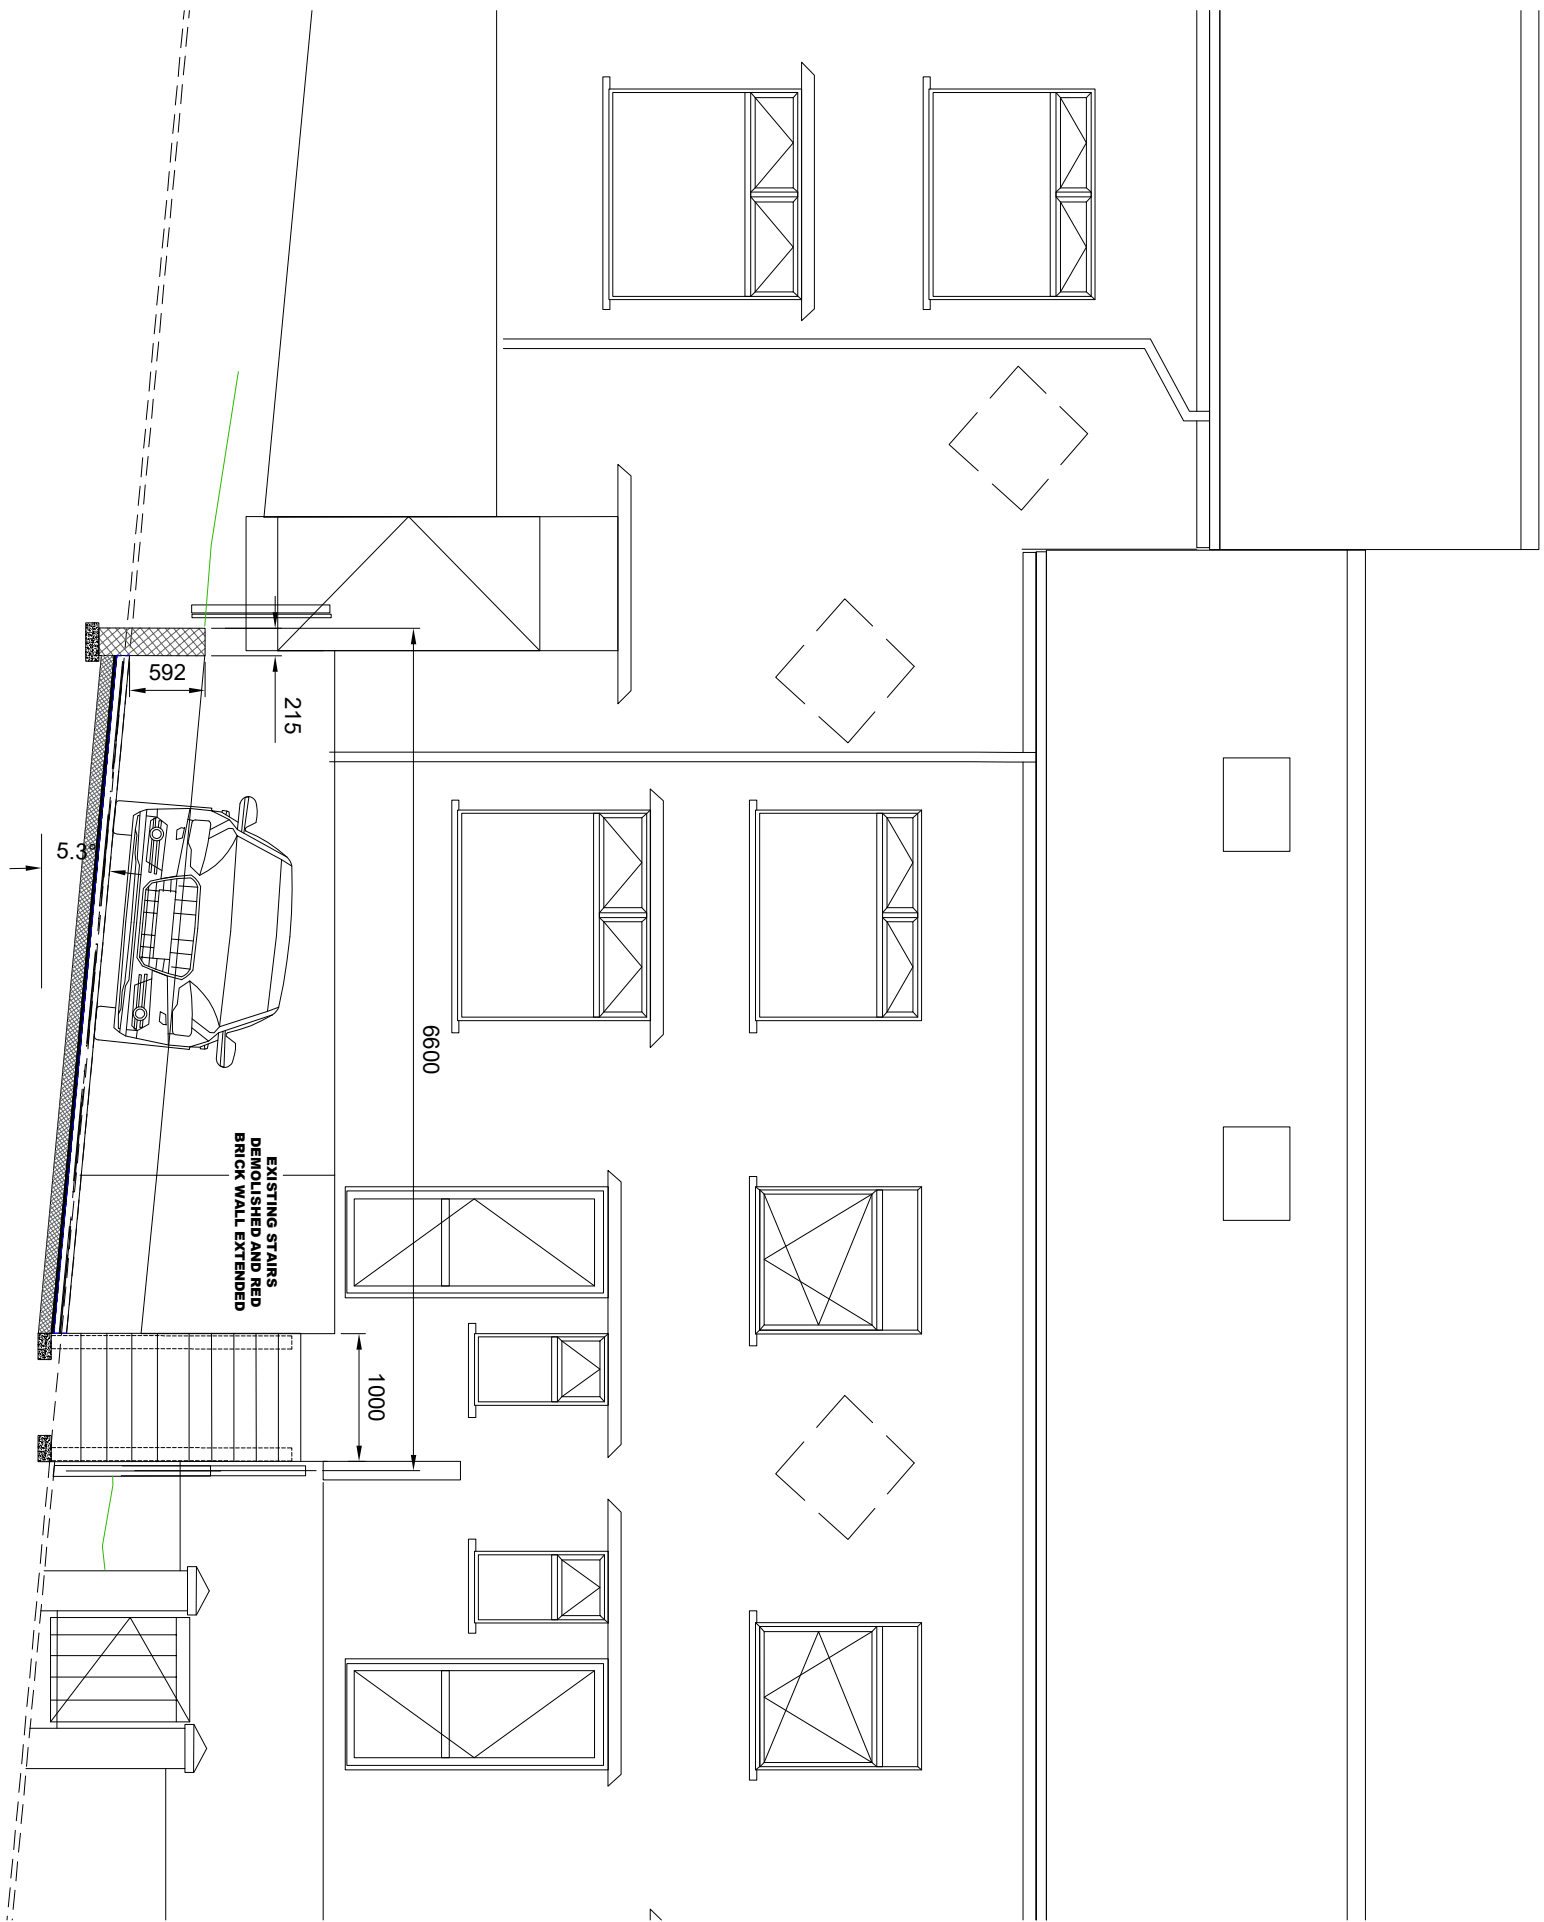


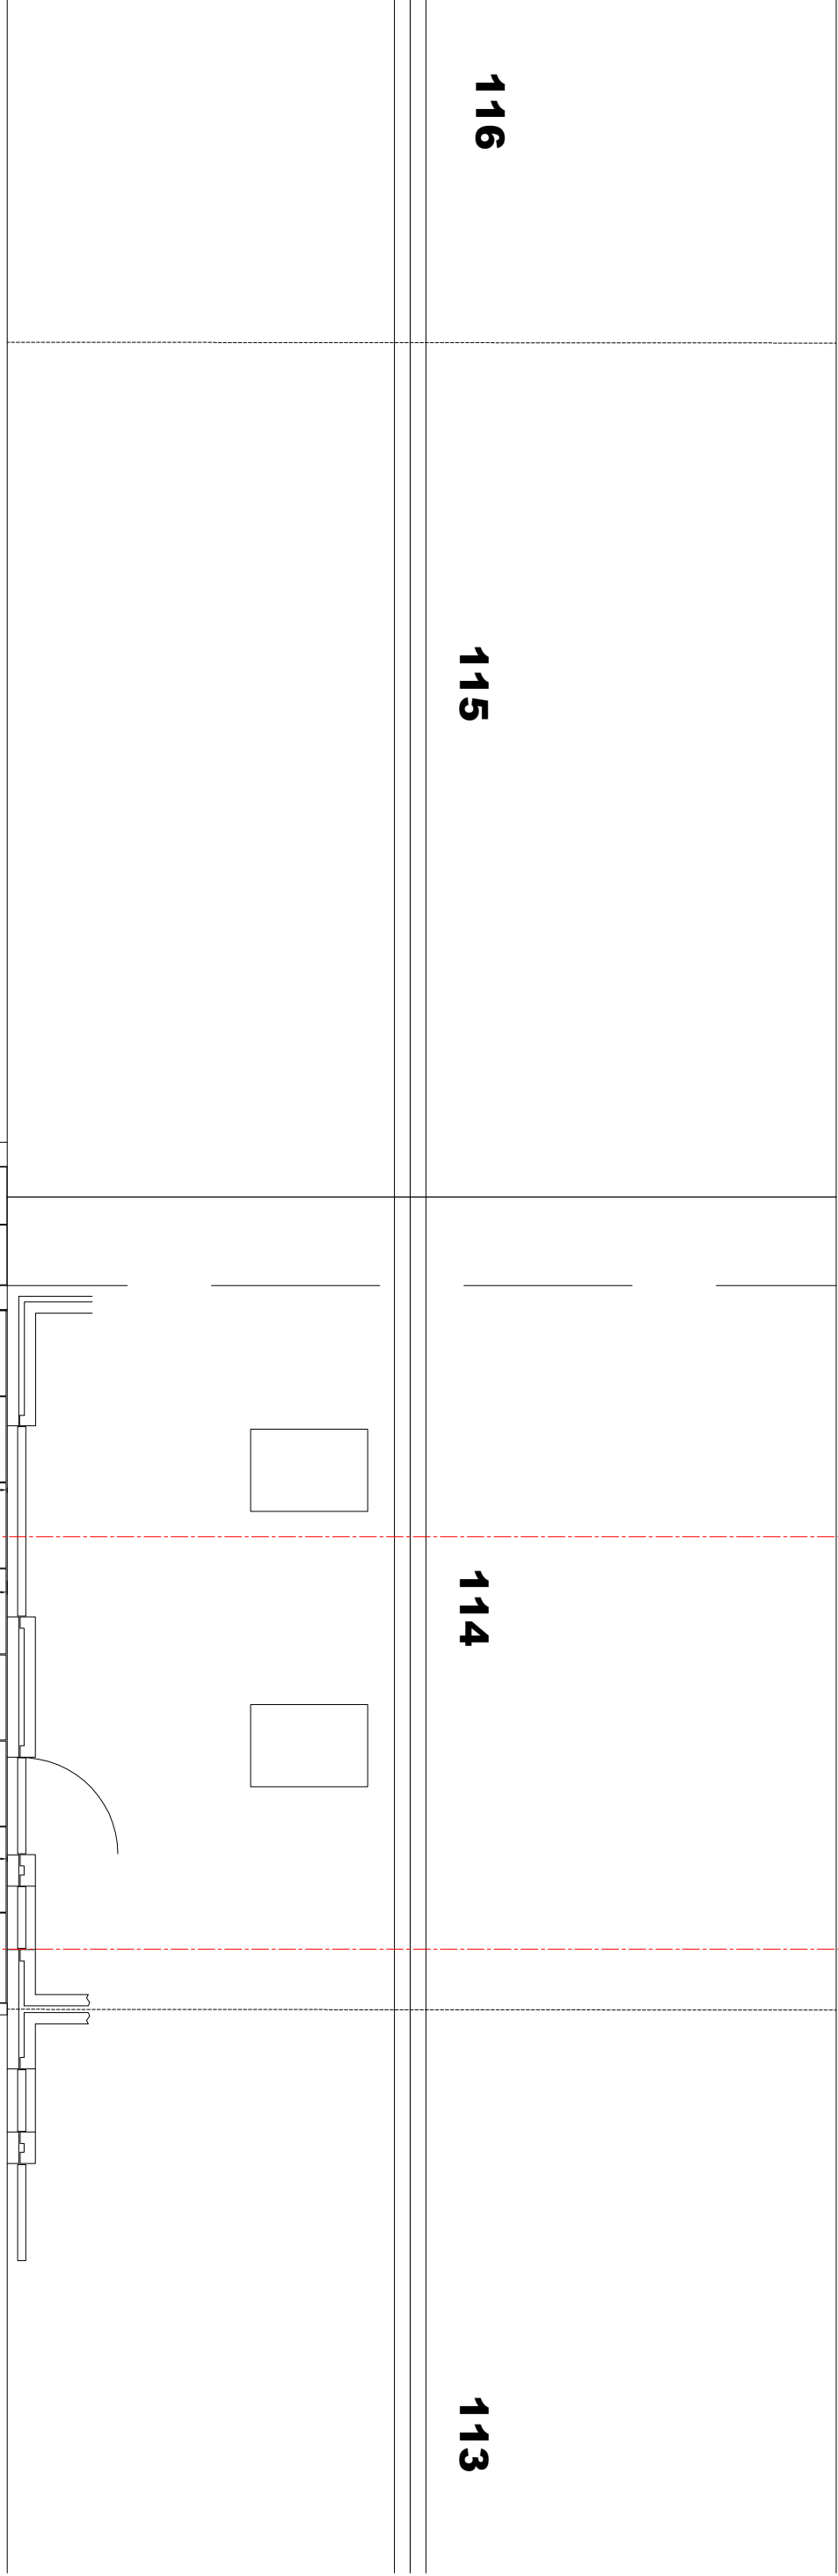

PROPOSED SECTION
A-A

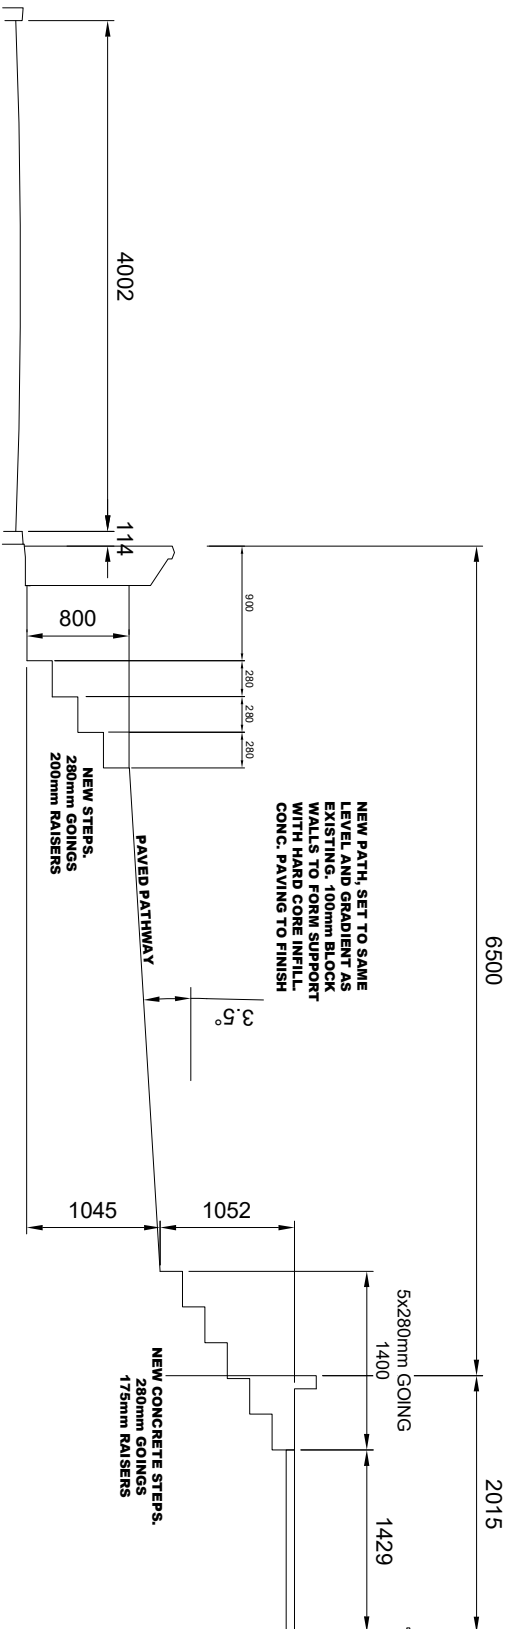

116

115


114

113

B

A


LEVELS ARE INDICATIVE
ONLY. FINAL LEVELS TO
SUIT FALL OF ROAD AND
GROUND.

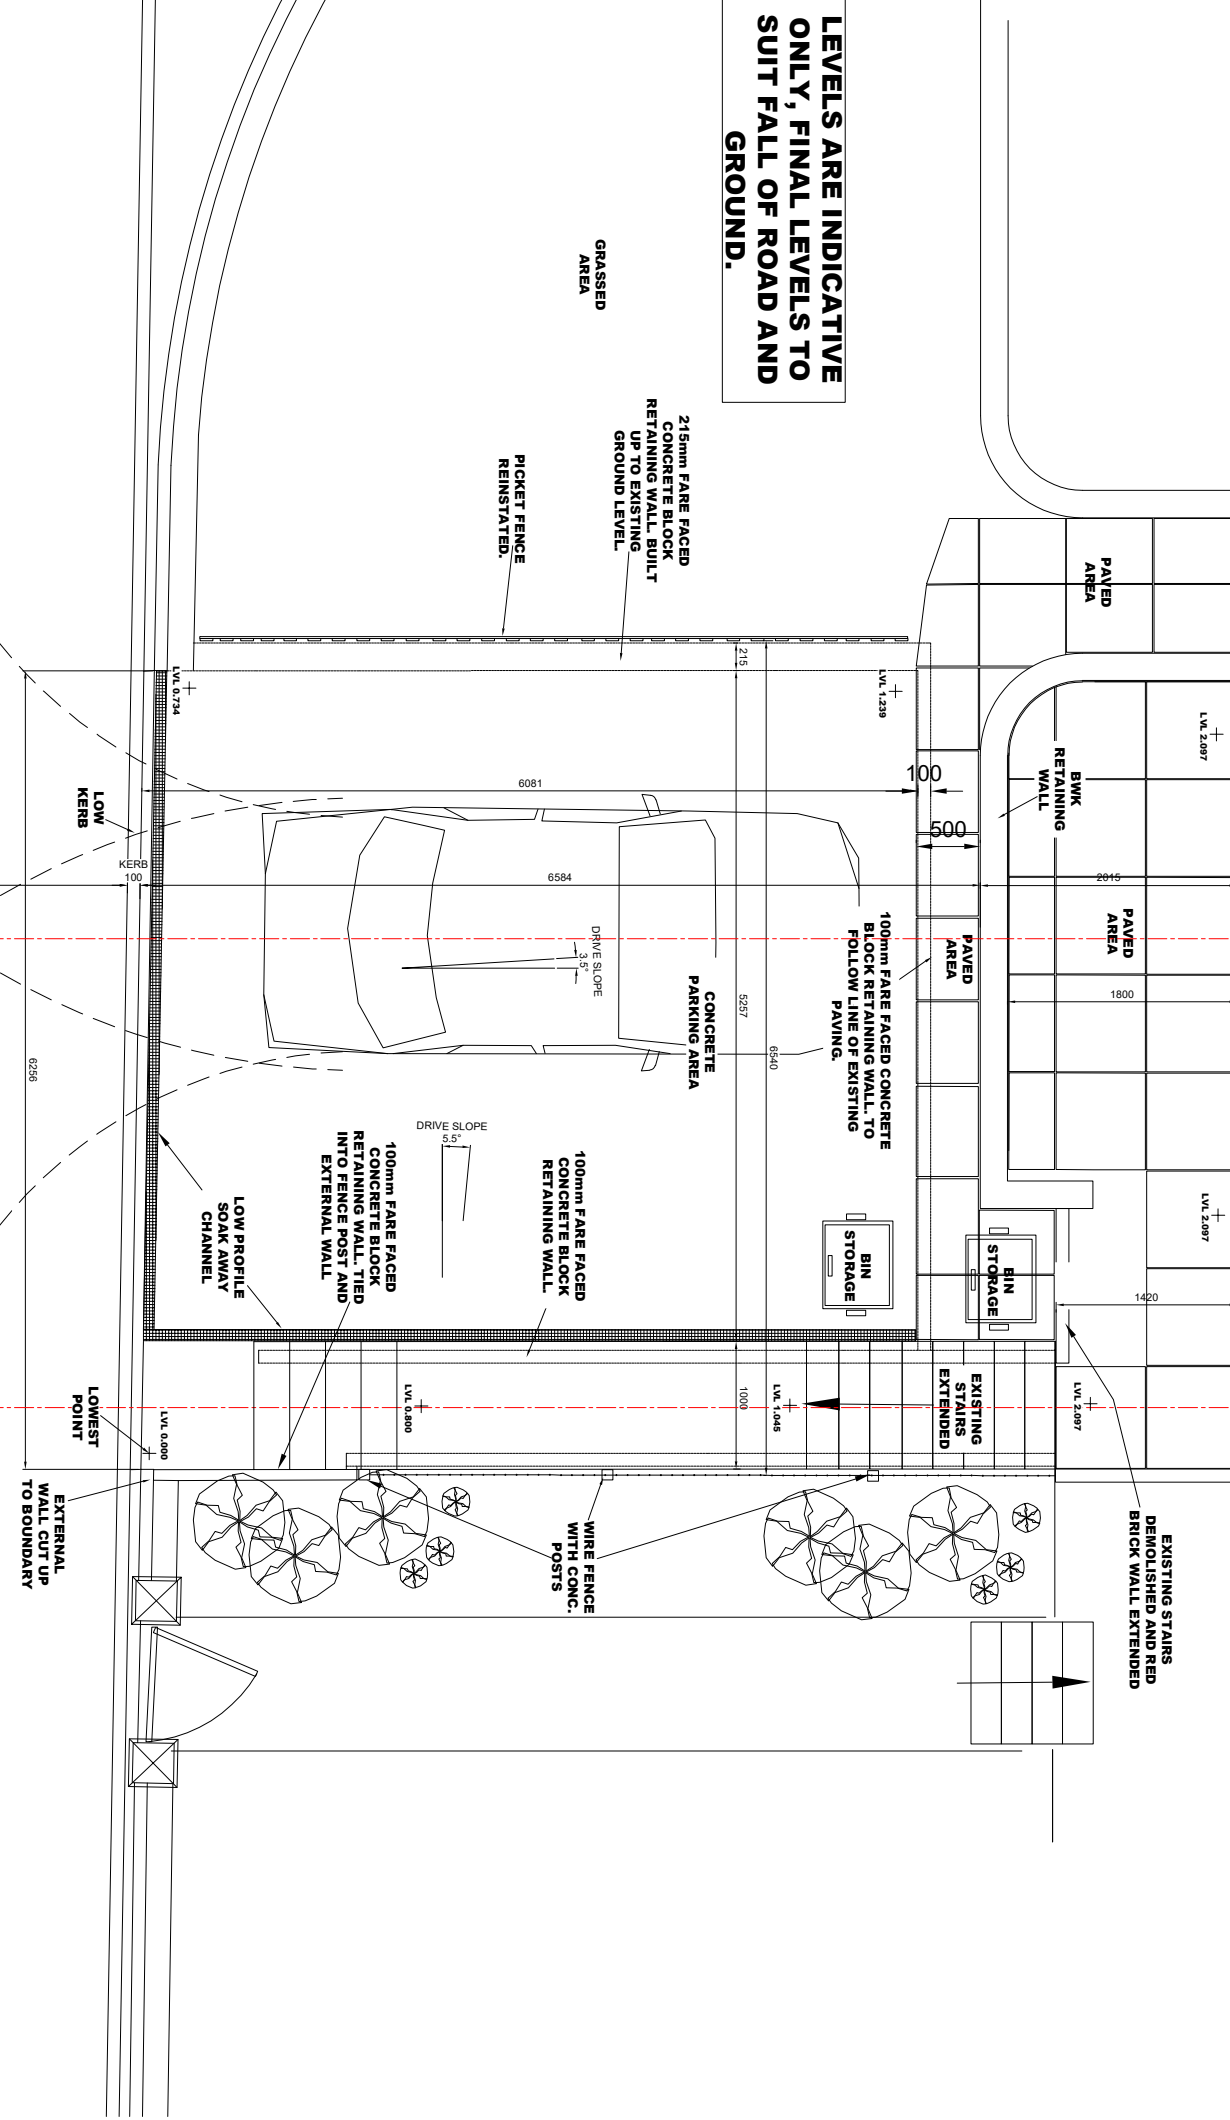

PROPOSED PLAN


TURNING
AREA

PROPOSED SECTION
B-B

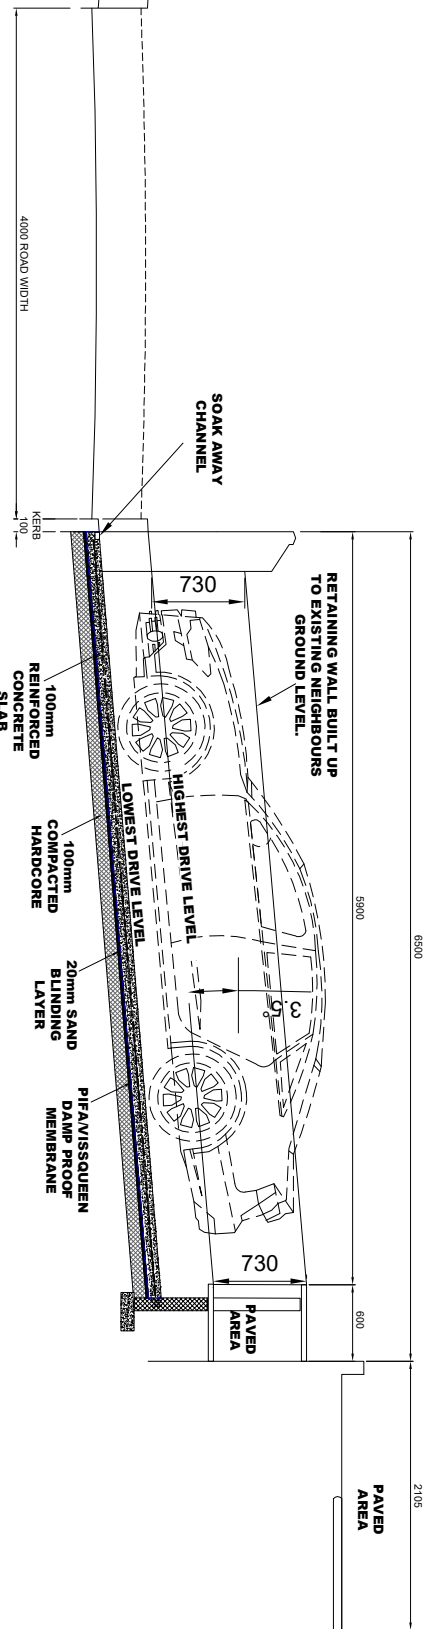

B		PATH AND STEPS MOVED, ONE PARKING SPACE INDICATED & REISSUED FOR COMMENT.		23.09.25
A	DRAWING UPDATED.			
Rev	Amendments			Date
Client: CHARLIE LAMBERT & CORY RAINBOLD				
Job Title: 114 CILHAUL, TREHARRIS.				
Dwg Title: PROPOSED ELEVATIONS & PLAN.				
Drawn By: PMP	Scale: 1:60 / A1			
Date: 15/06/25	Checked:			
Dwg No: 0012	Rev: B			

PMP Designs
50, Twyn-y-garreg,
Treharris, Mid-Glamorgan
CF46 5RL.

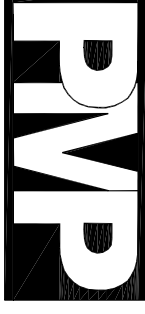

Tel: & fax: 01443 411405
e-mail: pmpdesigns@aoi.com