
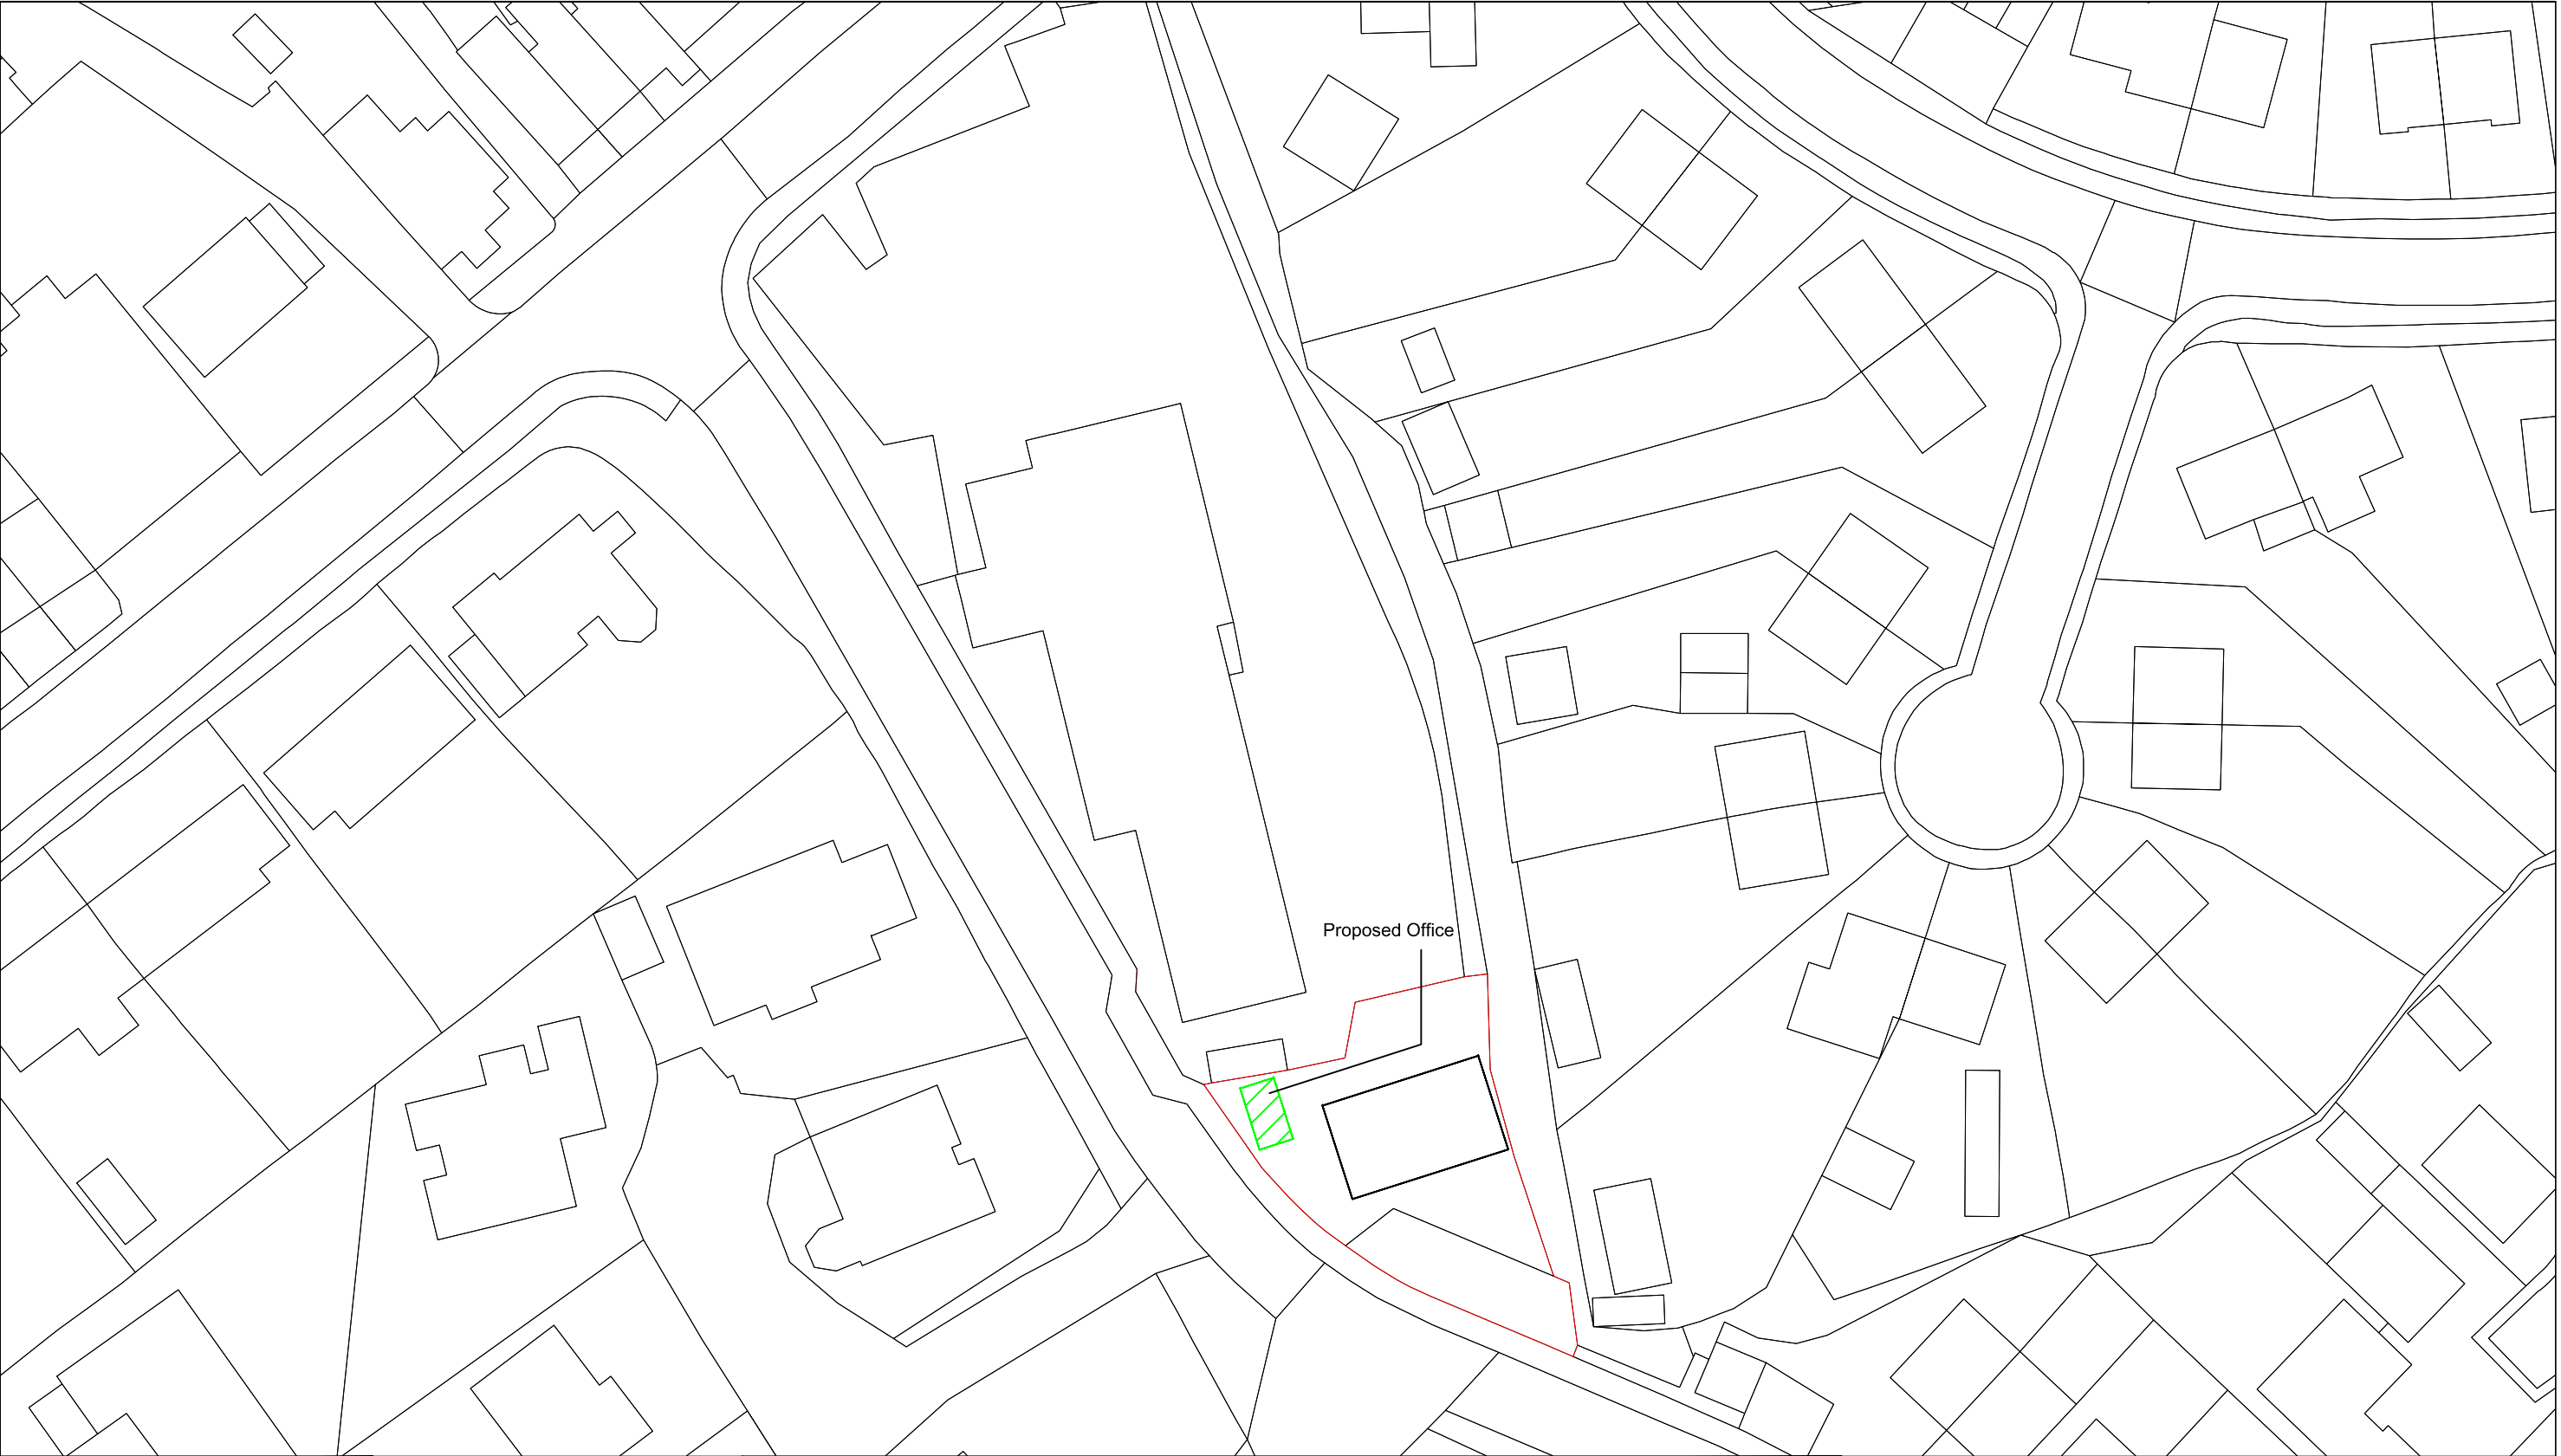


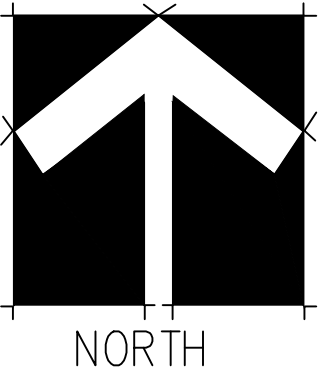

Job. Ref.	Dwg .No.	Rev.		Job New Office Building Building Block Preschool Heolgerrig Merthyr Tydfil CF48 1RP	Title Proposed Block Plan	Rev	<table border="1"><tr><td>Job. Ref.</td><td>Dwg .No.</td><td>Rev.</td></tr><tr><td>2020-086</td><td>03(P)</td><td></td></tr></table>			Job. Ref.	Dwg .No.	Rev.	2020-086	03(P)	
Job. Ref.	Dwg .No.	Rev.													
2020-086	03(P)														
FIGURED DIMENSIONS MUST BE TAKEN NOT SCALED MEASUREMENTS. ANY DISCREPANCIES IN THIS DRAWING MUST BE REPORTED IMMEDIATELY TO THE ARCHITECT. CONTRACTORS MUST CHECK ALL DIMENSIONS ON SITE.															
										Scale	1/500	@	A3		
			Date	Nov 2020											
			Drawn												
			Checked												