
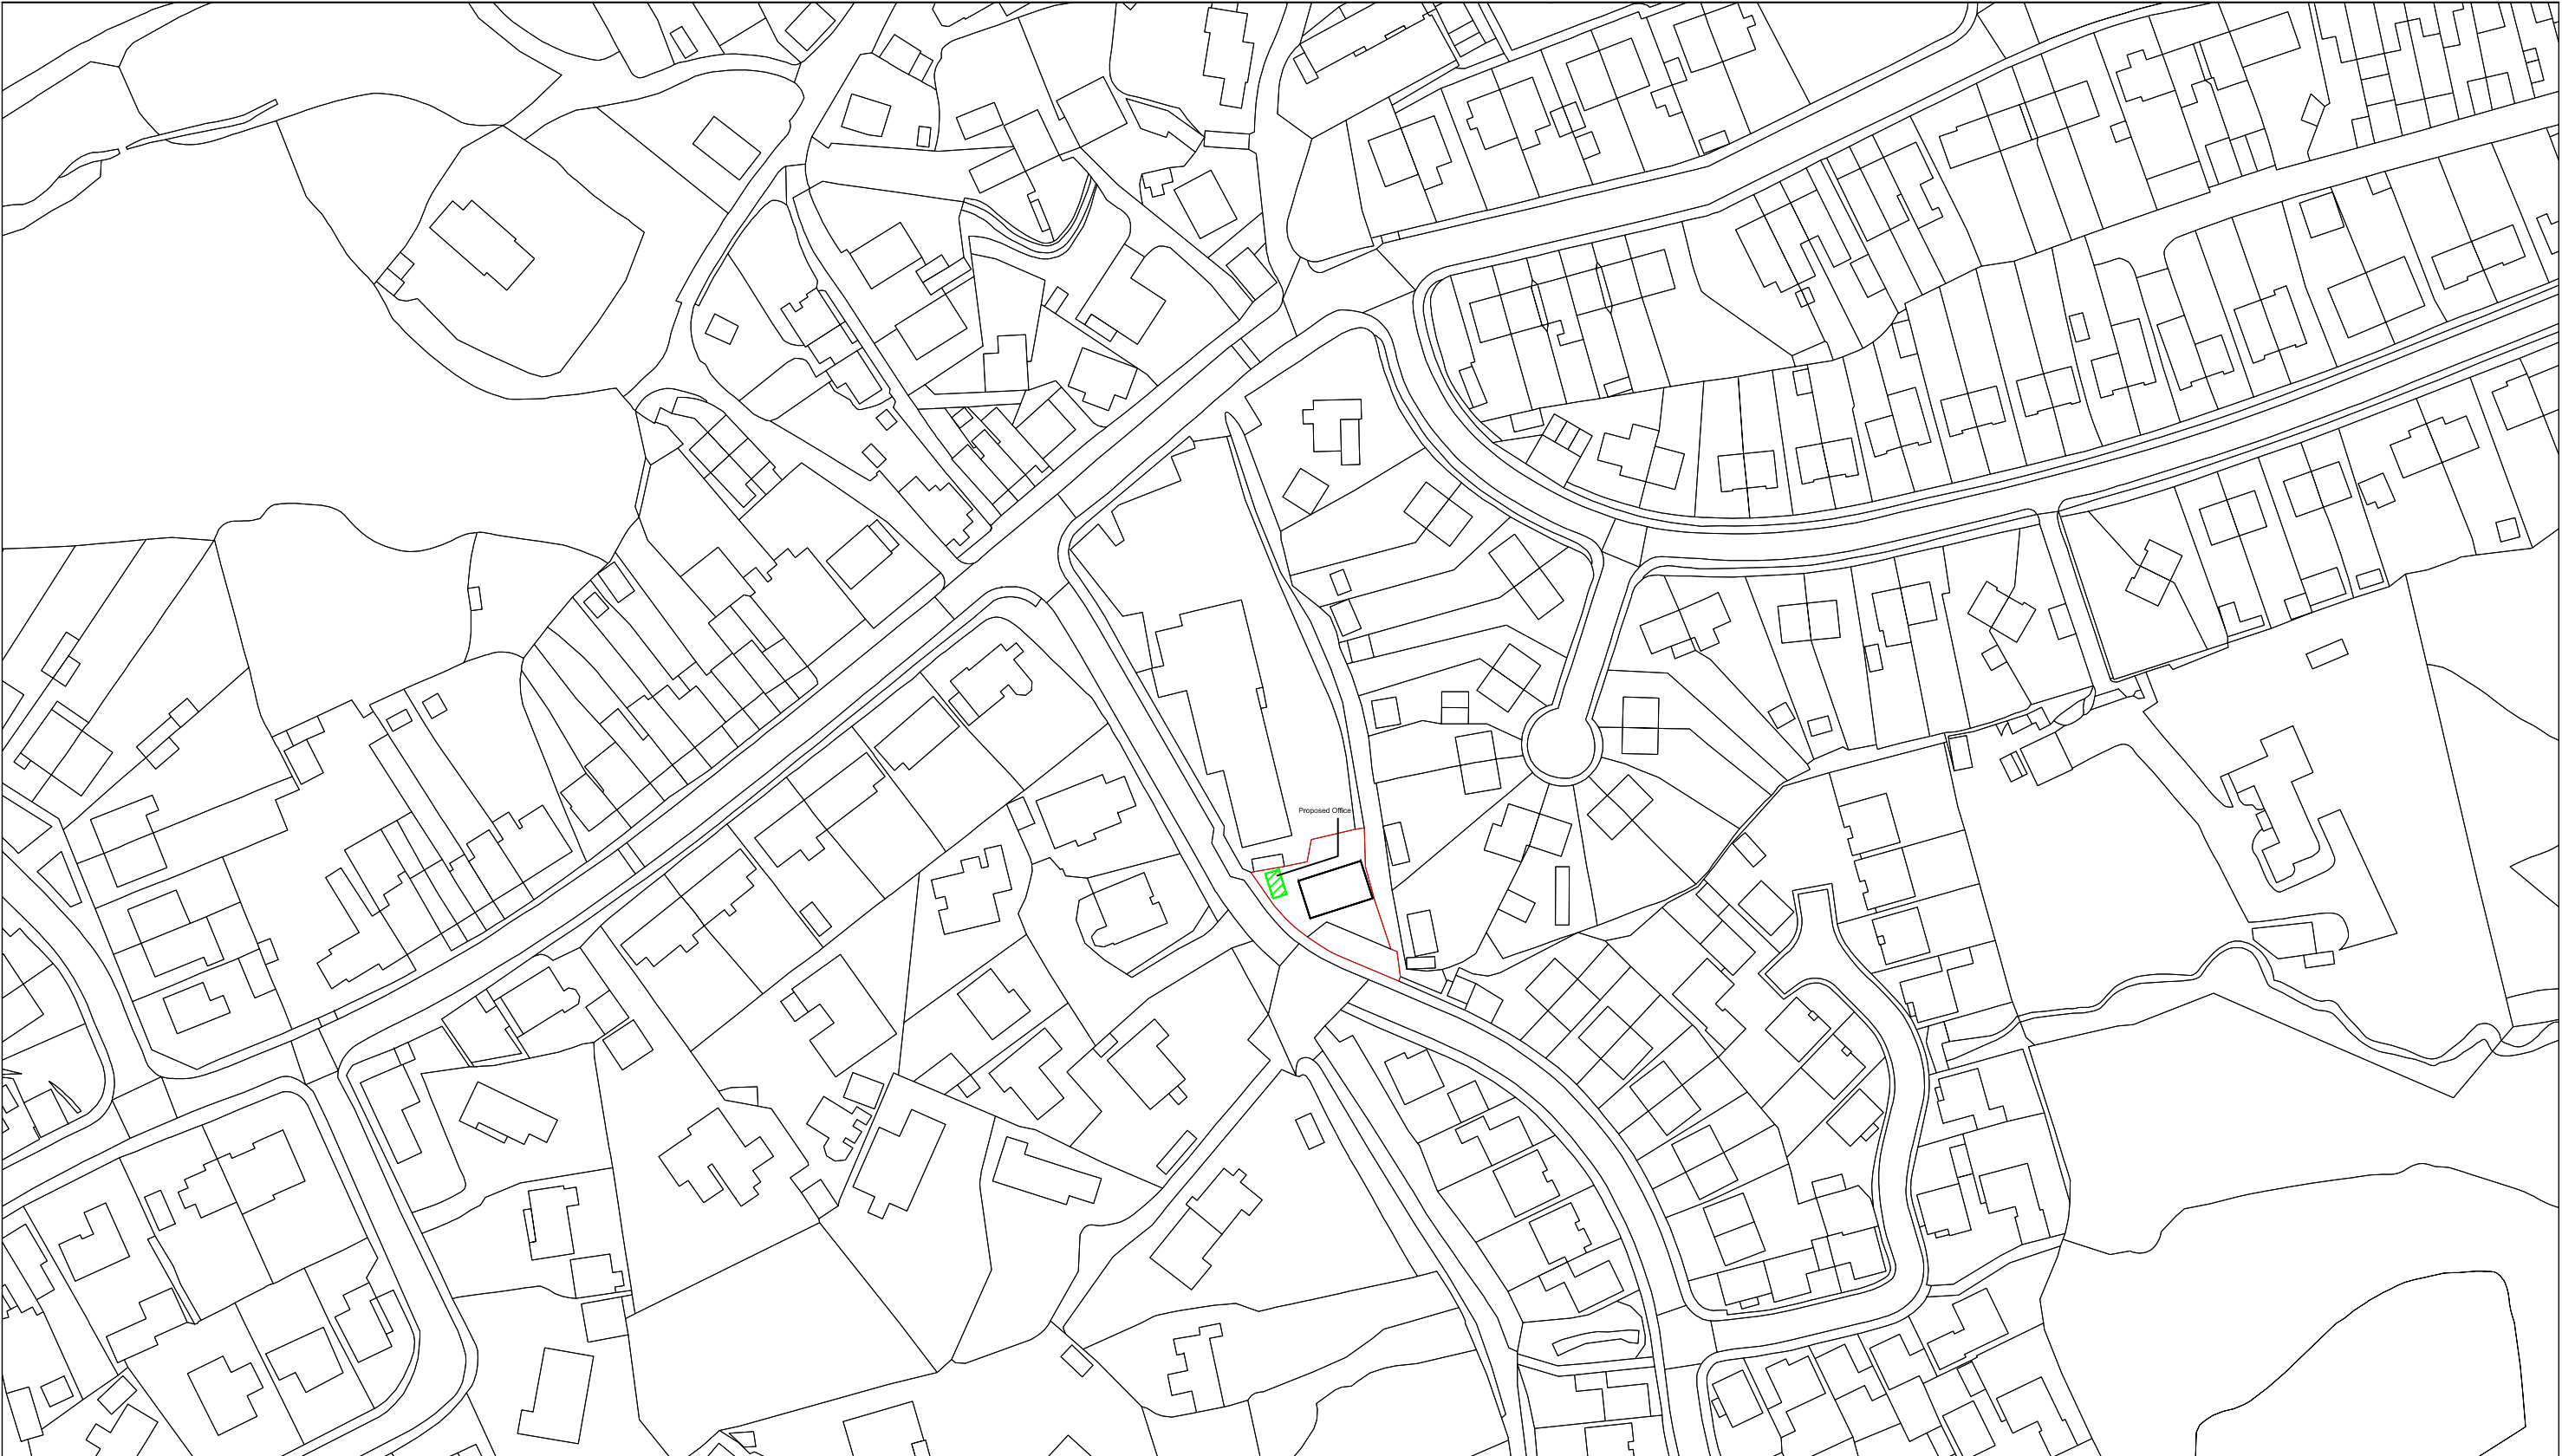


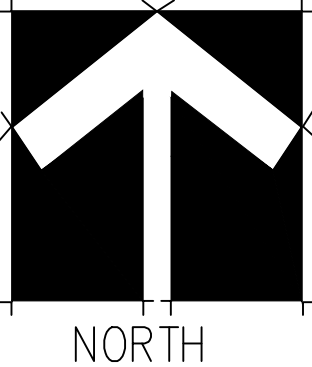

Job. Ref.	Dwg .No.	Rev.		Job	Title	Rev		
FIGURED DIMENSIONS MUST BE TAKEN NOT SCALED MEASUREMENTS. ANY DISCREPANCIES IN THIS DRAWING MUST BE REPORTED IMMEDIATELY TO THE ARCHITECT. CONTRACTORS MUST CHECK ALL DIMENSIONS ON SITE.				New Office Buiding	Proposed Location Plan			
				Building Block Preschool		Scale 1/1250 @ A3		
				Heolgerrig		Date Nov 2020		
				Merthyr Tydfil		Drawn		
			CF48 1RP		Checked			
					Job. Ref.	Dwg .No.	Rev.	
					2020-086	04(P)		