


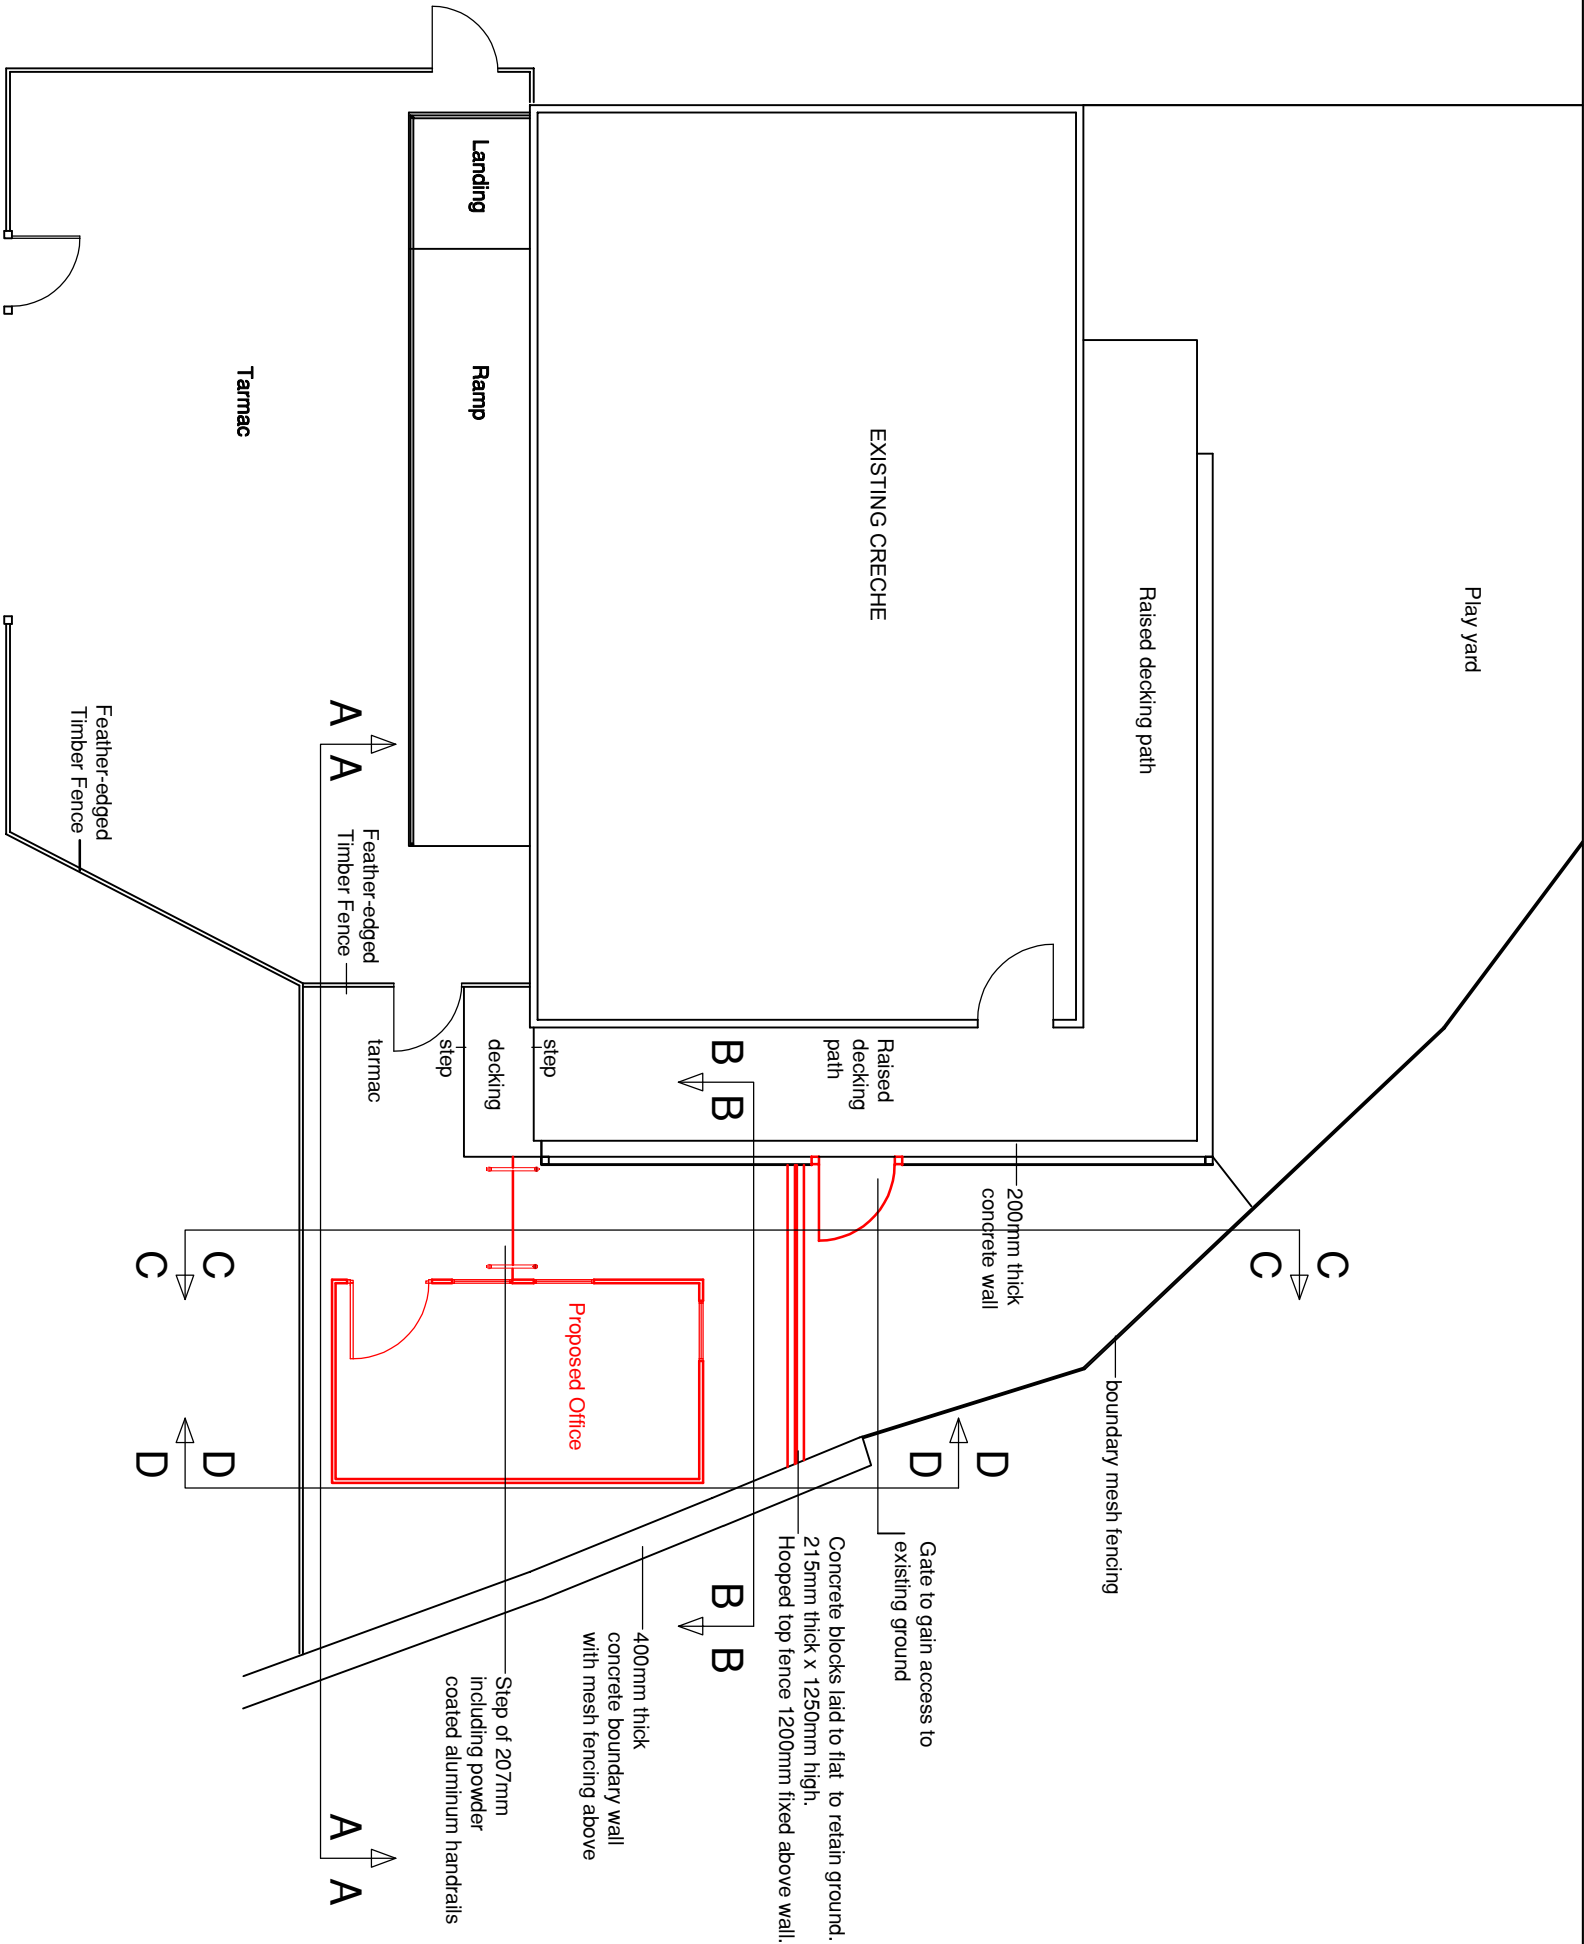

Job	Proposed Office Building Blocks Preschool Heolgeriog Merthyr Tydfil CF48 1RP	Title <
-----	---	--