
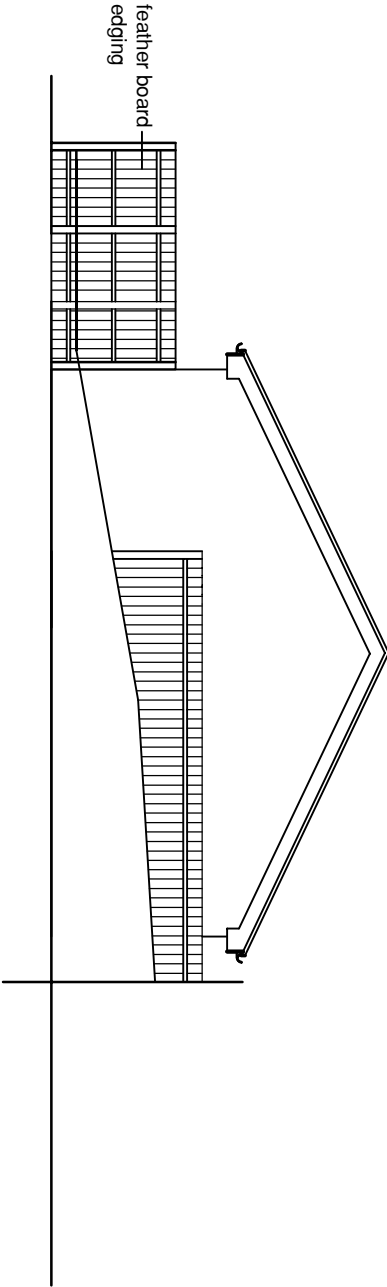
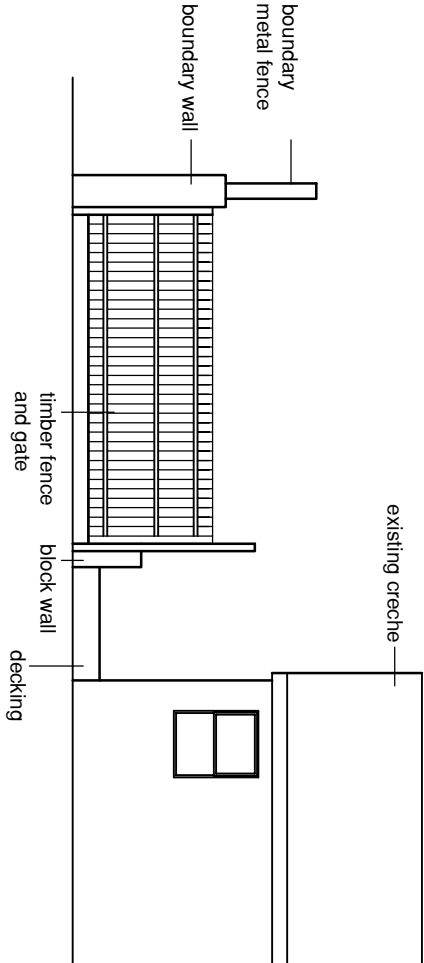


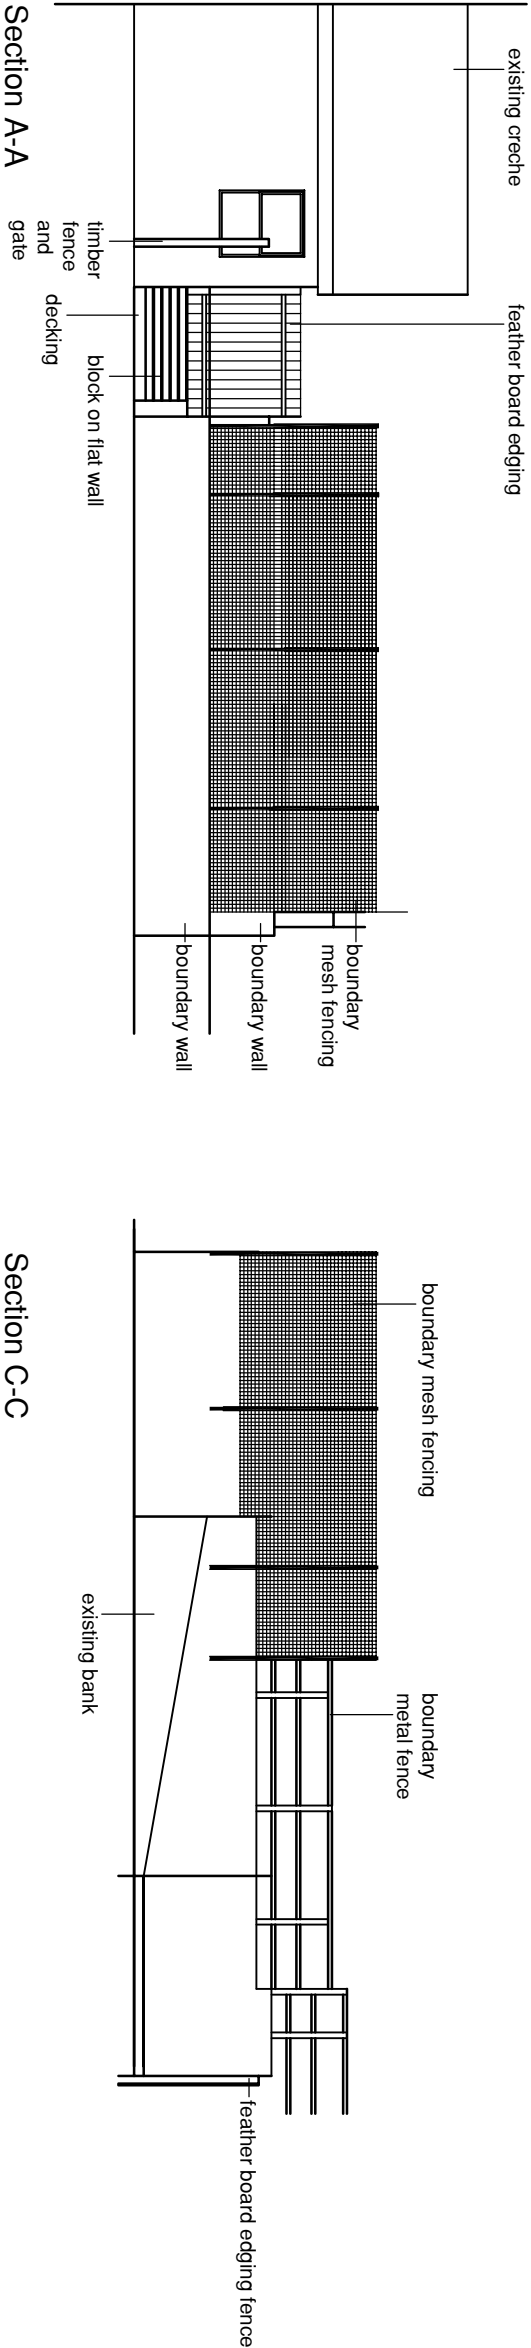

Job	Proposed Office Building Blocks Preschool Heolgerig Merthyr Tydfil CF48 1RP	Title	Existing sectional elevations	Scale	1/100	@	A3
				Date	October 2020		
				Drawn			
				Checked			
				Job. Ref.	Dwg. No.	Rev.	
		2020-086	08(P)				