






Proposed Side Elev
Garden Spa Enclosure

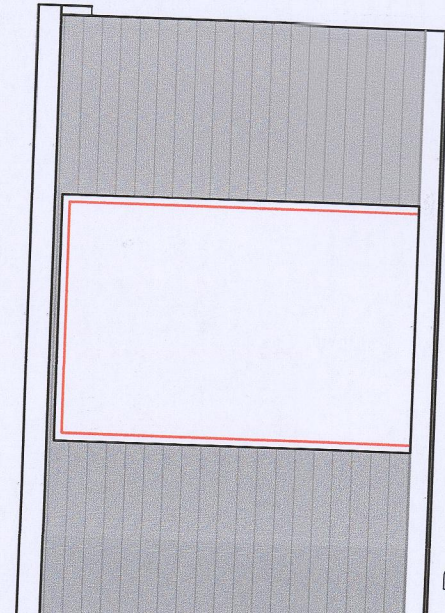

Proposed Front Elev
Garden Spa Enclosure

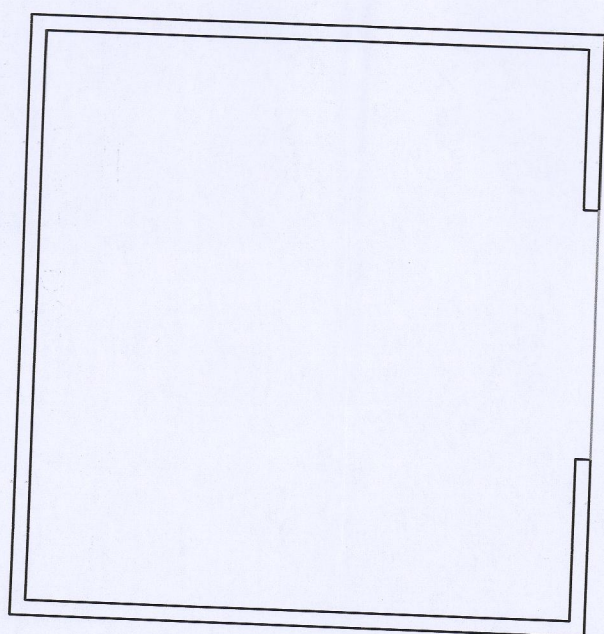


Proposed Plan
Garden Spa Enclosure

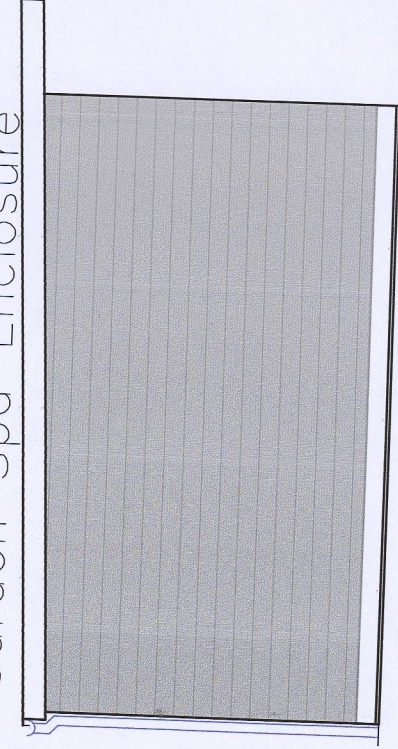


Proposed Side Elev
Summer House



Proposed Side Elev
Garden Spa Enclosure

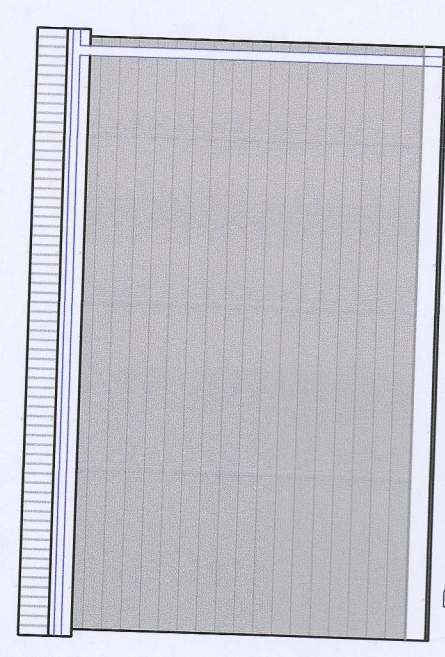


Proposed Rear Elev
Garden Spa Enclosure

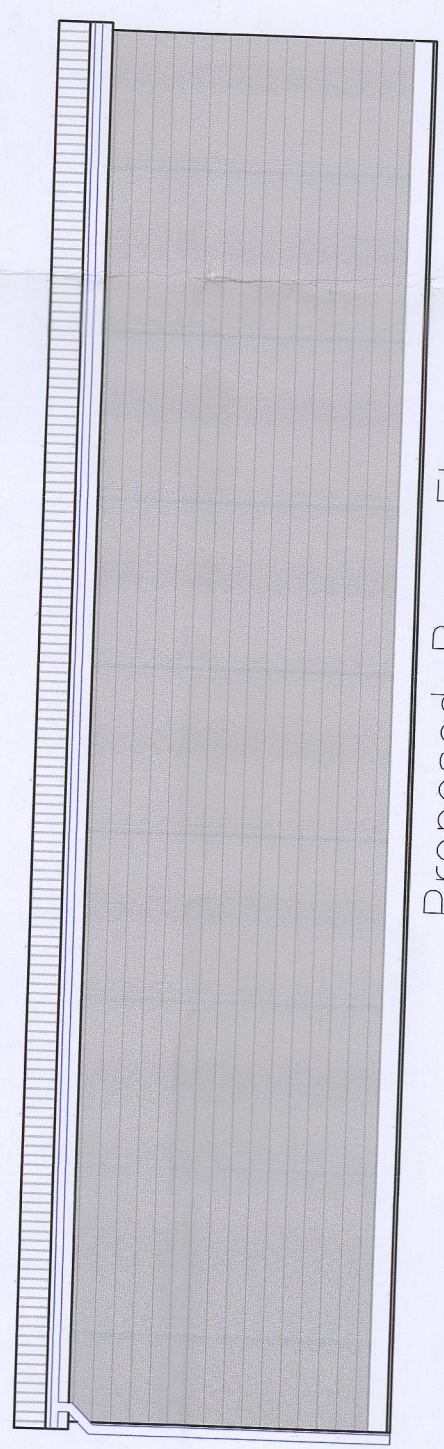


Proposed Rear Elev
Summer House



Proposed Front Elev
Summer House

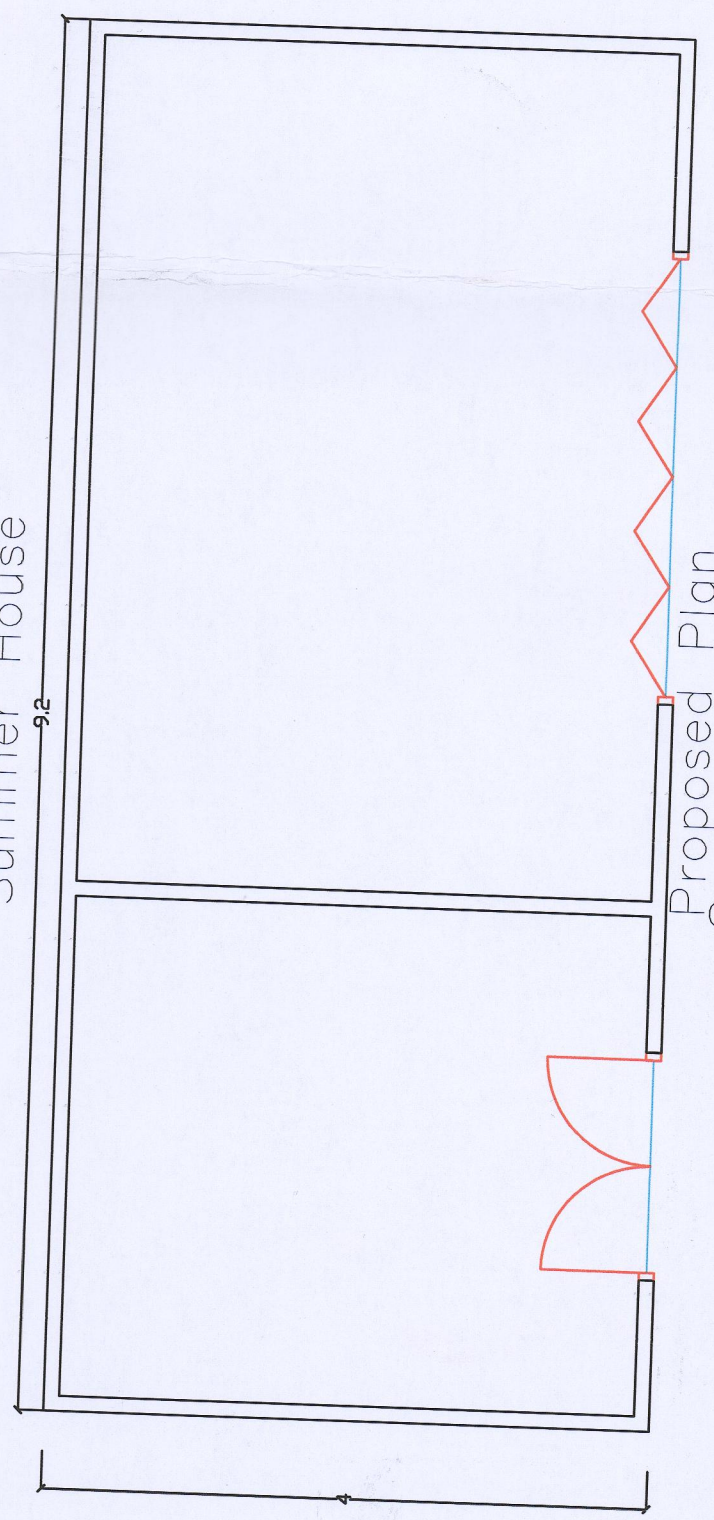


Proposed Plan
Summer House

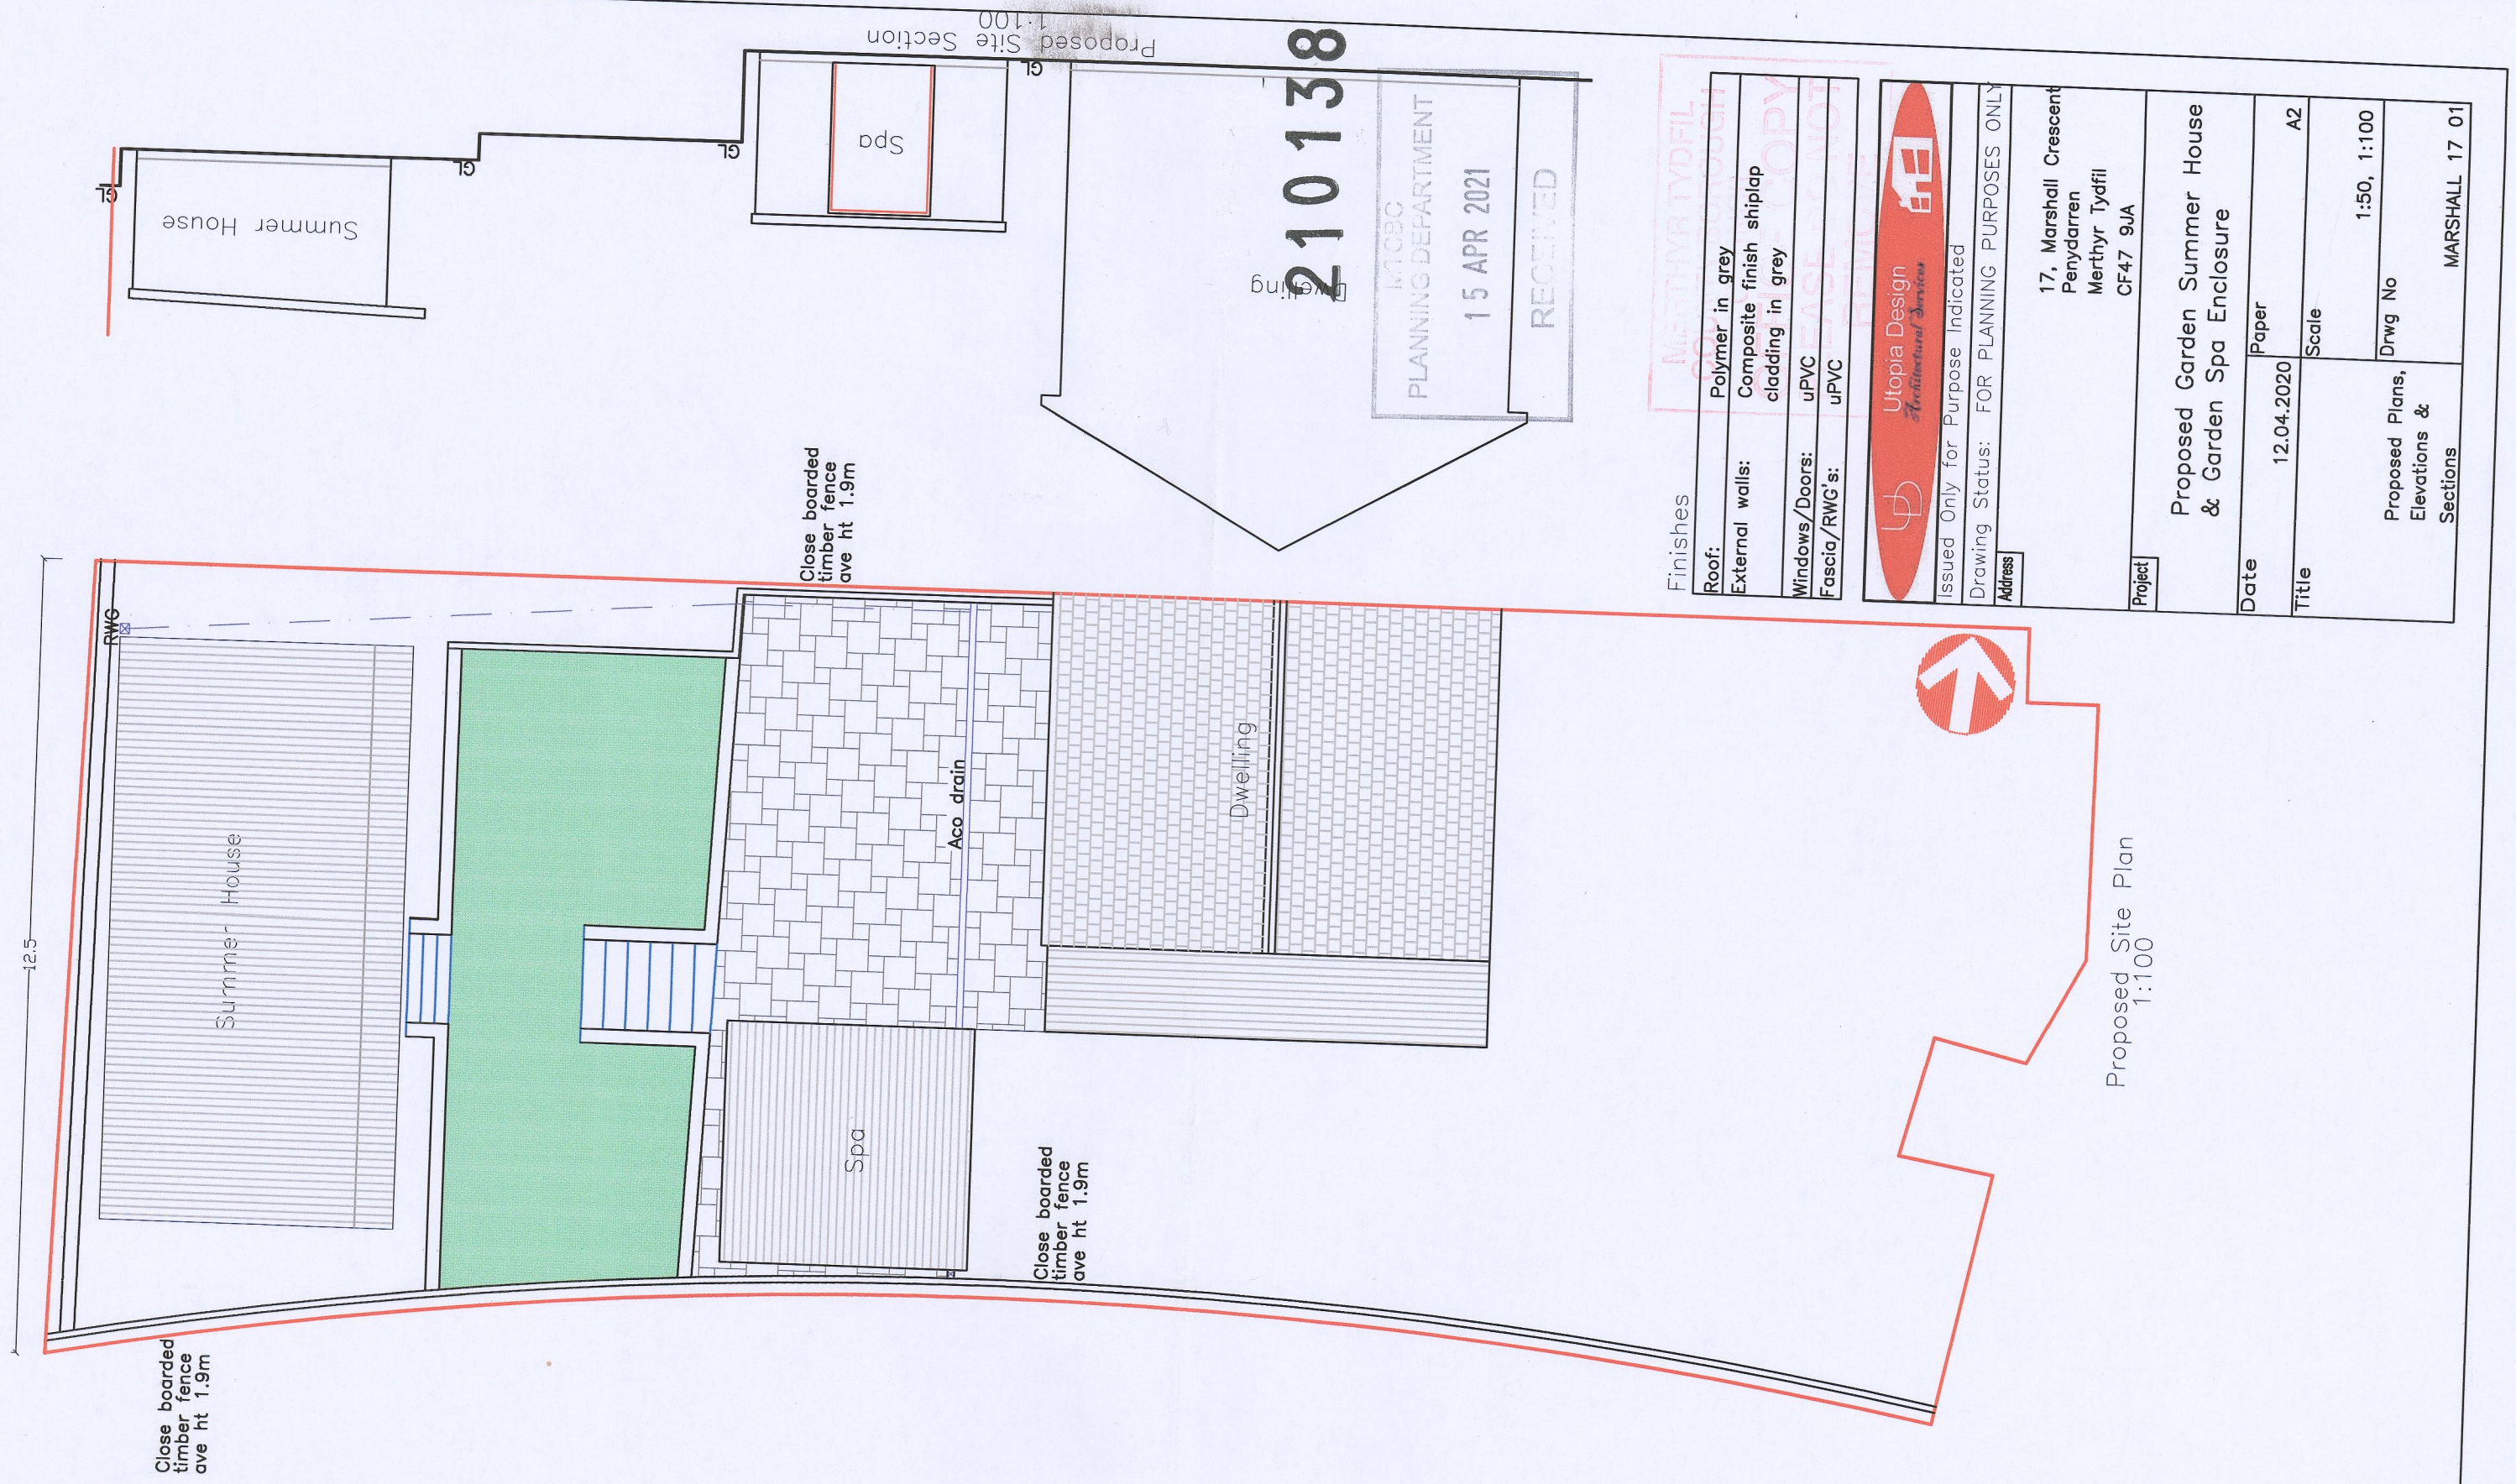

Finishes

Roof:	Polymer in grey
External walls:	Composite finish shiplap cladding in grey
Windows/Doors:	uPVC
Fascia/RWG's:	uPVC

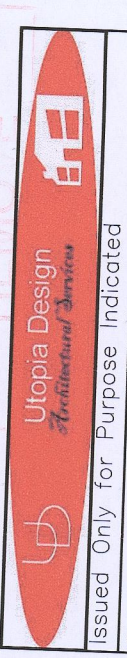

Issued Only for Purpose Indicated
Drawing Status: FOR PLANNING PURPOSES ONLY

Address
17, Marshall Crescent
Penydarren
Merthyr Tydfil
CF47 9JA

Project
Proposed Garden Summer House
& Garden Spa Enclosure

Date
12.04.2020

Title
Scale
A2

Proposed Plans,
Elevations &
Sections
Drwg No
1:50, 1:100
MARSHALL 17 01