


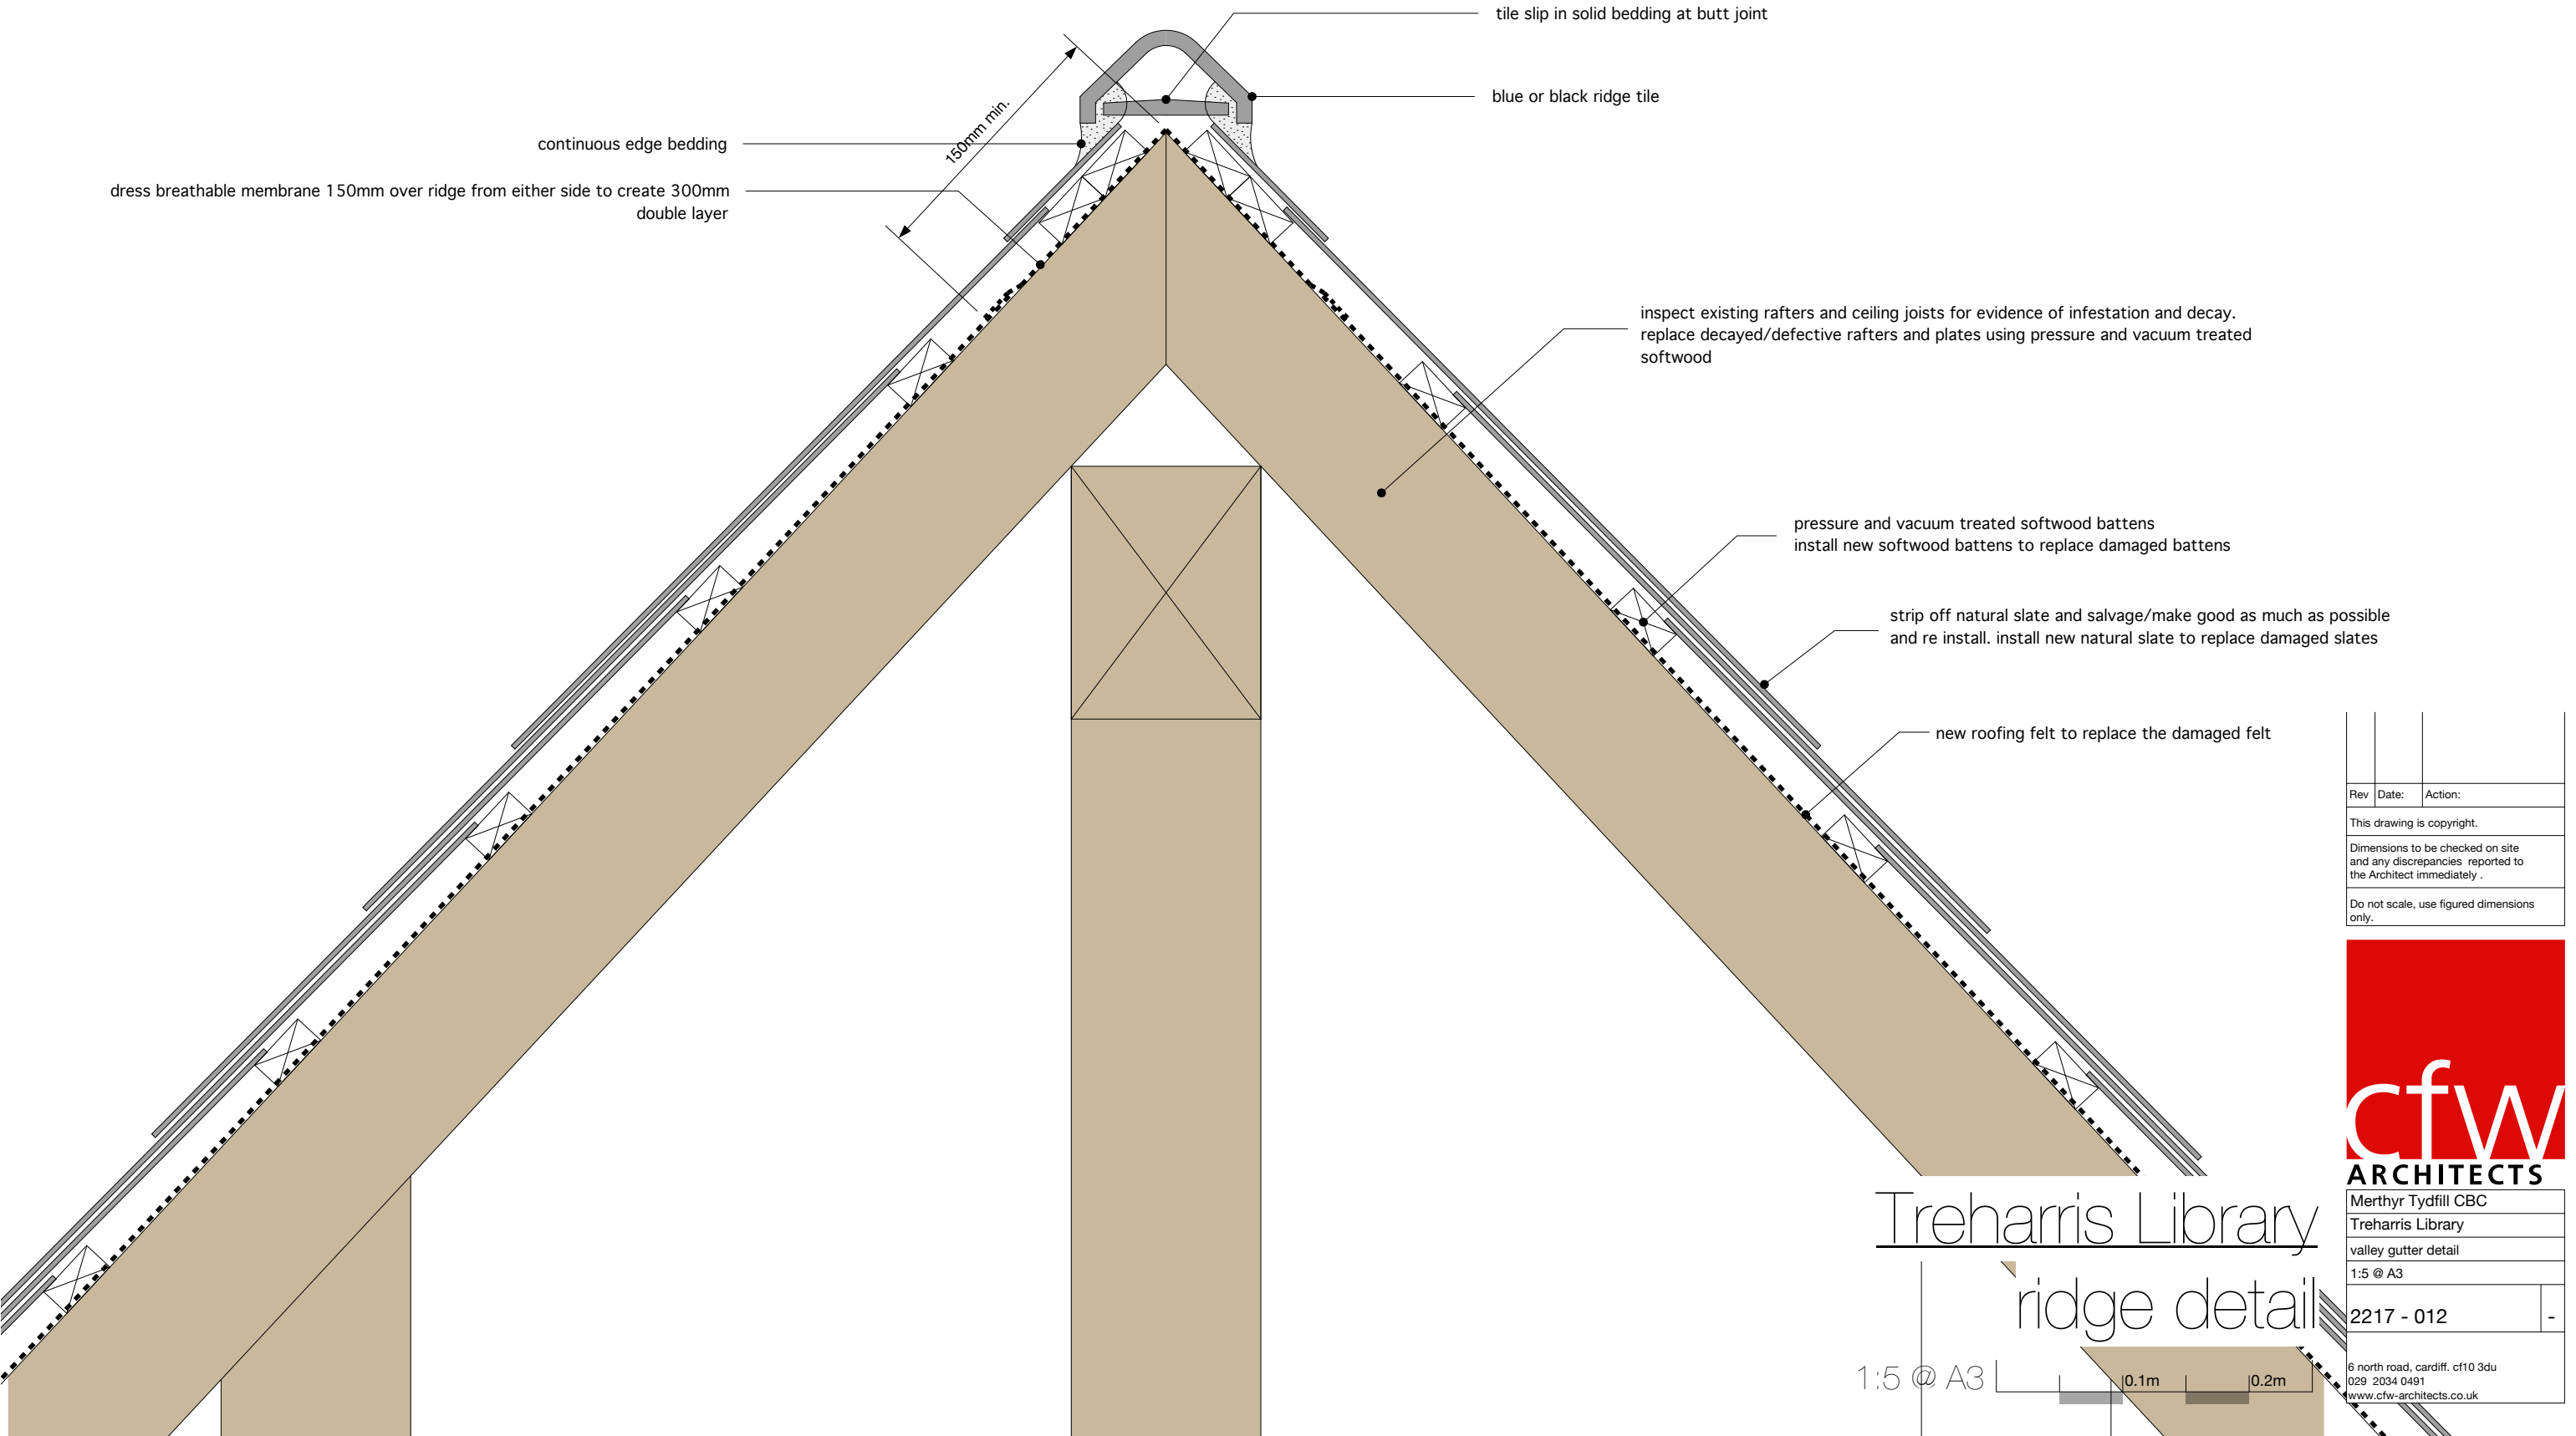

Treharris Library
ridge detail

1:5 @ A3

Rev	Date:	Action:
This drawing is copyright.		
Dimensions to be checked on site and any discrepancies reported to the Architect immediately .		
Do not scale, use figured dimensions only.		



cfw
ARCHITECTS

Merthyr Tydfill CBC	
Treharris Library	
valley gutter detail	
1:5 @ A3	
2217 - 012	-
6 north road, cardiff. cf10 3du 029 2034 0491 www.cfw-architects.co.uk	