


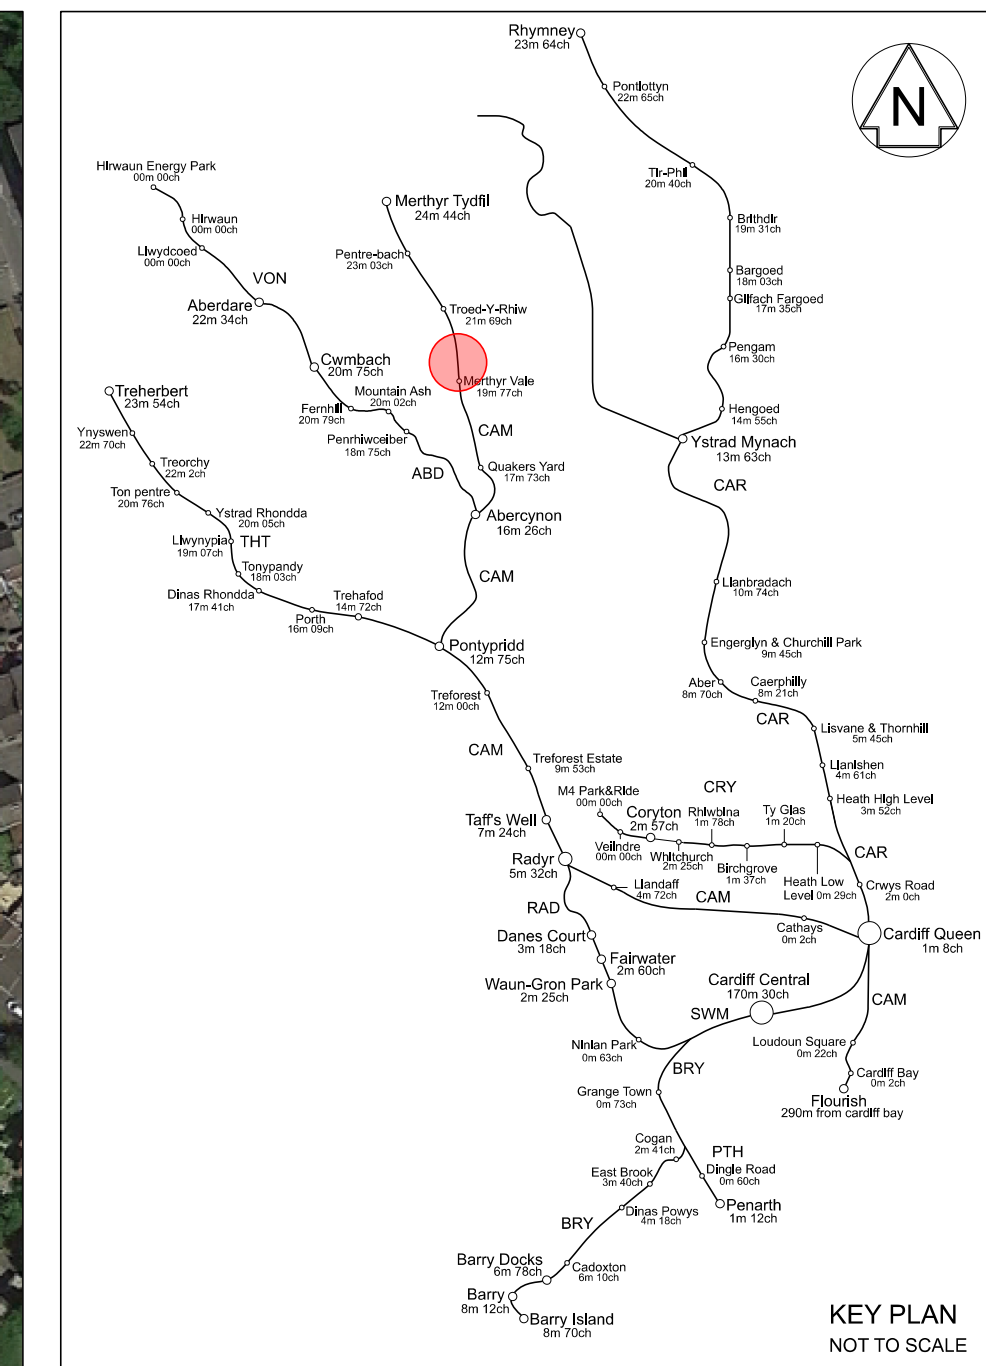


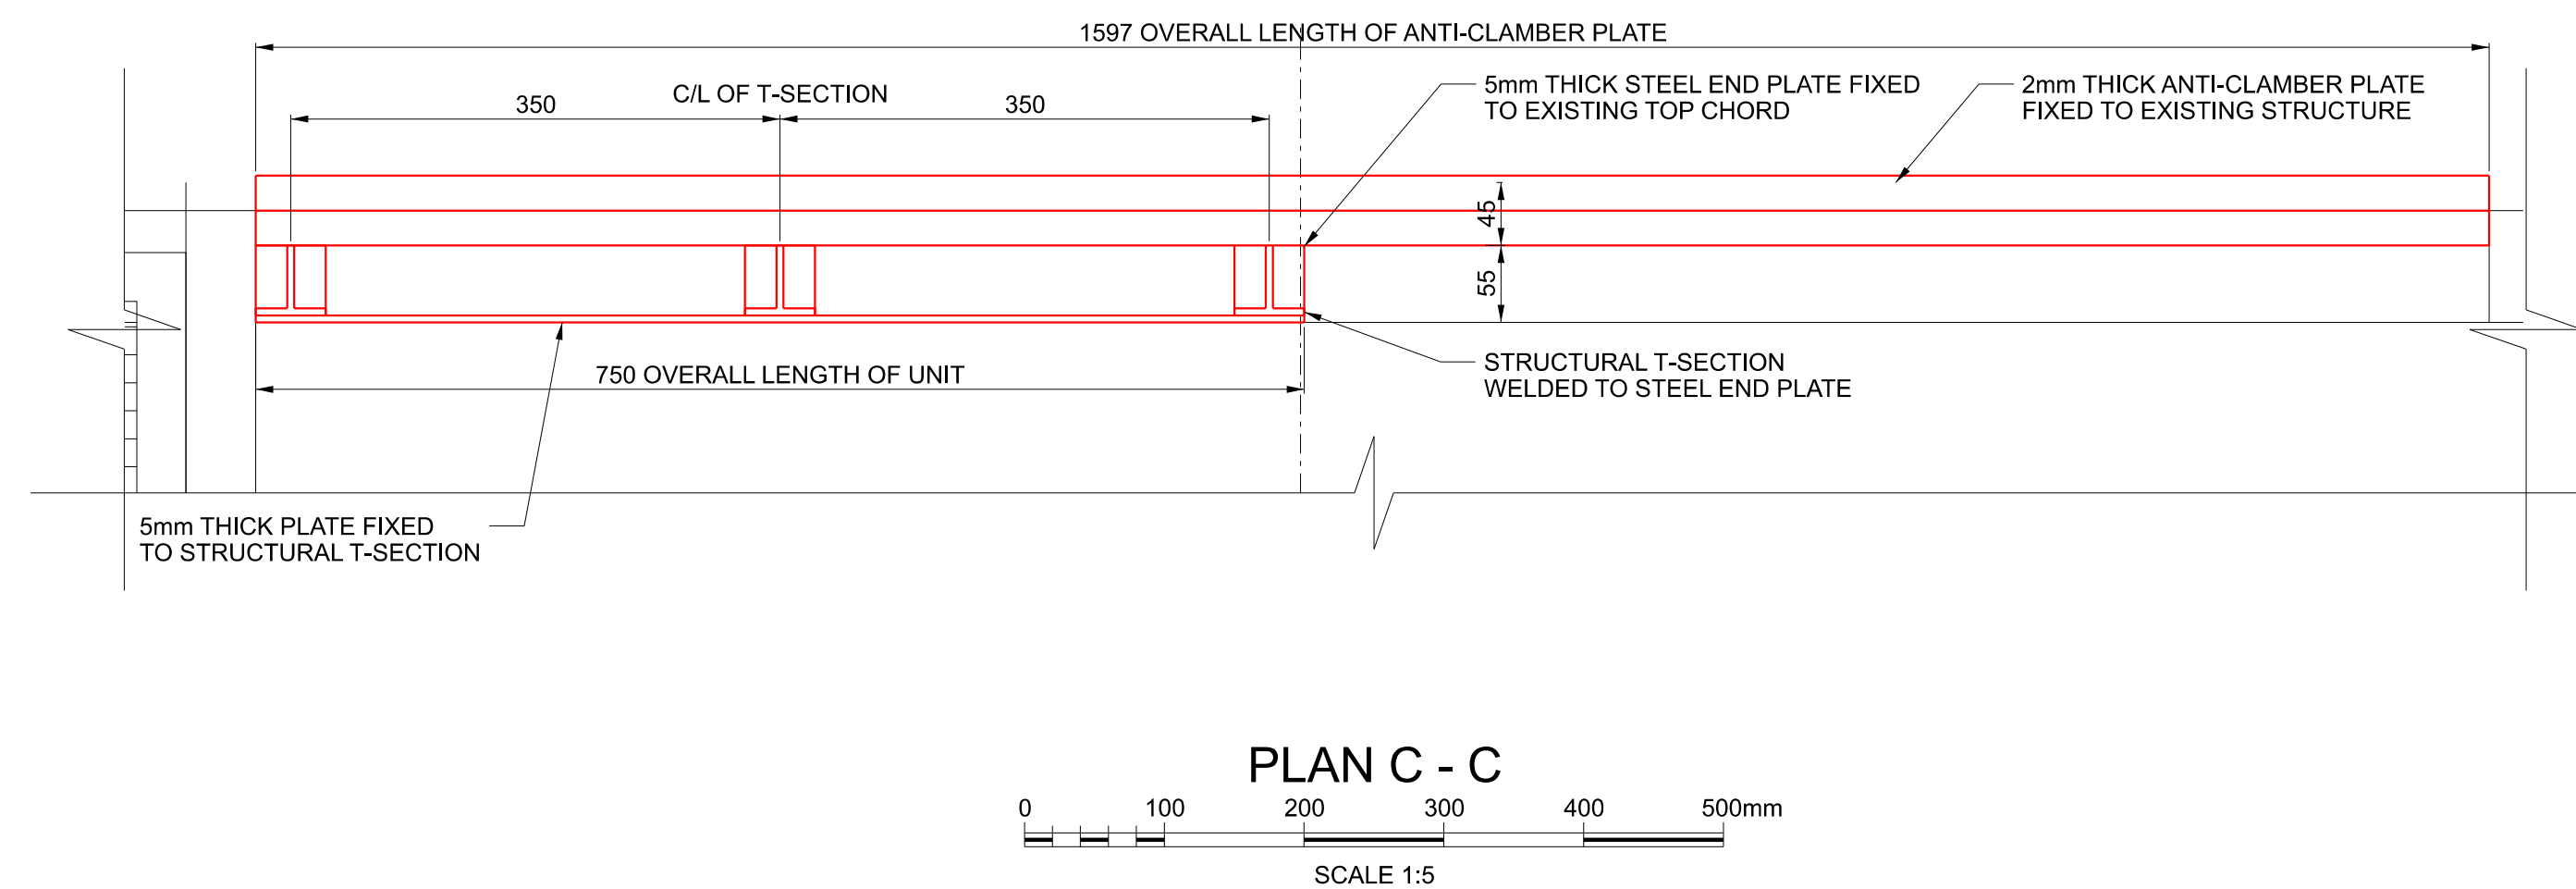

ELR: CAM 20m 0566yds
OS GRID: SO 07488 00016

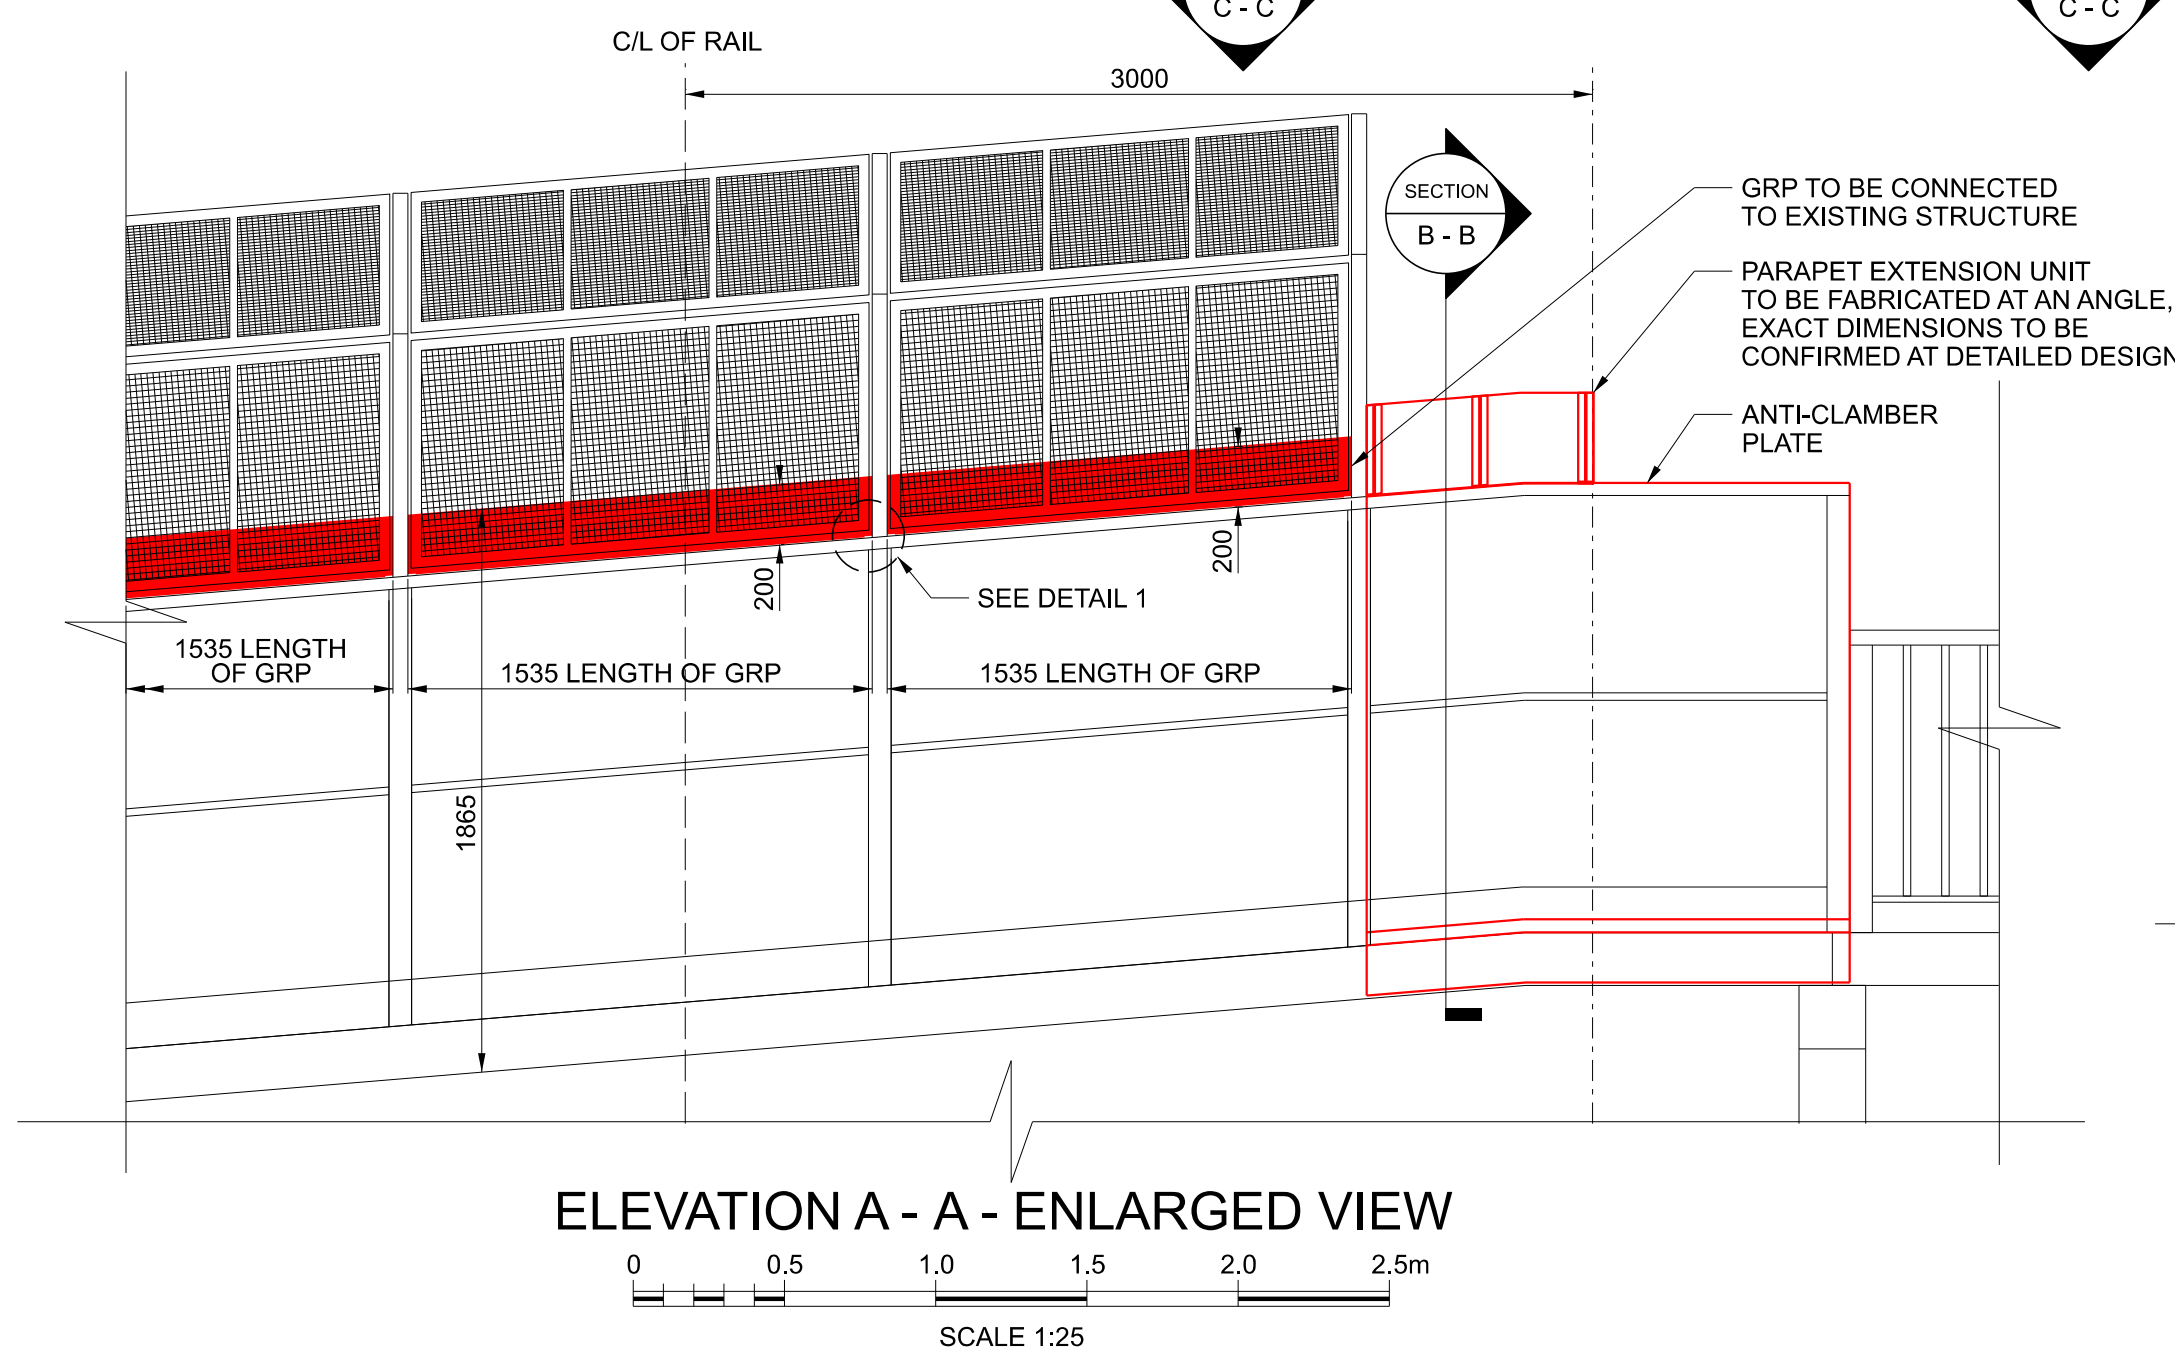

P01	---	F001 - IDC		JBE	ANE	---
P02	---	F001		JBE	KVE	---
A01	26/10/20	F001		JBE	KVE	HJ
Rev	Date	Description of Revisions		Drawn	Chkd	Appr
Status					Suitability	
Fit for Contractor Design					D3	

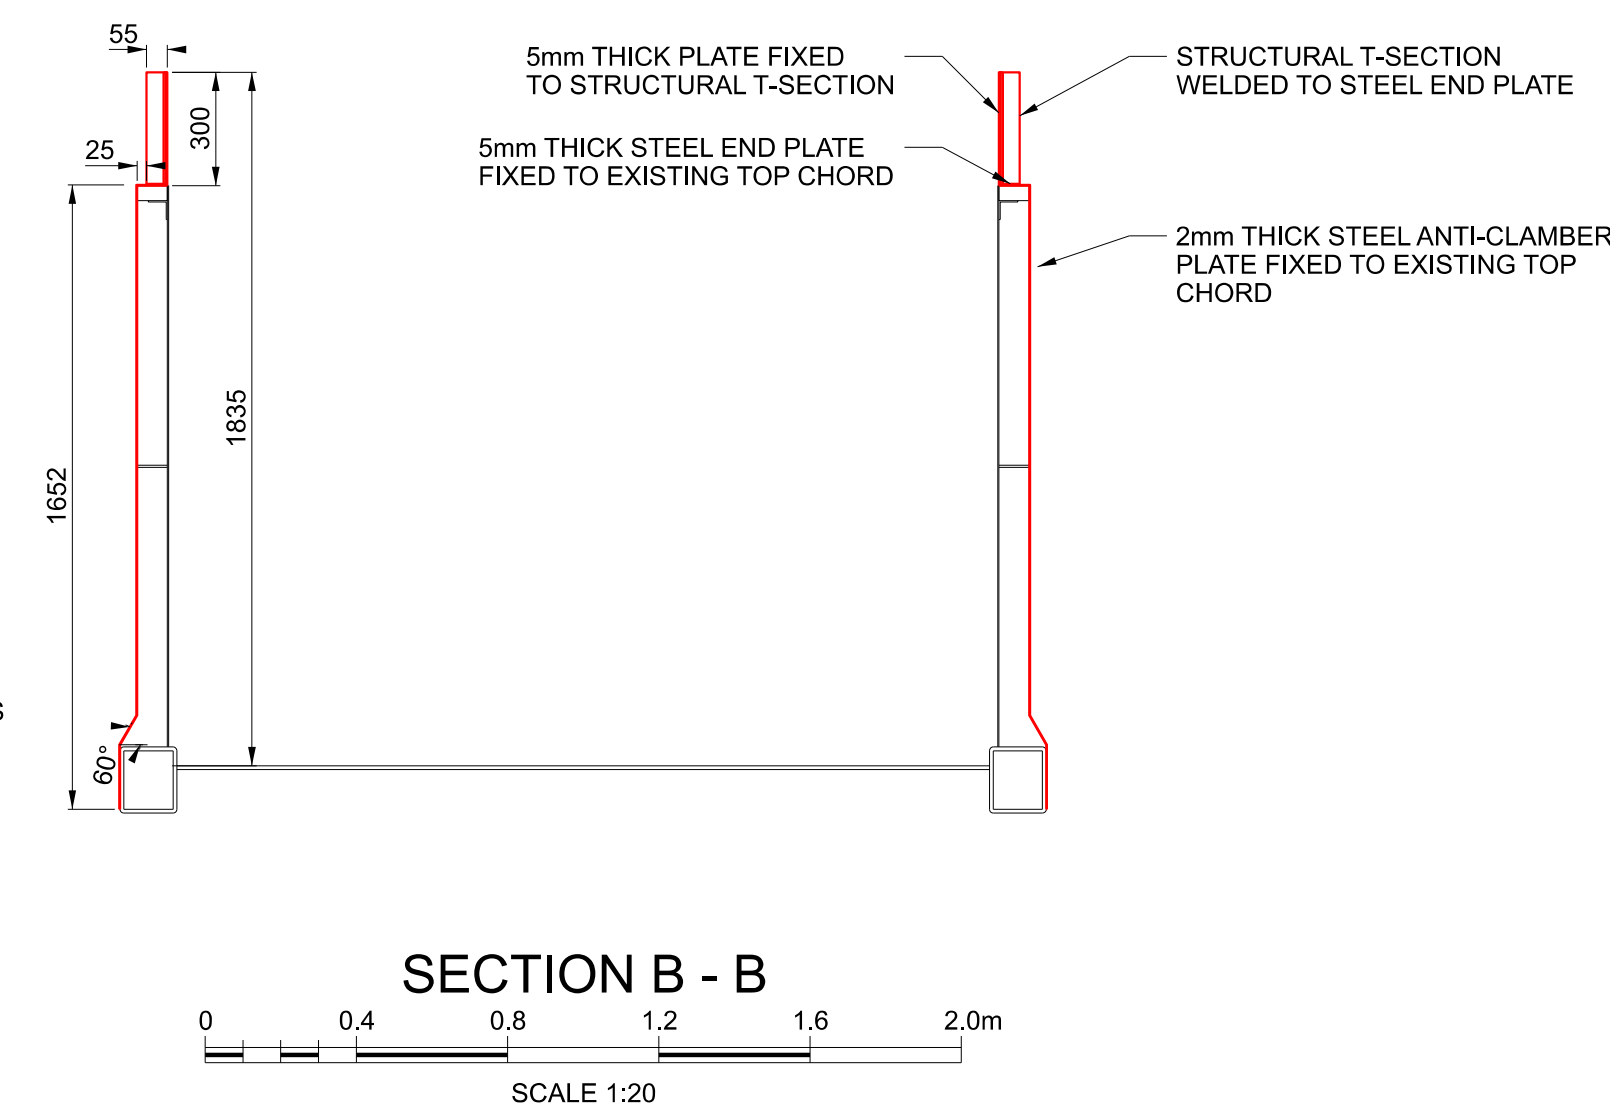

Authorised	T.Perren	Signed Authorised by eSign	Date 30/10/20
------------	----------	-------------------------------	------------------

Contractor(s)
KeolisAmey

Asset Location

Sub-Asset	TRAN01
-----------	--------

TRAN01
Type
CAD drawings

CAD drawings
Role
C

C
Location Zone
MEB

MER
Project

TRA

TRANSD - OVE Transformation

Route Section Group

Route Section Group 1

Route Section

Merthyr Branch

Drawing Title

Grays Place

Paranet Extension

Parapet Extension
 6' x 14' x 14'

Designed	J.Venus	Signed	Designed by eSign	Date	26/10/20
Drawn	J.Bevan	Signed	Drawn by eSign	Date	26/10/20
Checked	K.Velventhan	Signed	Checked by eSign	Date	26/10/20
Approved	H.Jukes	Signed	Approved by eSign	Date	26/10/20
Scale(s)		ELR & Mileage	From	To	
NA		CAM	20m	566yds	20m 566yds

Alternative Reference	Sheet
-----------------------	-------

Drawing Number	Revision
TRAN01-KAW-R1-MER-DDR-C-CV-000025	A01