



RAIN GARDEN WITH TREES AND PLANTING RG BEDS 1,2,5,6,7 AND 8

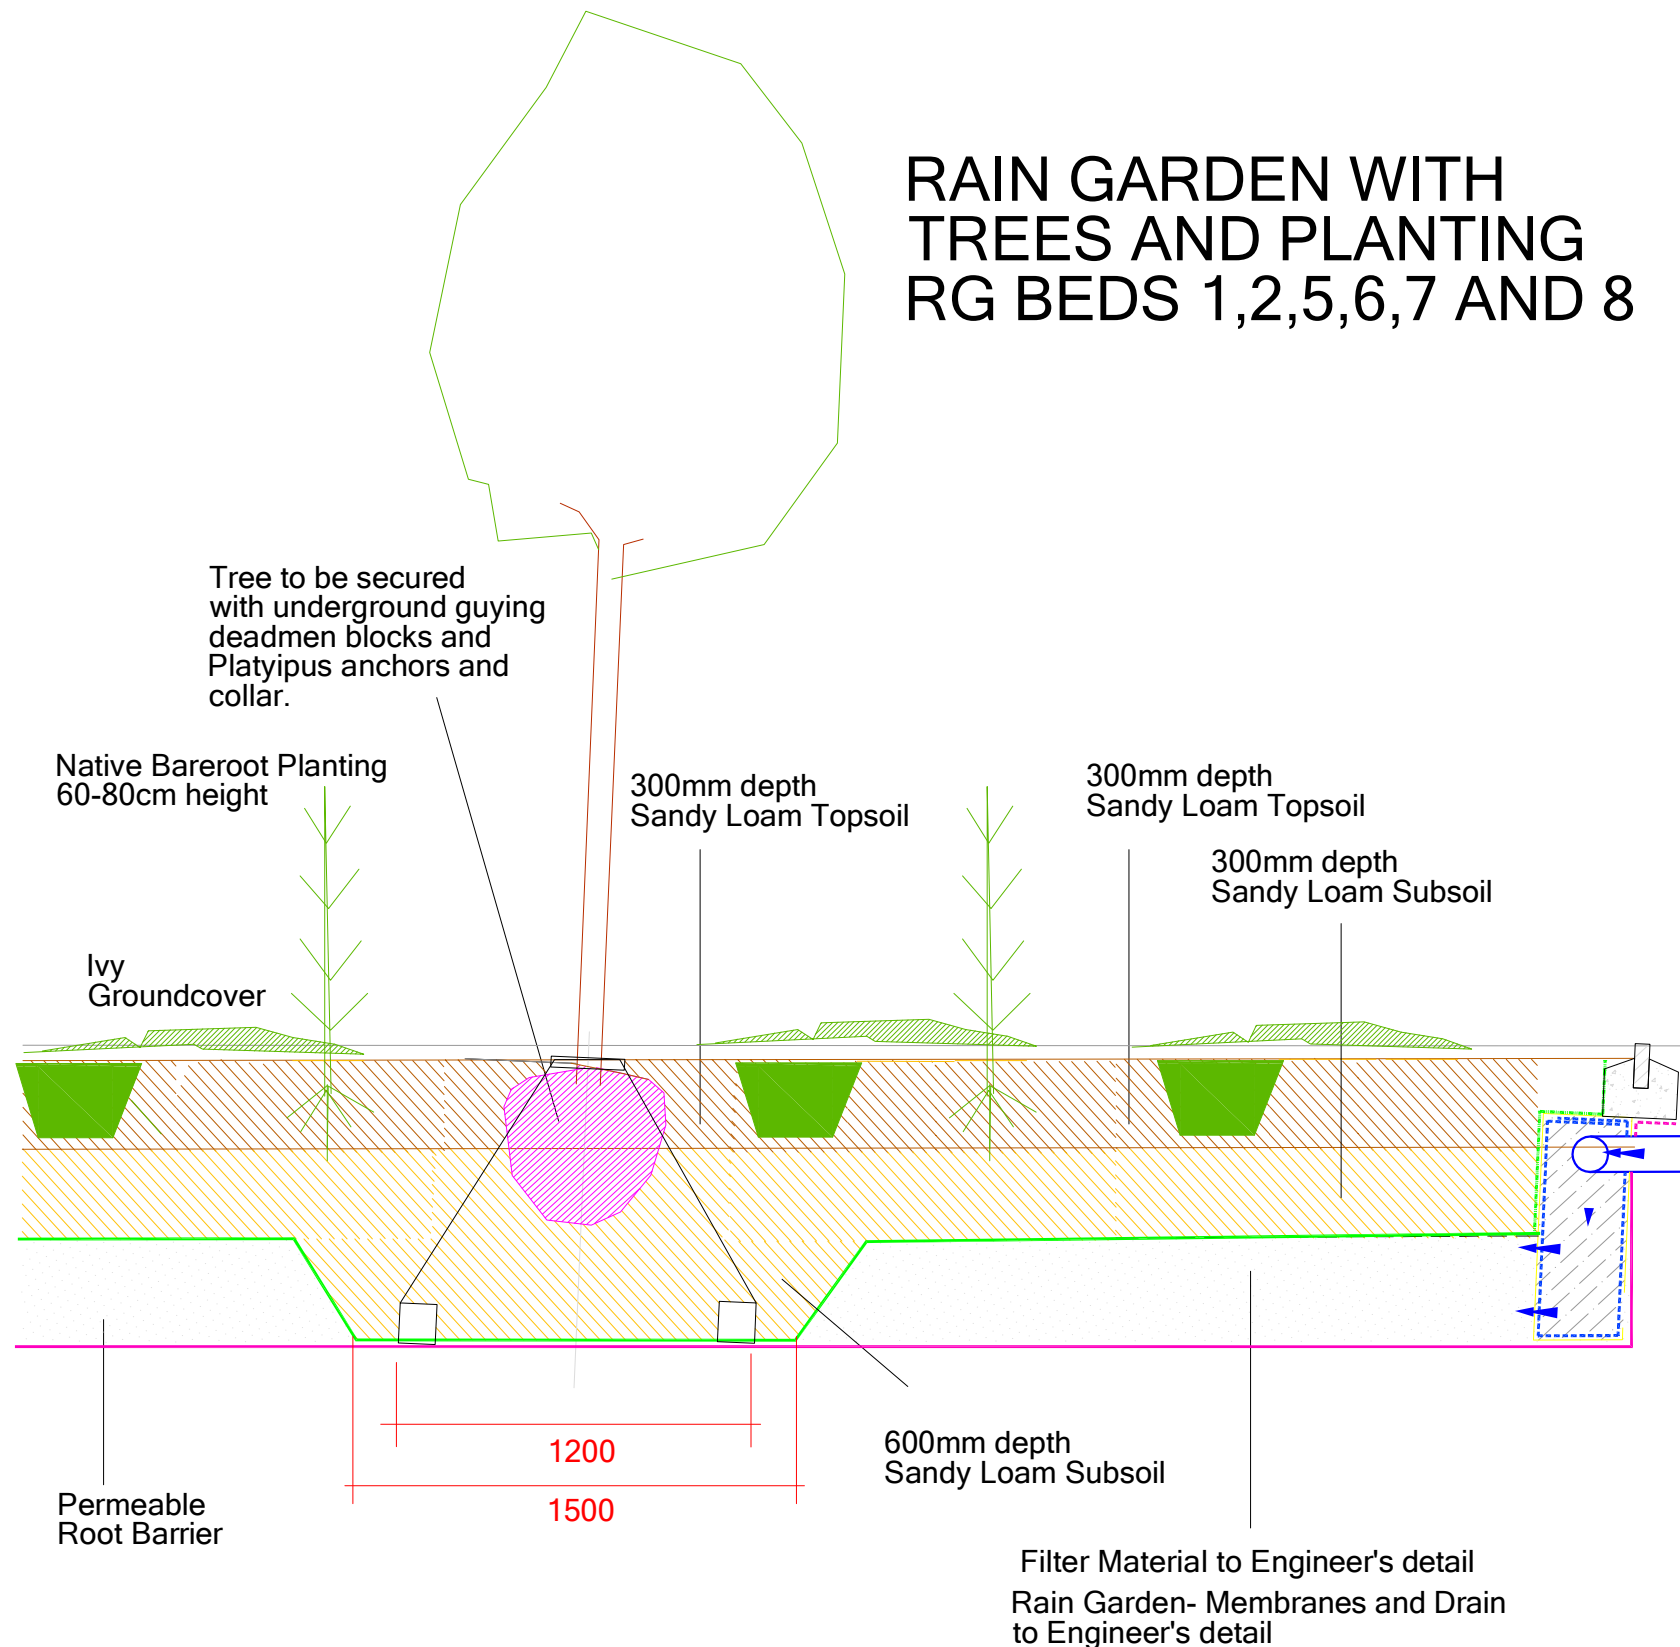

RAIN GARDEN PLANTING NO TREES RG BEDS 3 AND 4

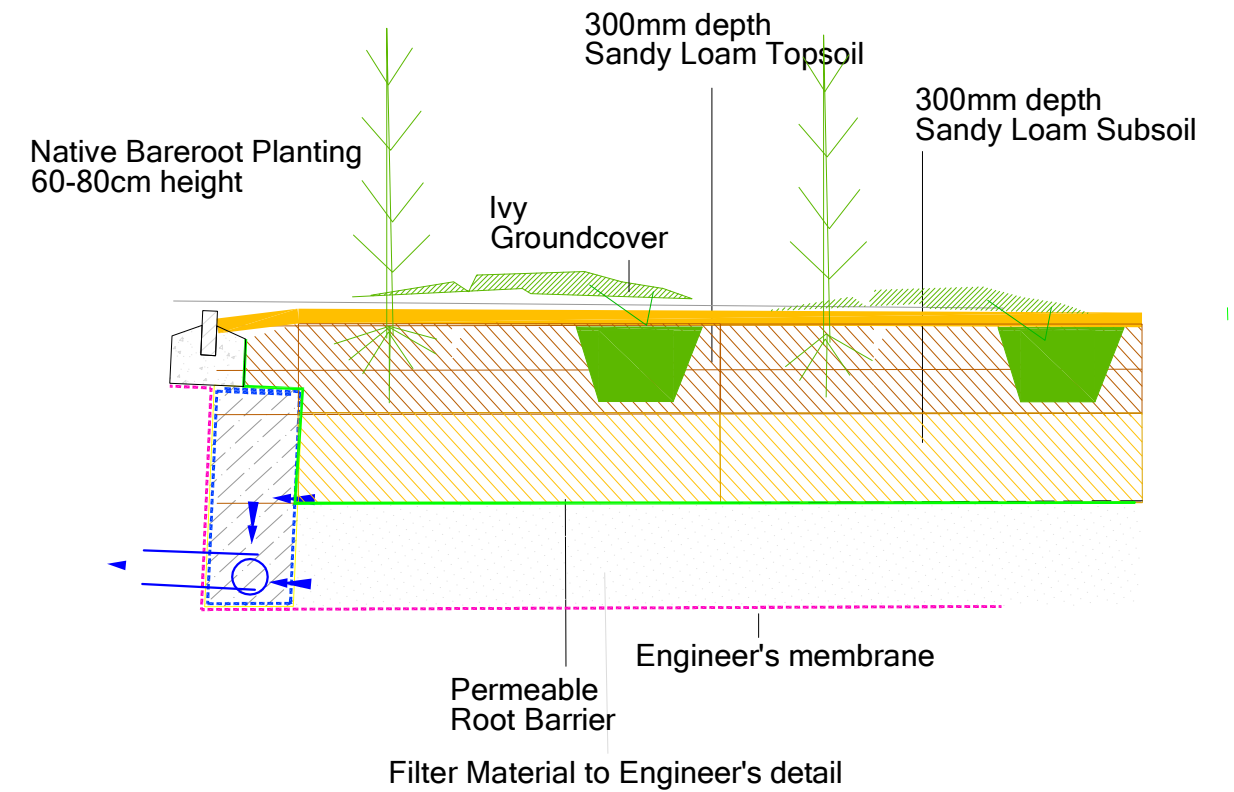

CA 2020-45Rev A

21 July 2020

Revised Planting

Corscadden Associates
77 Fairleigh Road
Pontcanna, Cardiff. CF11 9JW
Tel 02920 373053

email ca@corscaddenassociates.com

**MKR PROPERTY
PANT INDUSTRIAL
ESTATE.
MERTHYR TYDFIL**

Drawing Title

**TREE SECTION
RAIN GARDEN**

Scale
as given

Date
8 July 2020

Drawing No
291 **CA 2020-45 Rev A**

NOTE Depth of Rain Garden dependent on Engineer's requirements.

Soil requirement for planting is dependent on landscape type

Planting beds 300mm Sandy Loam Topsoil : 300mm Sandy Loam Subsoil

Trees 300mm Sandy Loam Topsoil : 600mm Sandy Loam Subsoil

A permeable rootbarrier is to be installed below the soil areas