



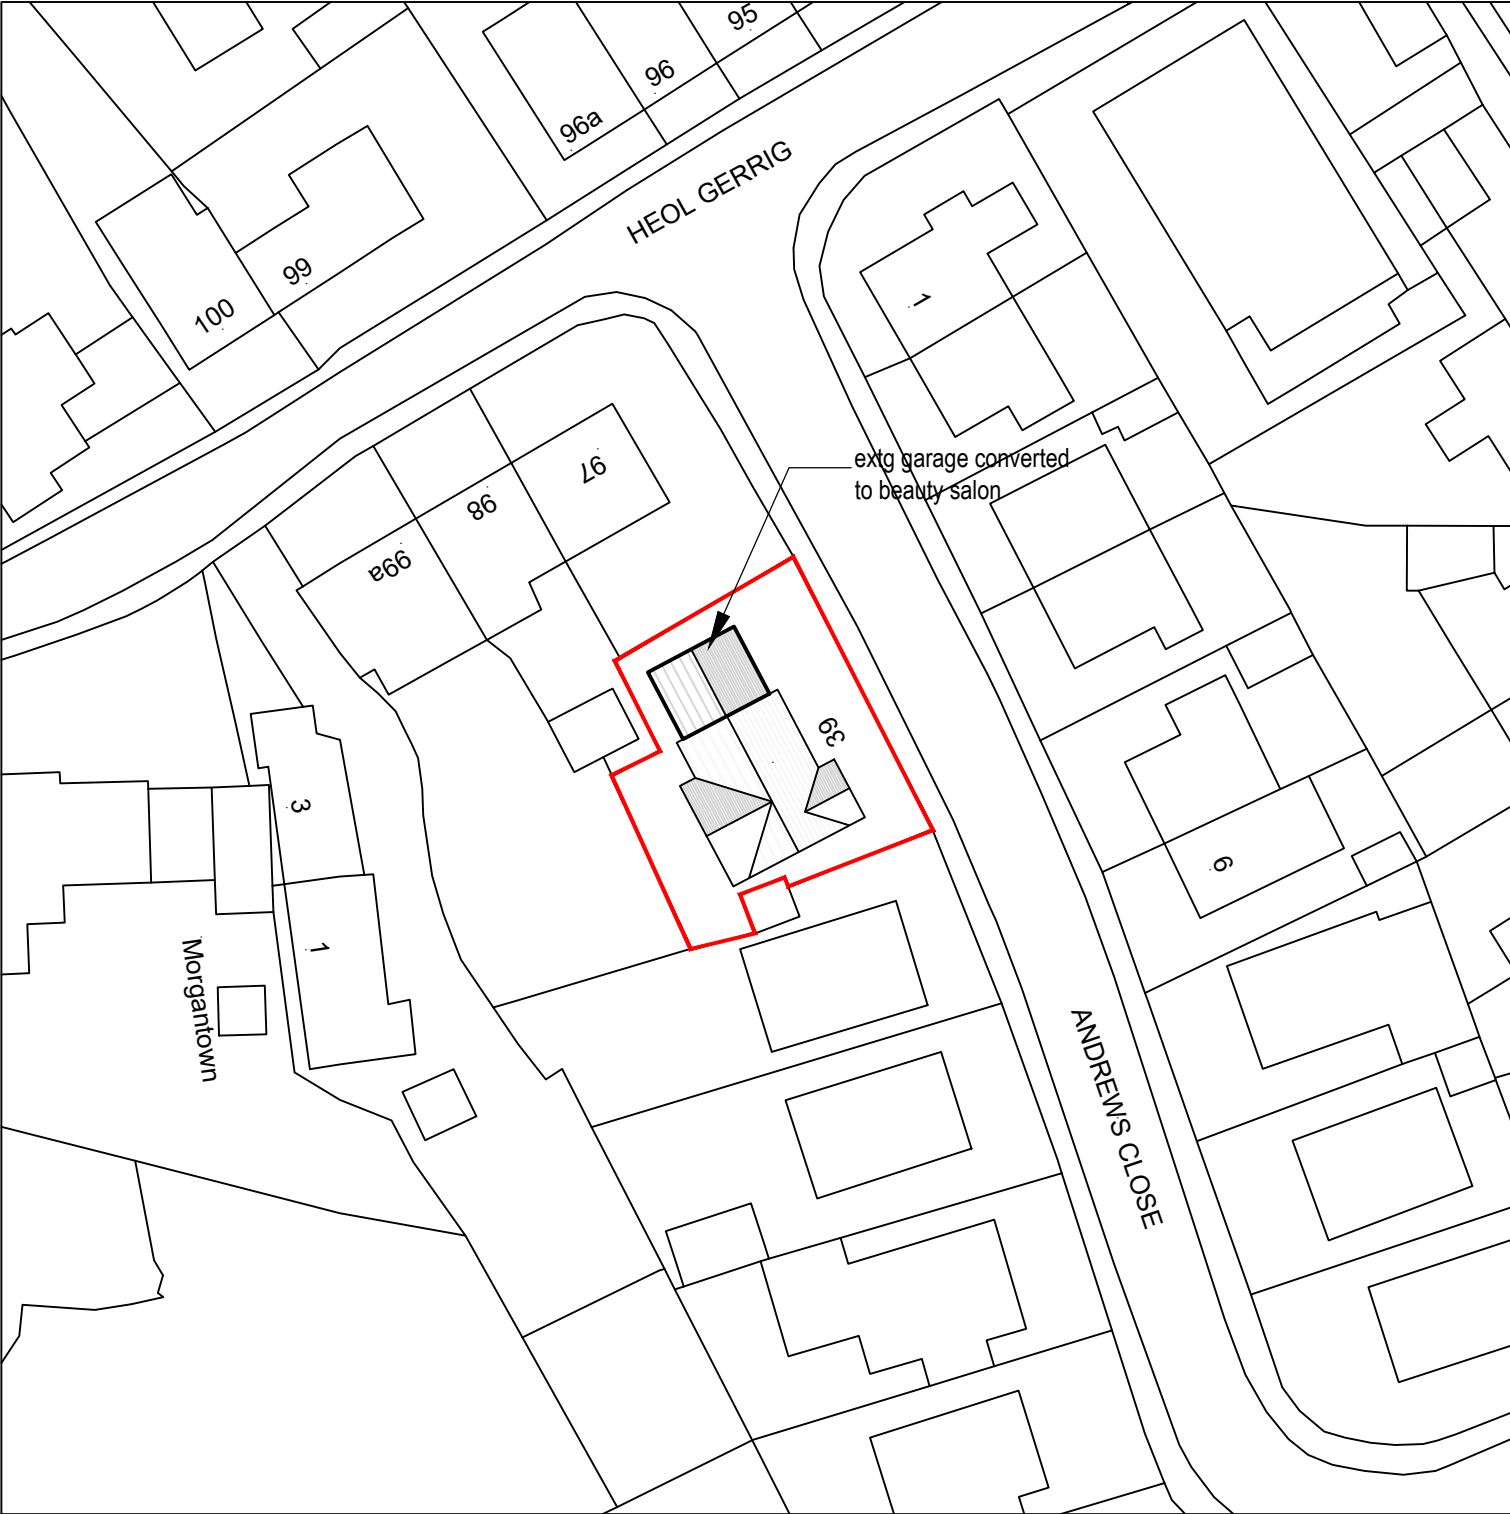

Block Plan

SCALE: 1:500

0m 5 10 20 30 40 50

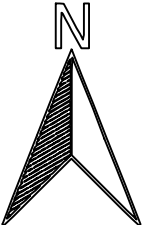

Rev	Description	Author	Date
Client Mrs. Helen Gould			
Project 39 ANDREWS CLOSE, HEDLGERRIG, CF48 1SS - CHANGE OF USE OF EXISTING GARAGE TO BEAUTY SALON/UTILITY			
Drawing title Block Plan			
Drawing no. 0203.P.01		Scale 1:500 @ A4	Signed Date Feb 2023 RC