




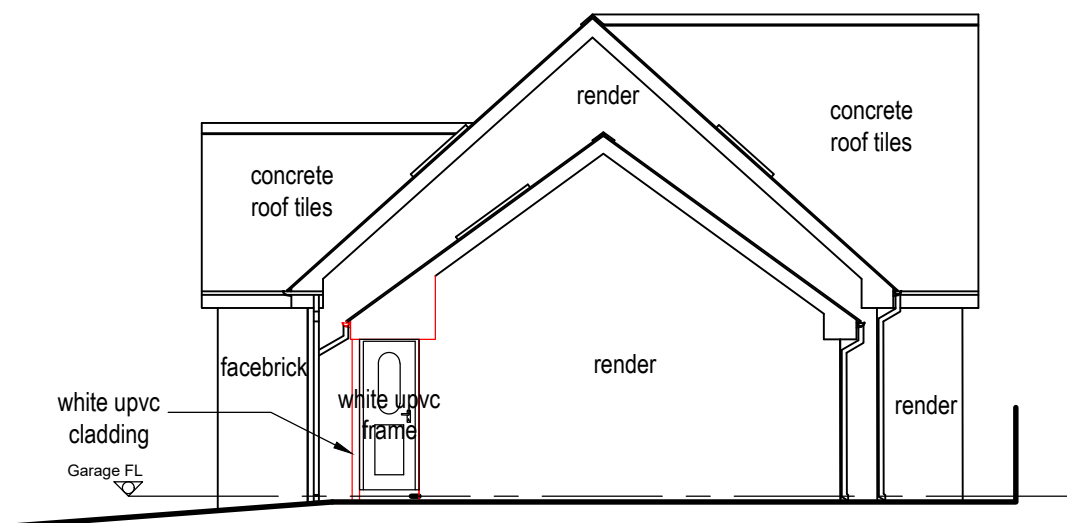


Existing NW Elevation

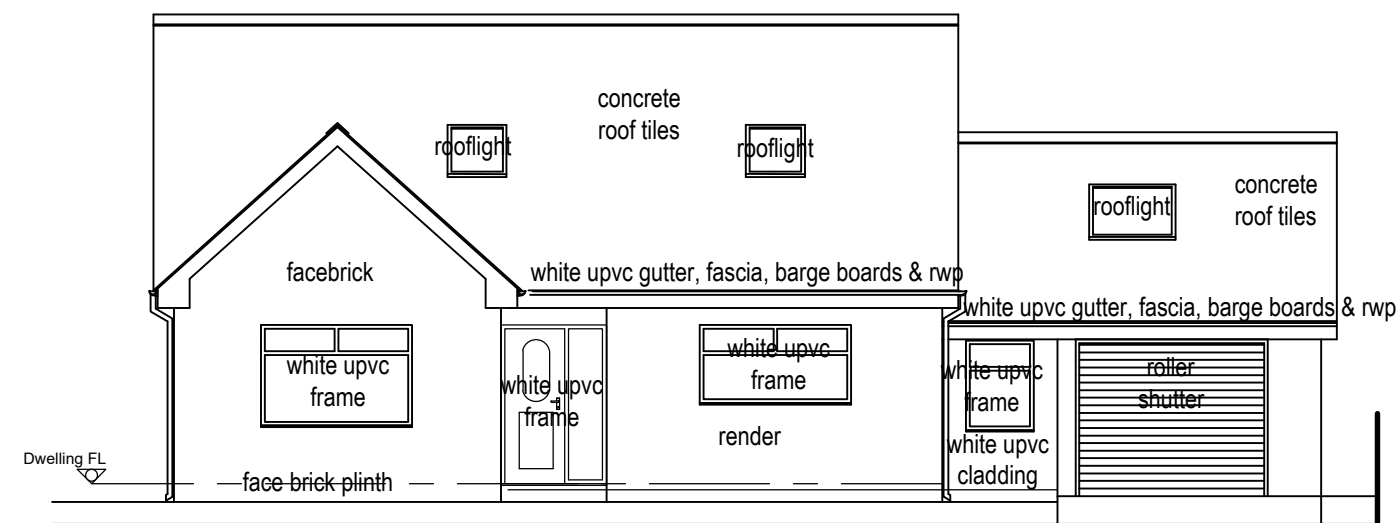

Existing NE Elevation

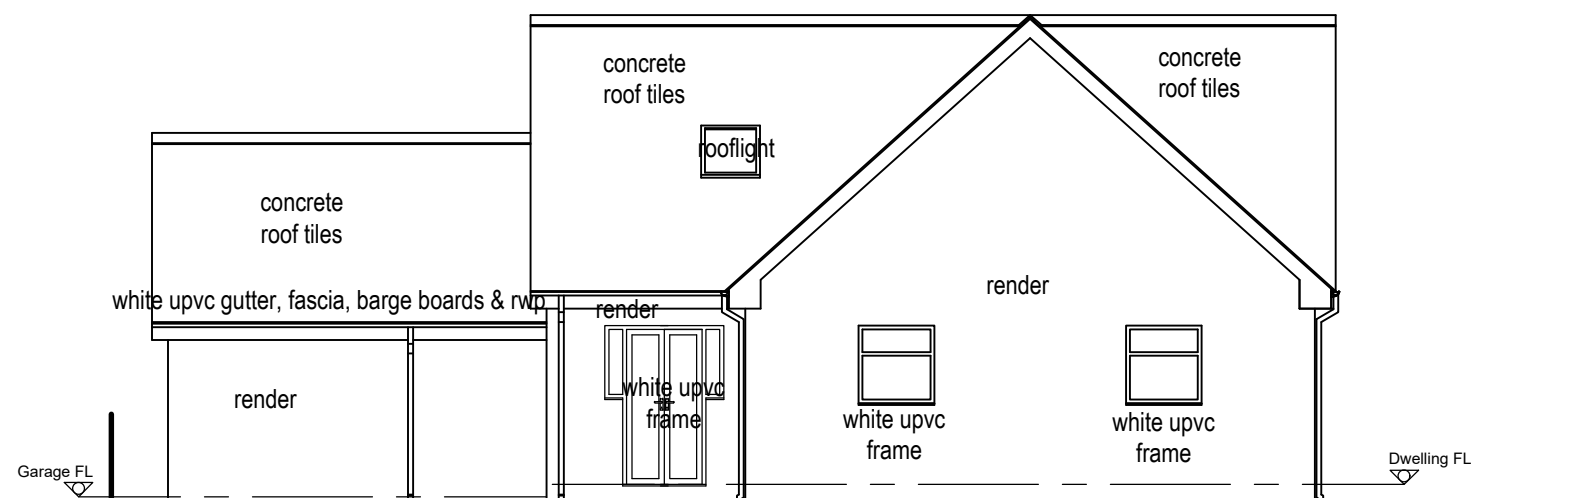

Existing SW Elevation

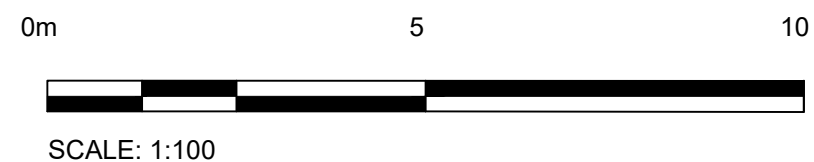

Rev	Description	Author	Date
	Client		
	Mrs. Helen Gould		
	Project		
	39 ANDREWS CLOSE, HEDLGERRIG, CF48 1SS - CHANGE OF USE OF EXISTING GARAGE TO BEAUTY SALON/UTILITY		
	Drawing title		
	Existing Elevations		
Drawing no.	Scale	Date	Signed
0203.P.04	1:100 @ A3	Feb 2023	RC