



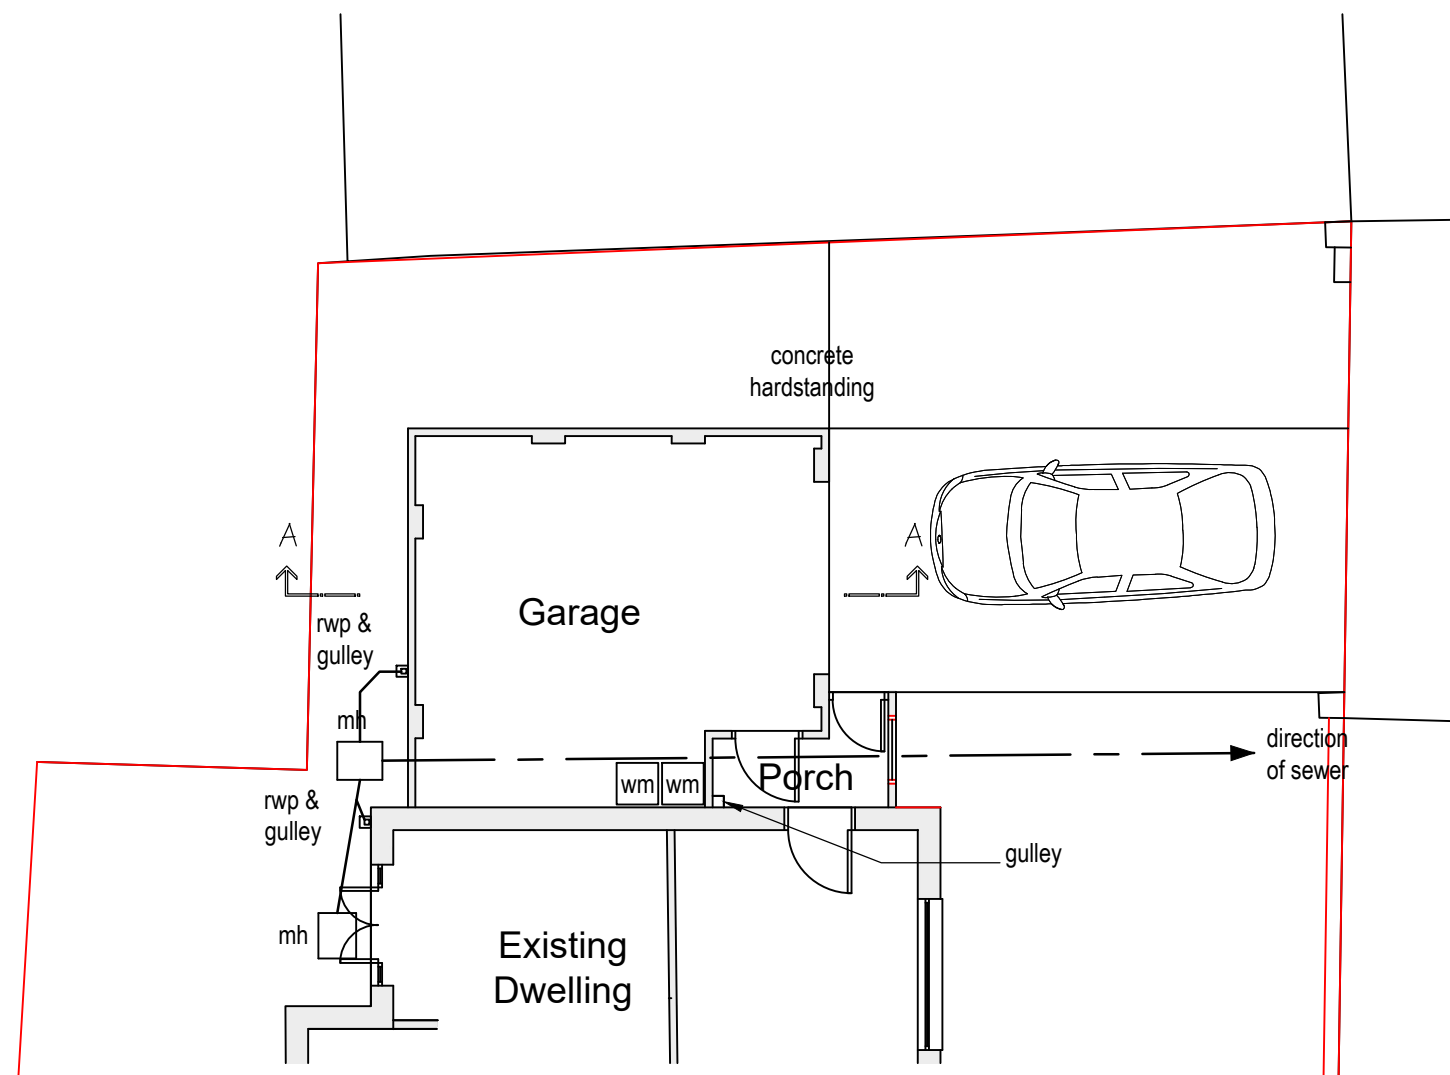



ANDREWS CLOSE

extg sheet timber floor
on 50x200mm timber
joists @ 400mm ctrs

extg conc block rendered
external, fairface internal

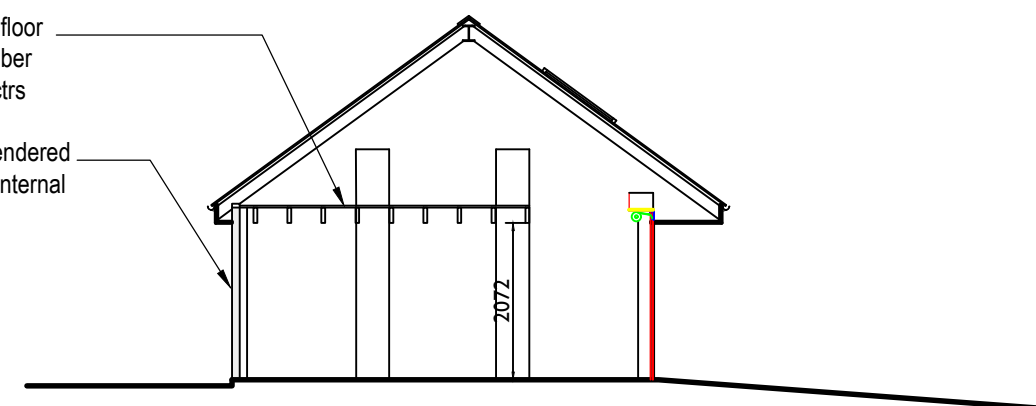

Existing Section A-A

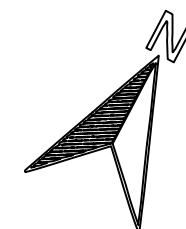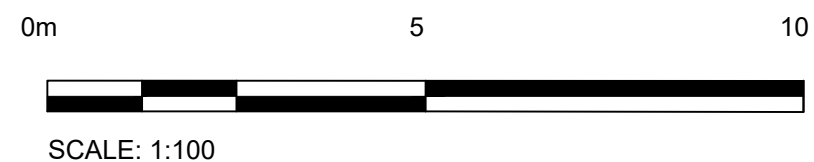

Rev	Description	Author	Date
Client Mrs. Helen Gould			
Project 39 ANDREWS CLOSE, HEDLGERRIG, CF48 1SS - CHANGE OF USE OF EXISTING GARAGE TO BEAUTY SALON/UTILITY			
Drawing title Existing Plan and Section			
Drawing no. 0203.P.03	Scale 1:100 @ A3	Date Feb 2023	Signed RC