




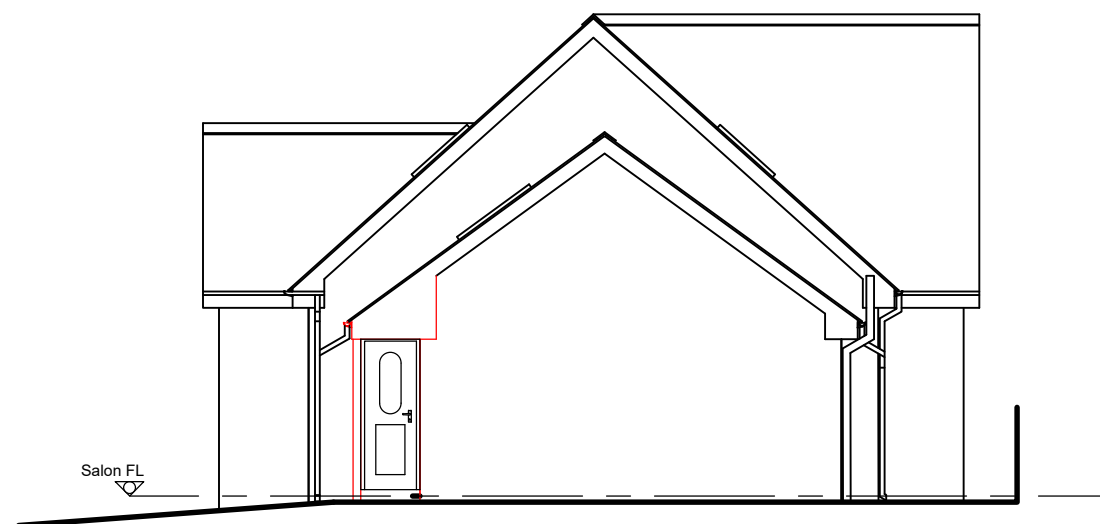

Proposed NW Elevation

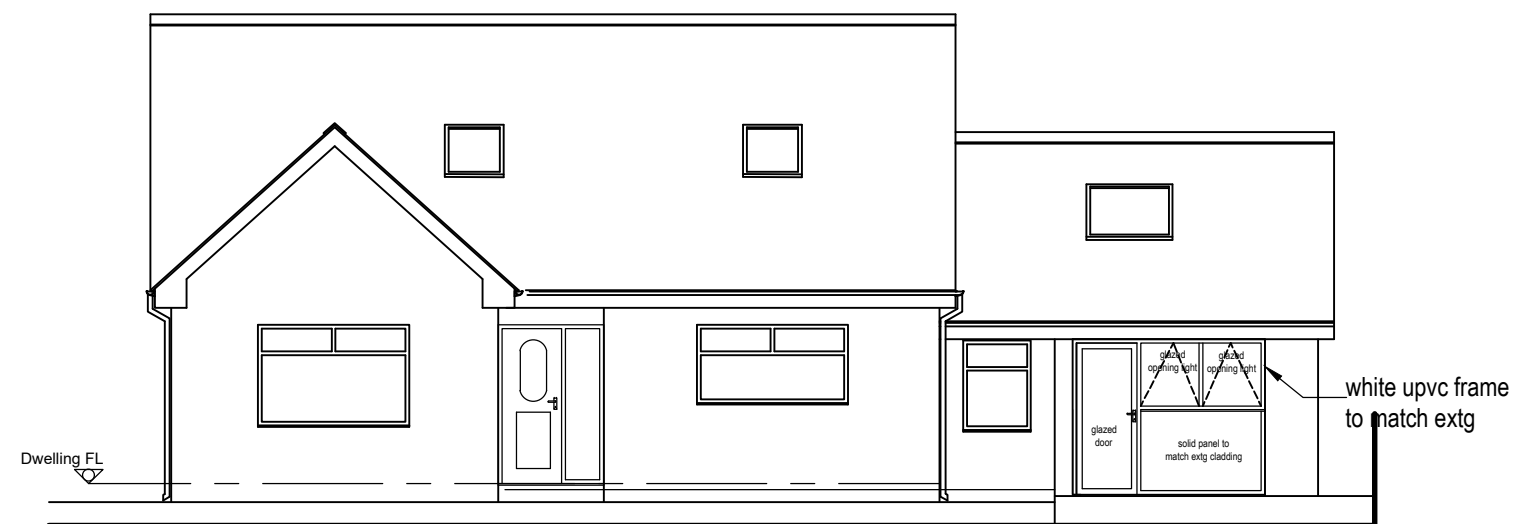

Proposed NE Elevation

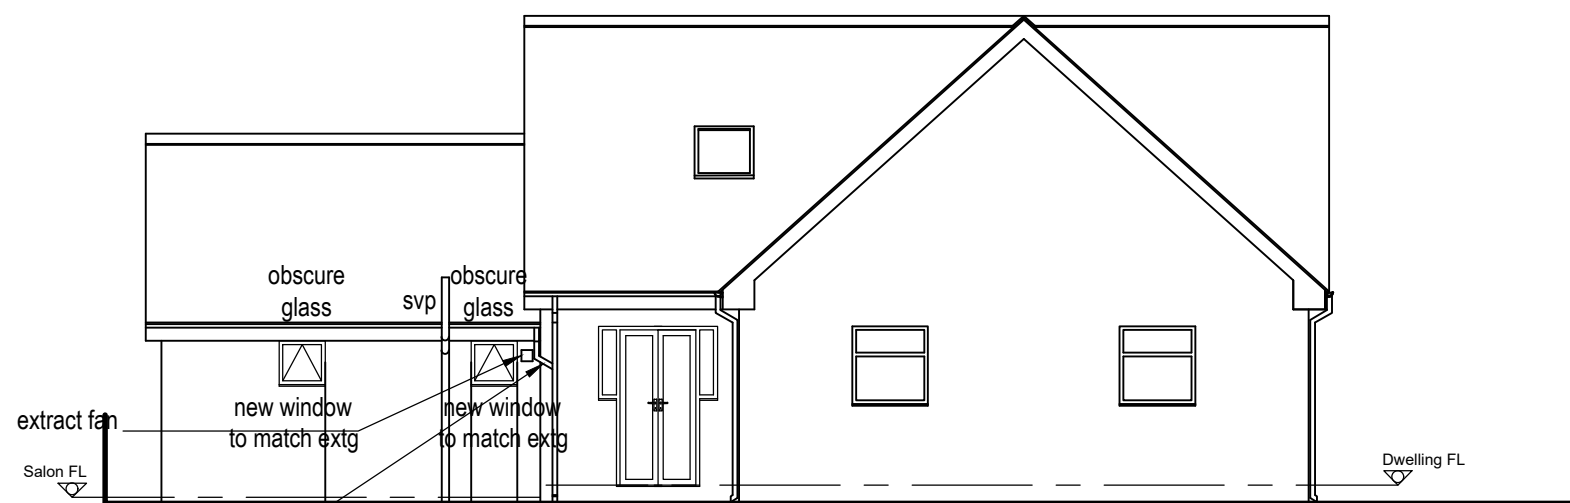

Proposed SW Elevation

0m 5 10



SCALE: 1:100

Rev	Description	Author	Date
Client	Mrs. Helen Gould		
Project	39 ANDREWS CLOSE, HEDLGERRIG, CF48 1SS - CHANGE OF USE OF EXISTING GARAGE TO BEAUTY SALON/UTILITY		
Drawing title	Proposed Elevations		
Drawing no.	0203.P.06	Scale	Date
		1:100 @ A3	Feb 2023
		Signed	RC