

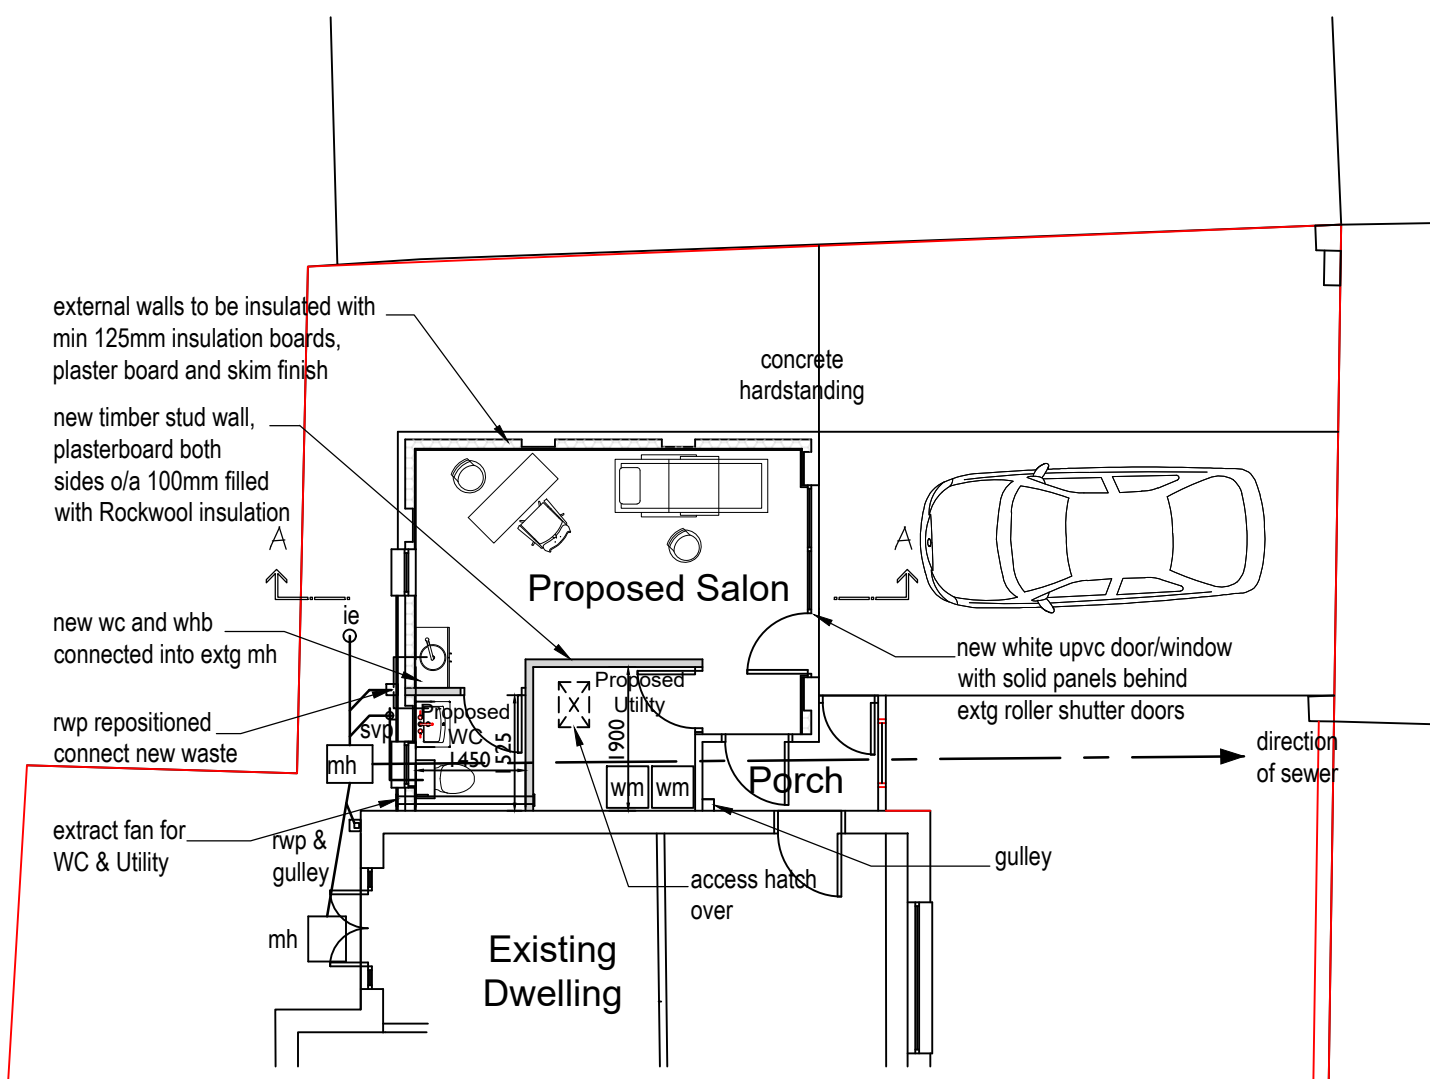


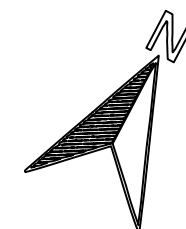


Proposed Plan
(PARTIAL)

GIA of Salon = 15.9m²
 GIA of WC = 2.2m²
 GIA of Utility = 4.0m²
 Total GIA of Salon/Utility = 22.9m²

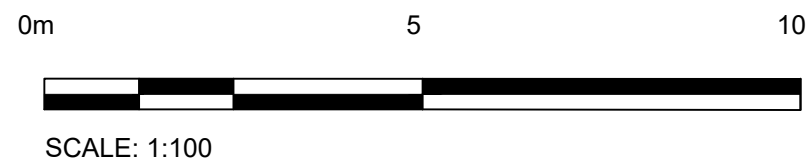

ANDREWS CLOSE

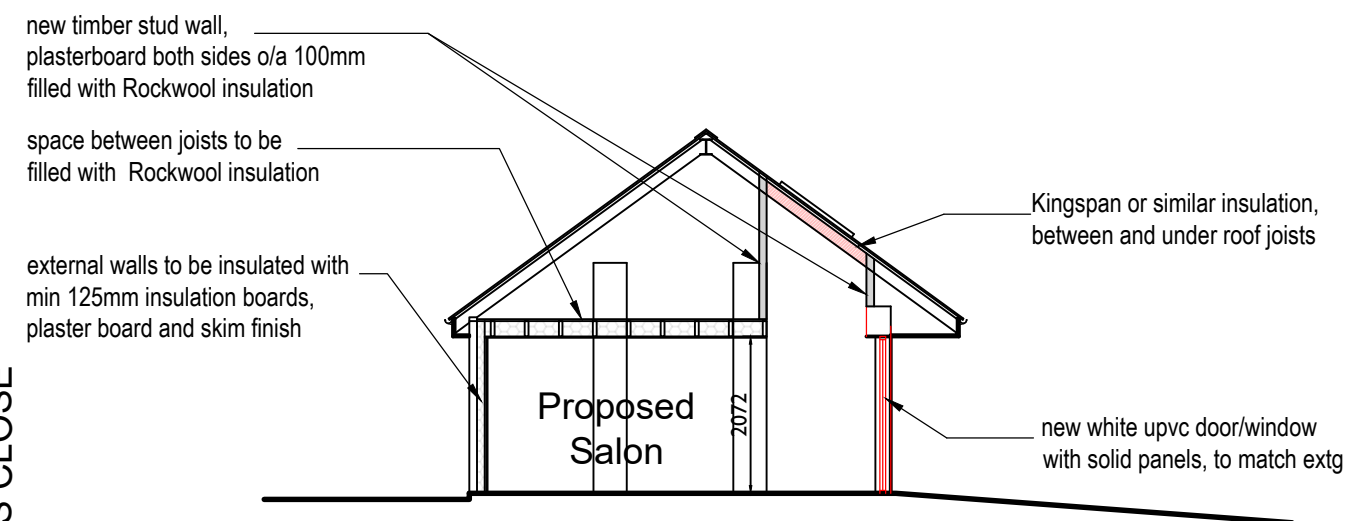

Proposed Section A-A

Rev	Description	Author	Date
	Client Mrs. Helen Gould		
	Project 39 ANDREWS CLOSE, HEDLGERRIG, CF48 1SS - CHANGE OF USE OF EXISTING GARAGE TO BEAUTY SALON/UTILITY		
	Drawing title Proposed Plan and Section		
Drawing no. 0203.P.05	Scale 1:100 @ A3	Date Feb 2023	Signed RC