


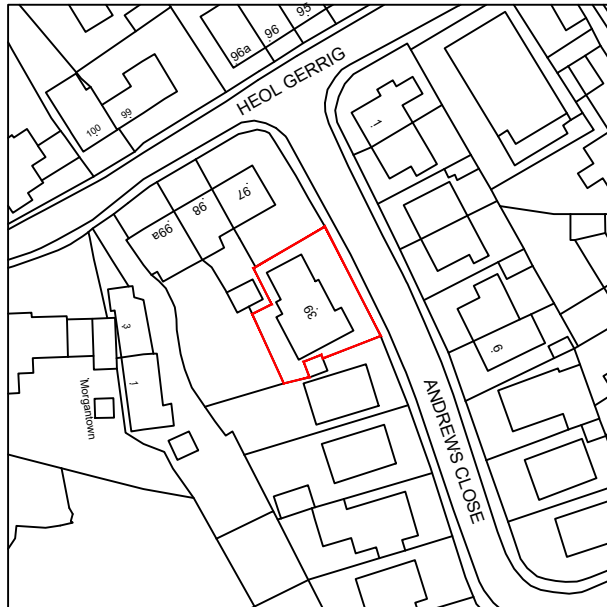


©Crown Copyright and database rights 2023 OS Licence no. 100051661

Site Location Plan

SCALE: 1:1250

0m 5 10 20 30 40 50

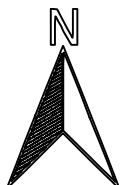

Rev	Description	Author	Date
Client			
Mrs. Helen Gould			
Project			
39 ANDREWS CLOSE, HEOLGERRIG, CF48 1SS - CHANGE OF USE OF EXISTING GARAGE TO BEAUTY SALON/UTILITY			
Drawing title			
Site Location Plan			
Drawing no.		Scale	Date
0223.SLP		1:1250 @ A4	Feb 2023
		Signed	
		RC	