


1 East Elevation
1 : 100



2 South Elevation
1 : 100



3 North Elevation
1 : 100

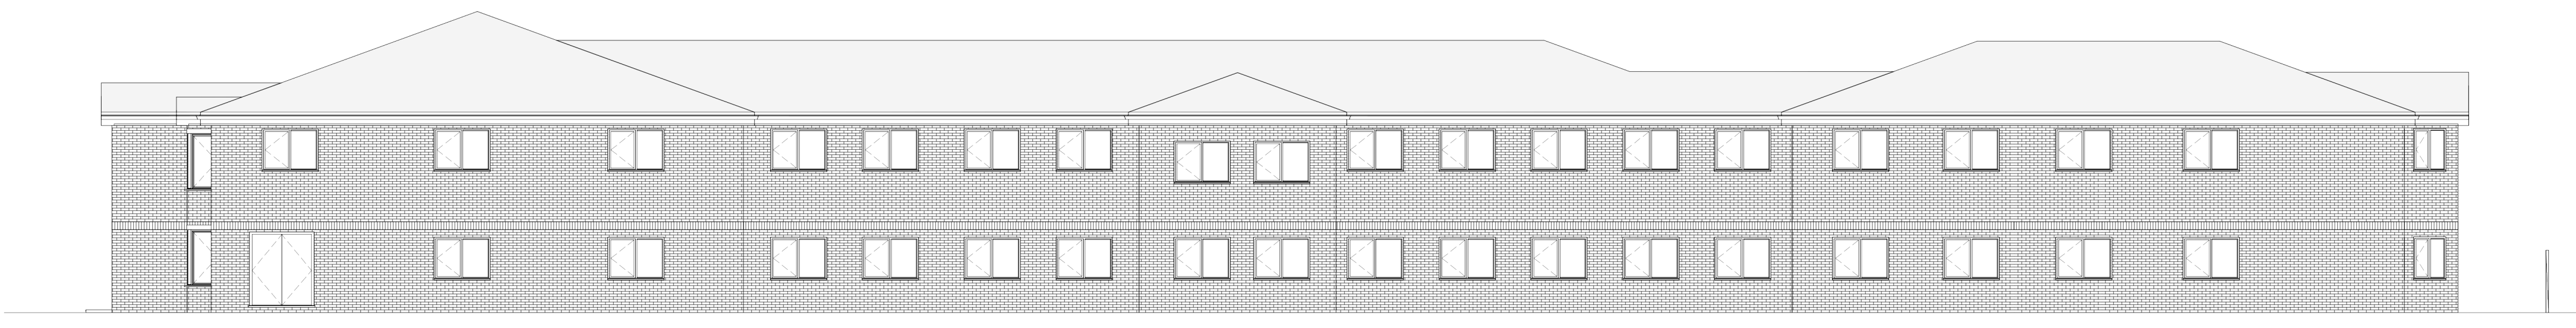

4 West Elevation
1 : 100

