


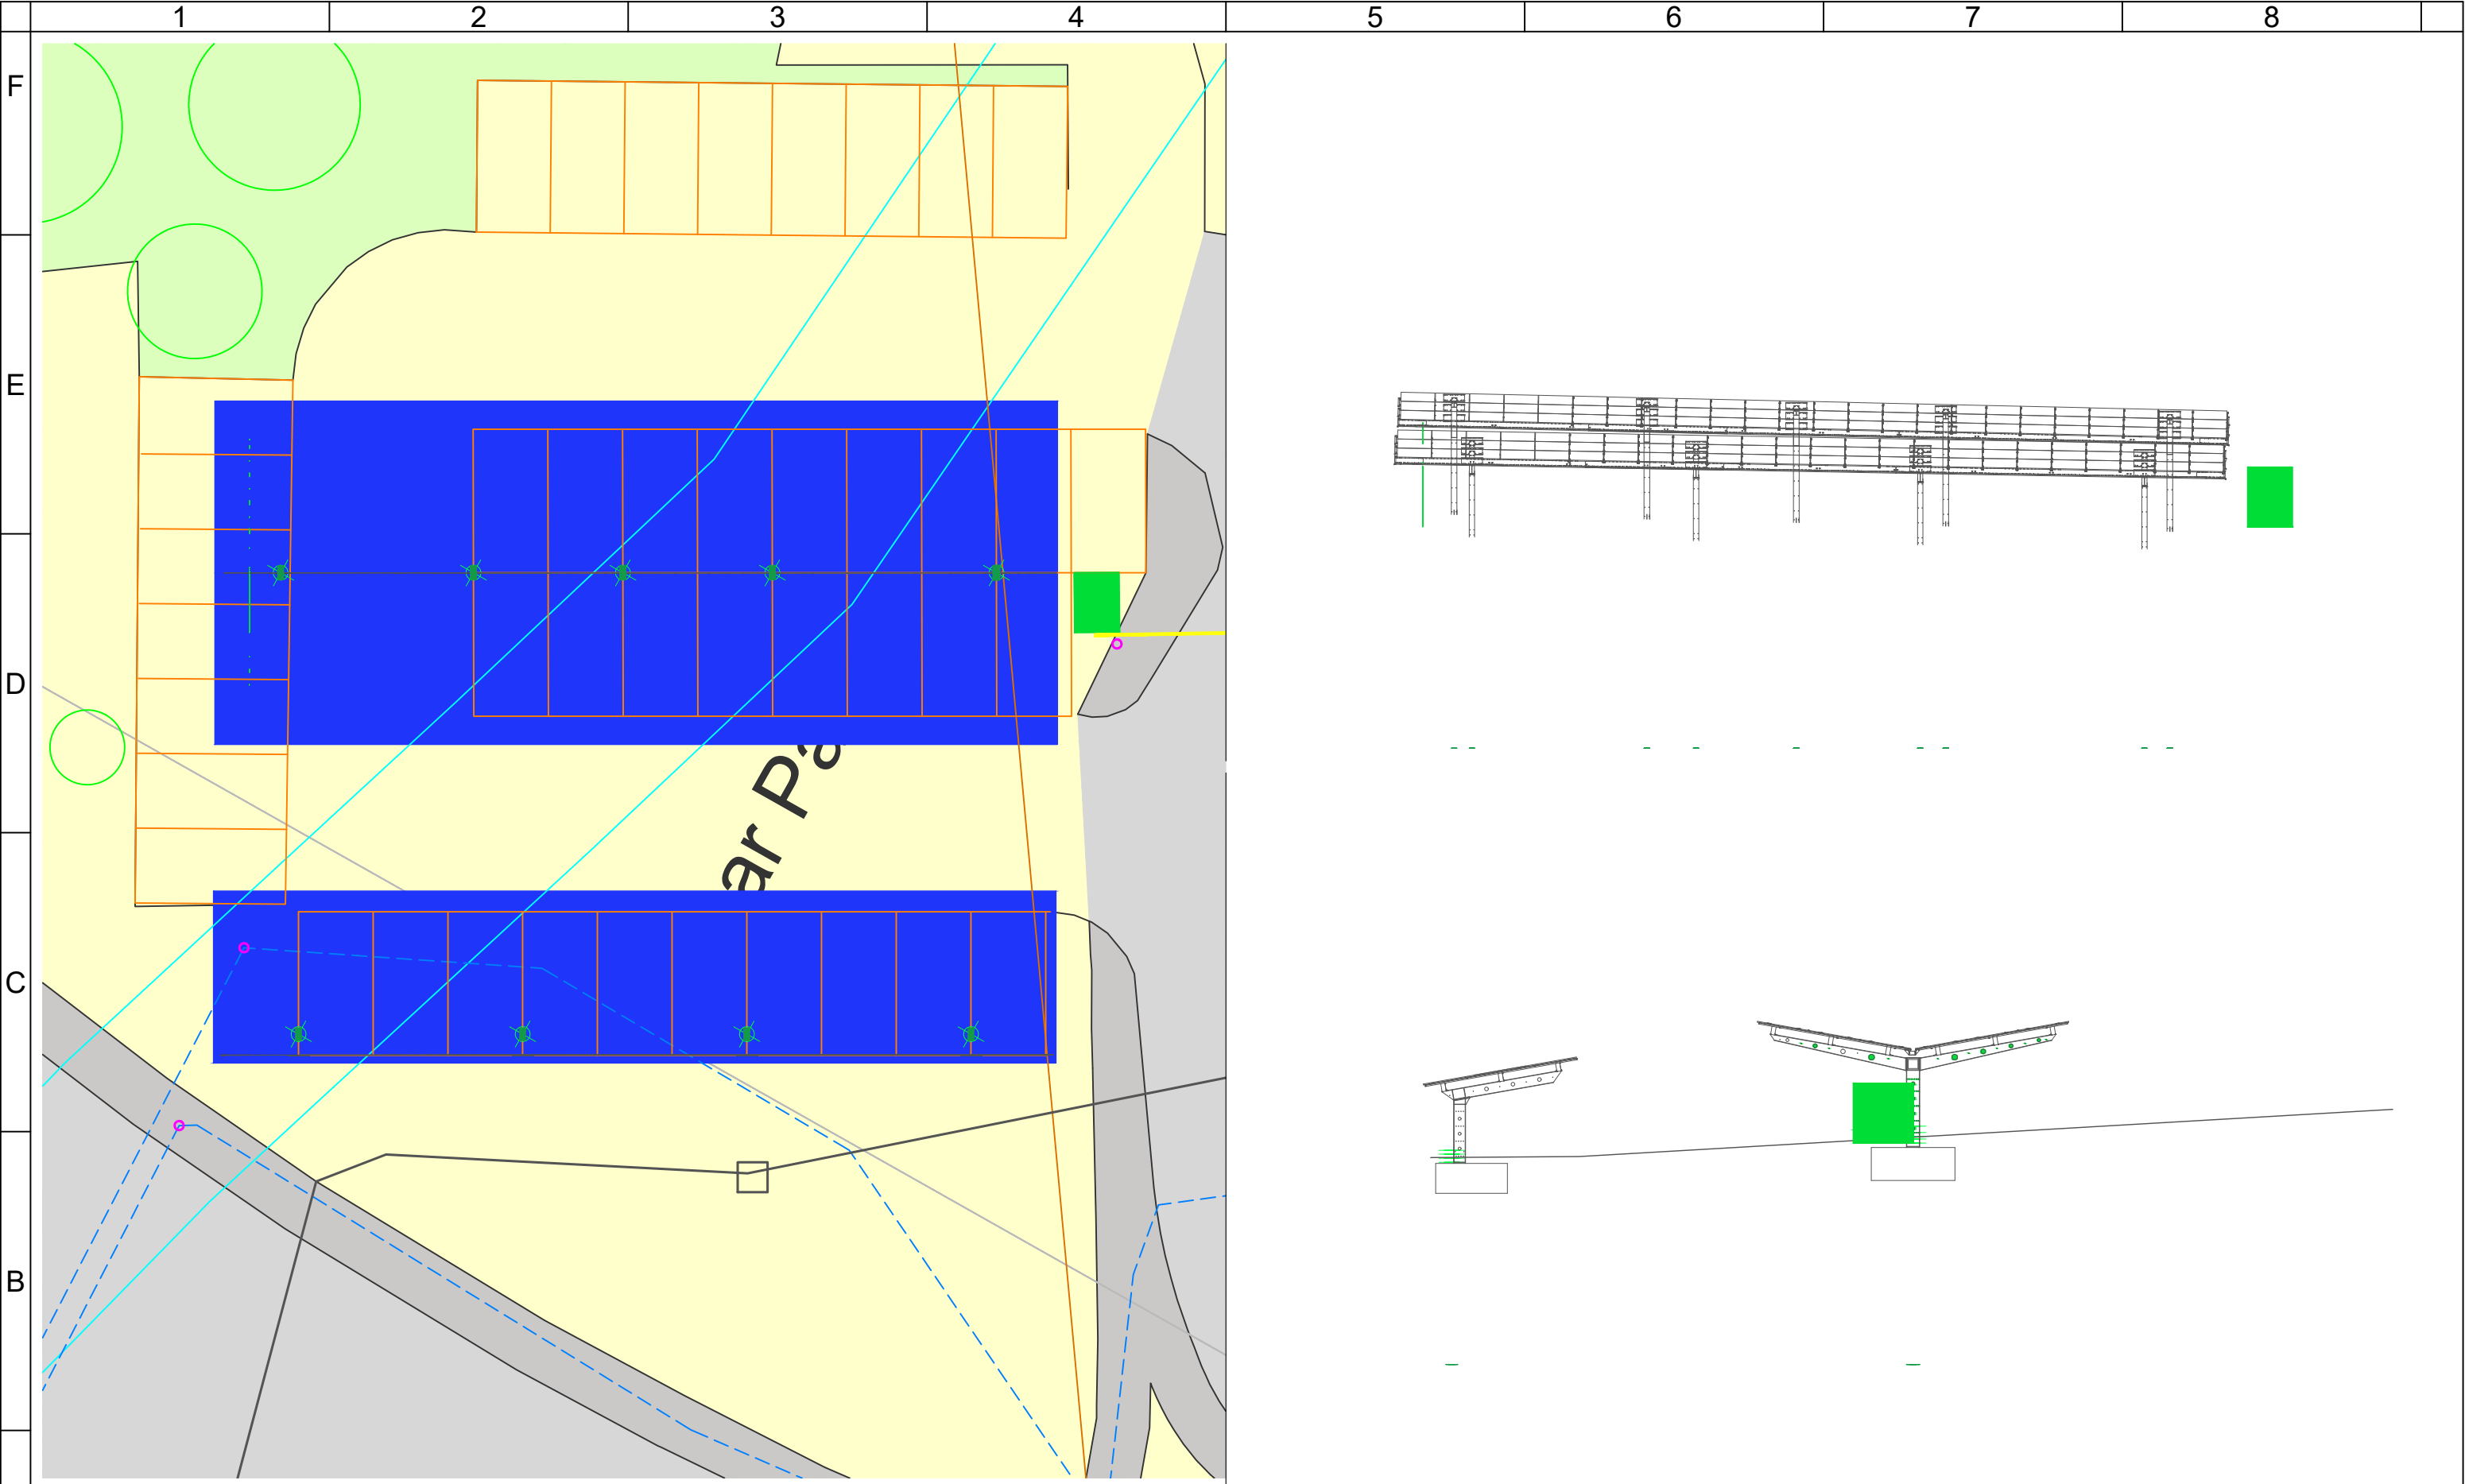

NOTES

1. This design should not be copied in any way without permission of the author or the Client.

2. © Crown copyright and database rights [2020] Ordnance Survey 0100031673.

3. This drawing contains 3rd party data that, whilst confirmed sufficient for purpose of this drawing has not been verified in entirety.

4. Acknowledgement with thanks are...

5. Reference drawings; #####_###

Rev.	Description:	By:	Date:
-	-	-	-

Client:	Merthyr Tydfil Couty Borough Council
Site Name:	Abermorlais Carports
Drawing Title:	Elevations
Drawing No:	ABERC_P70-3

Drawn By / Date	MM 12/05/26
Checked By:	PD
Revision:	Rev. 2b
Scale:	1:200
Papersize:	A3
Status:	Planning
Sheet of sheets:	1 of 1

Renewables FIRST

Brimscombe Mill, Brimscombe,
Stroud, Gloucestershire, GL5 2QG

Tel.: 01453 88 77 44
FAX: 01453 88 77 84

www.renewablesfirst.co.uk