


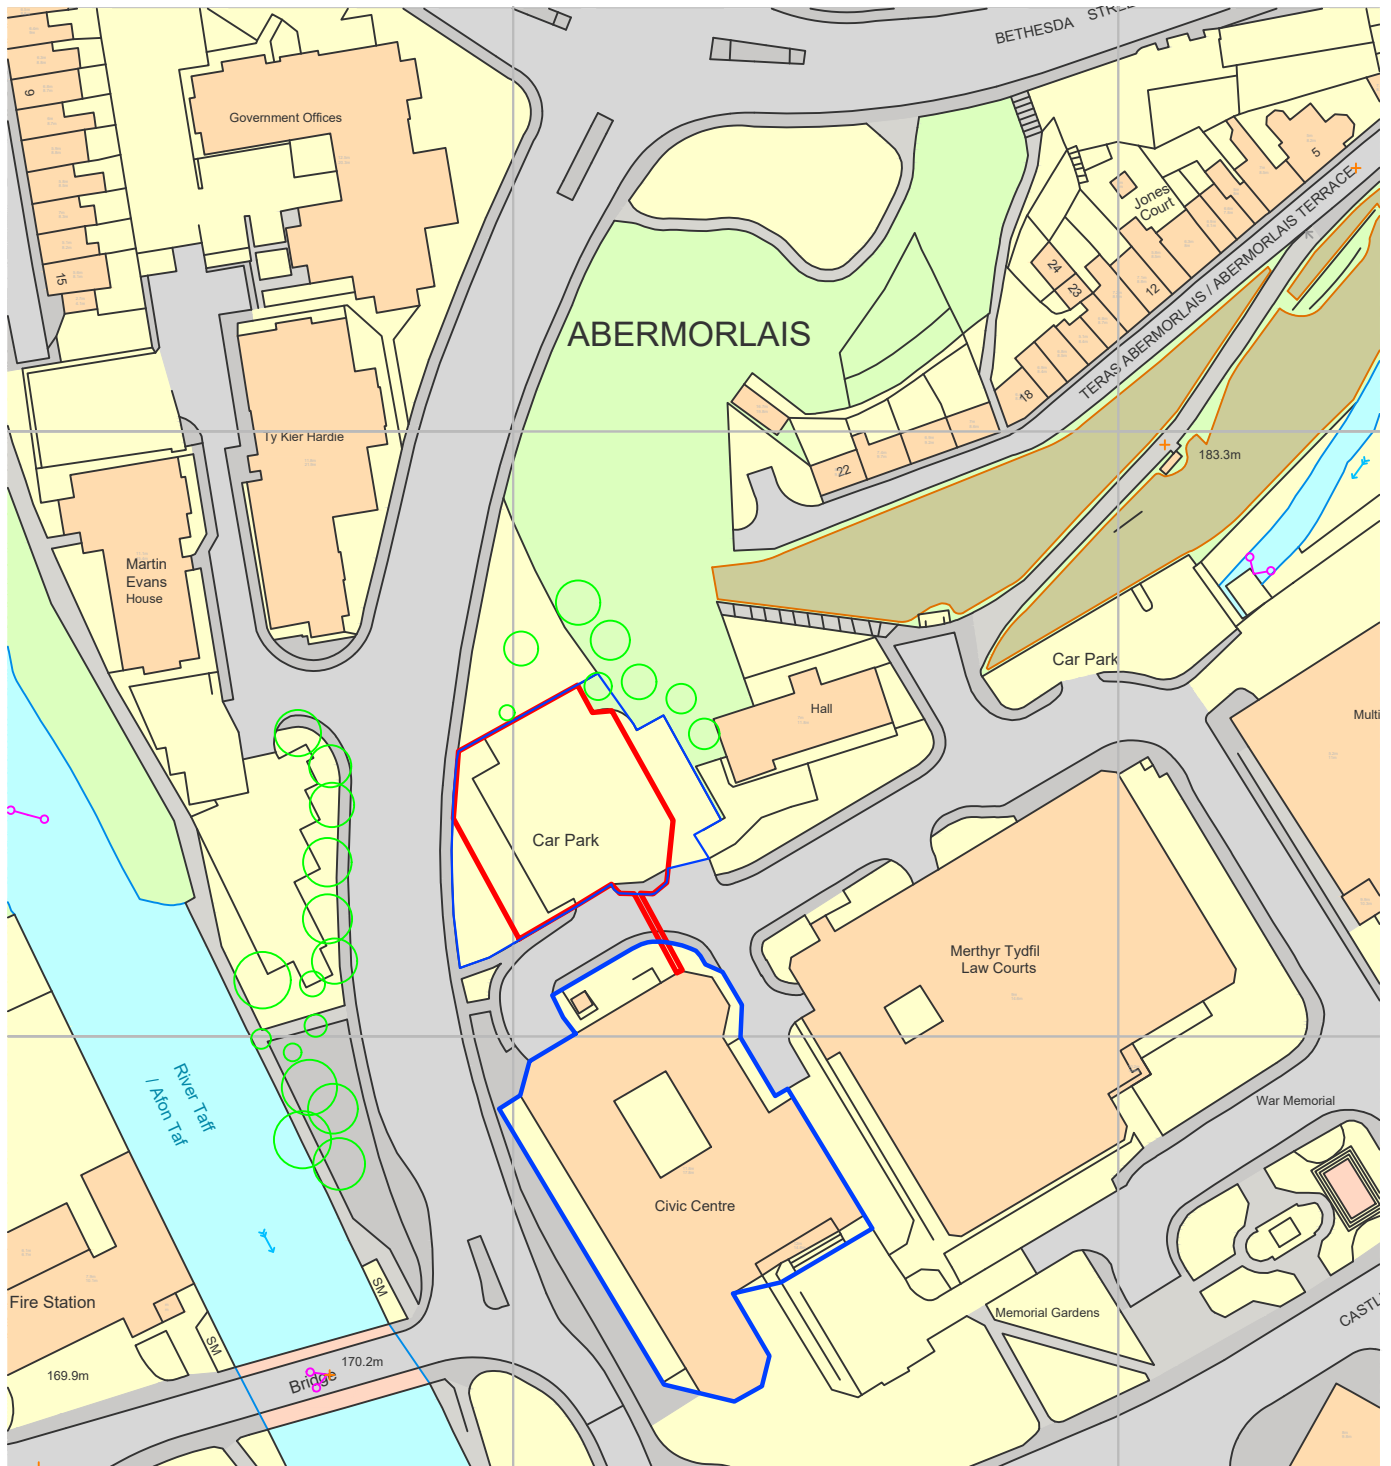

### Legend

- Redline Boundary
- Blueline Boundary

Client:  
**Merthyr Tydfil County Borough Council**

Site Name:  
**Abermorlais Carports**

Drawing Title:  
**Location Plan**

Drawing No:  
**ABERC\_P70-1**

Rev. Description:

Drawn By / Date  
**MM 12.05.26**

Checked By:  
**PD**

Scale:  
**1:1250**

Status:  
**Planning**

Revision:  
**Rev. 2b**

Papersize:  
**A4**

Sheet of sheets:  
**1 of 1**

By: Date:

**Renewables**  
**FIRST**

Brimscombe Mill, Brimscombe,  
Stroud, Gloucestershire, GL5 2QG

Tel.: 01453 88 77 44  
FAX: 01453 88 77 84

[www.renewablesfirst.co.uk](http://www.renewablesfirst.co.uk)

