



George and Co.
76 Glasier Rd
Merthyr Tydfil
CF47 0SR

015.002	PLANS		
sketch	1:50@A3	AUG 20	CG
1st Floor Woodfired Studios 62 High St Merthyr Tydfil CF37 8DE 07830328652 hello@georgeandco.studio www.georgeandco.studio			
DO NOT SCALE THIS DRAWING		©George and Co.	


200226

MTCBC
PLANNING DEPARTMENT
24 SEP 2020
RECEIVED

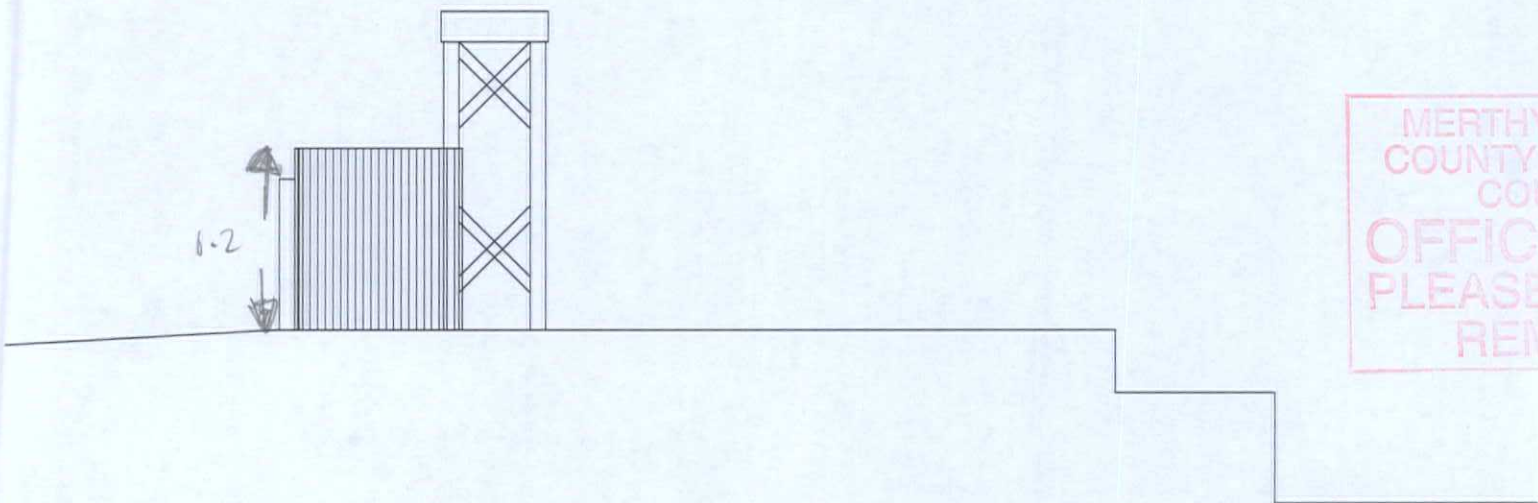


MERTHYR TYDFIL
COUNTY BOROUGH
COUNCIL
OFFICE COPY
PLEASE DO NOT
REMOVE


PROPOSED SIDE ELEVATION

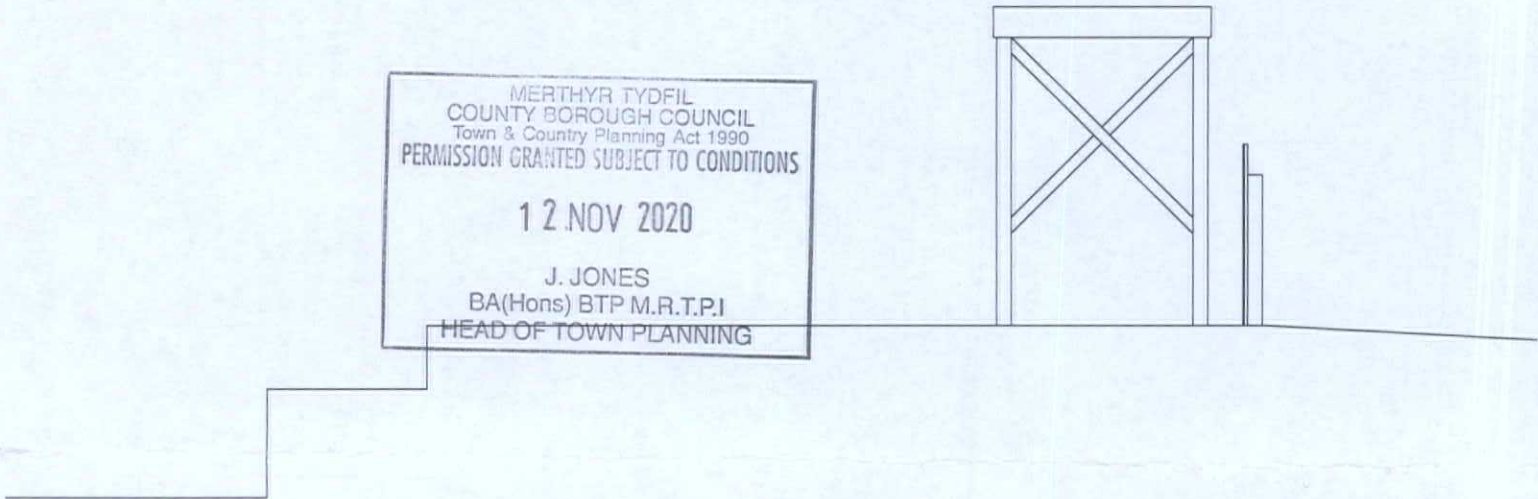

PROPOSED SIDE ELEVATION

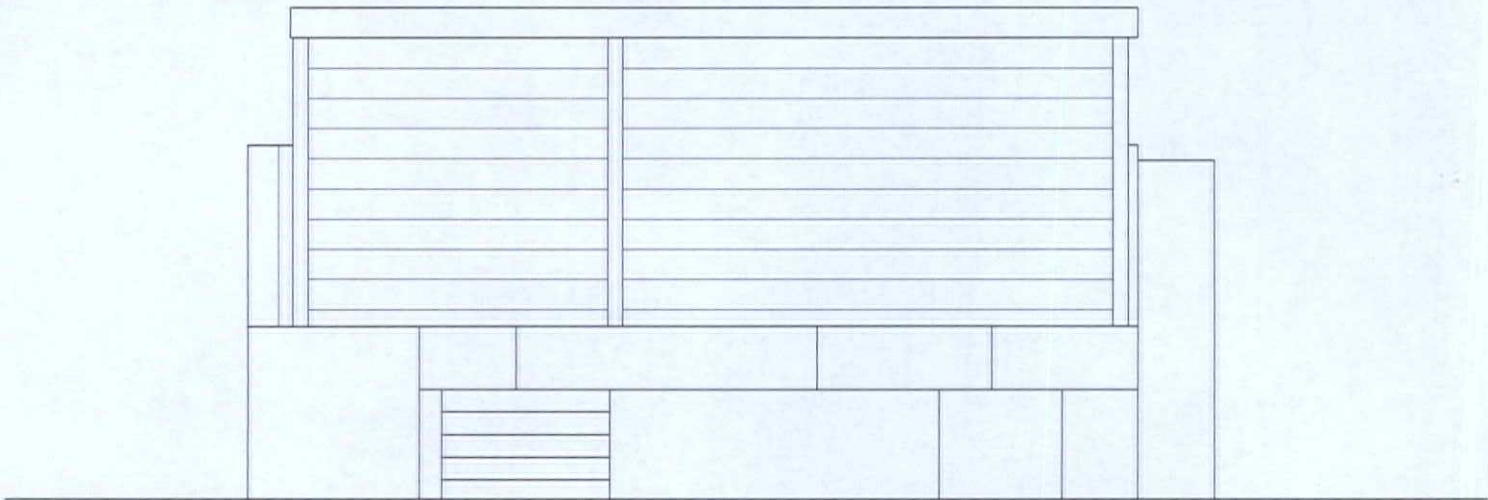

PROPOSED FRONT ELEVATION

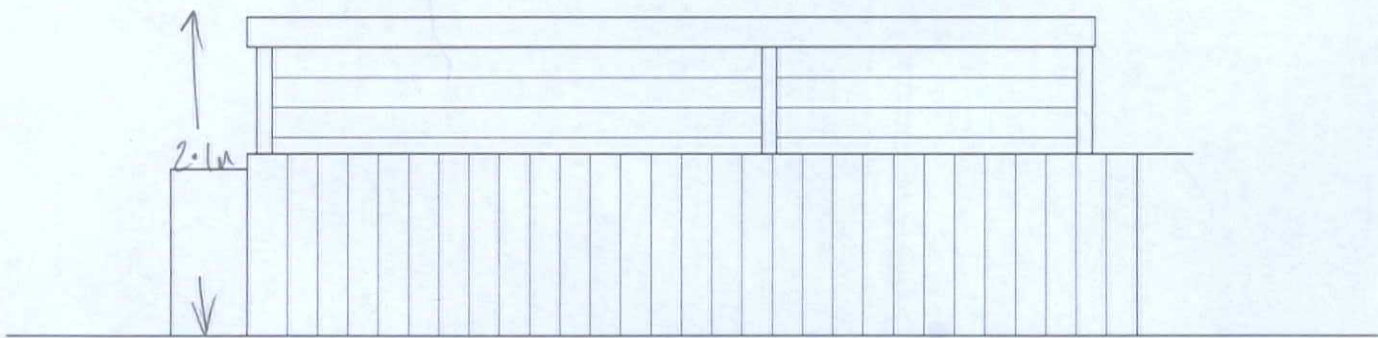

PROPOSED REAR ELEVATION