
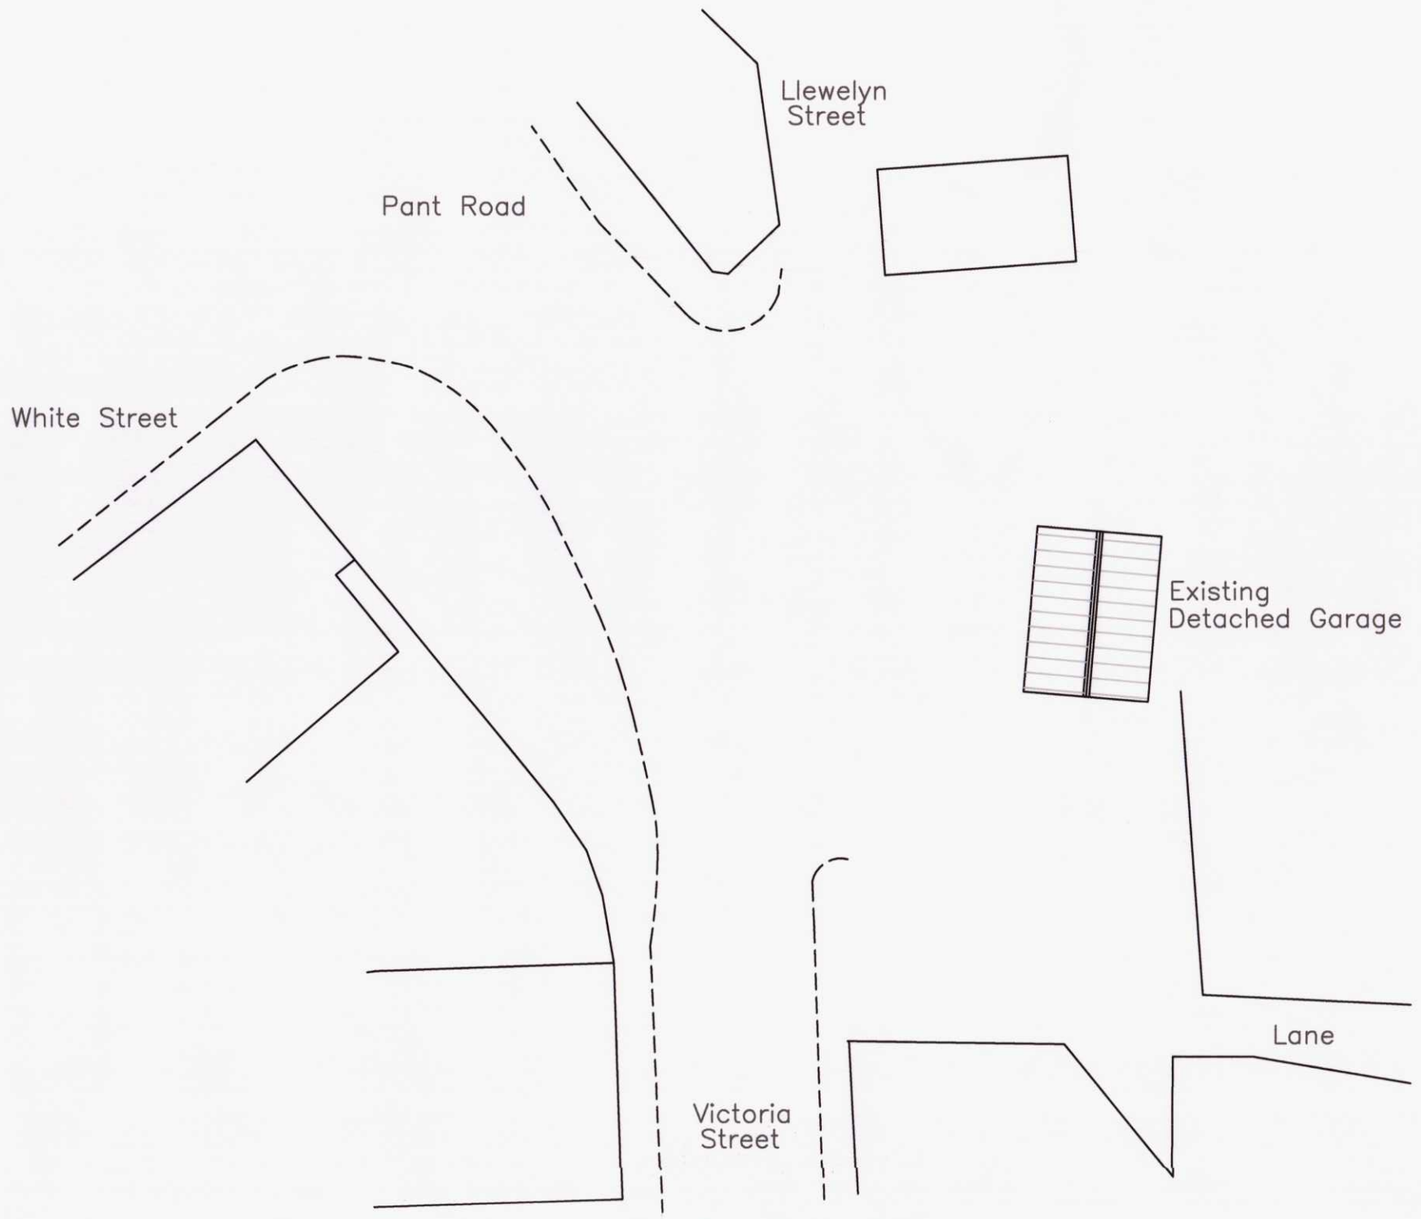


Existing Block Plan
1:100

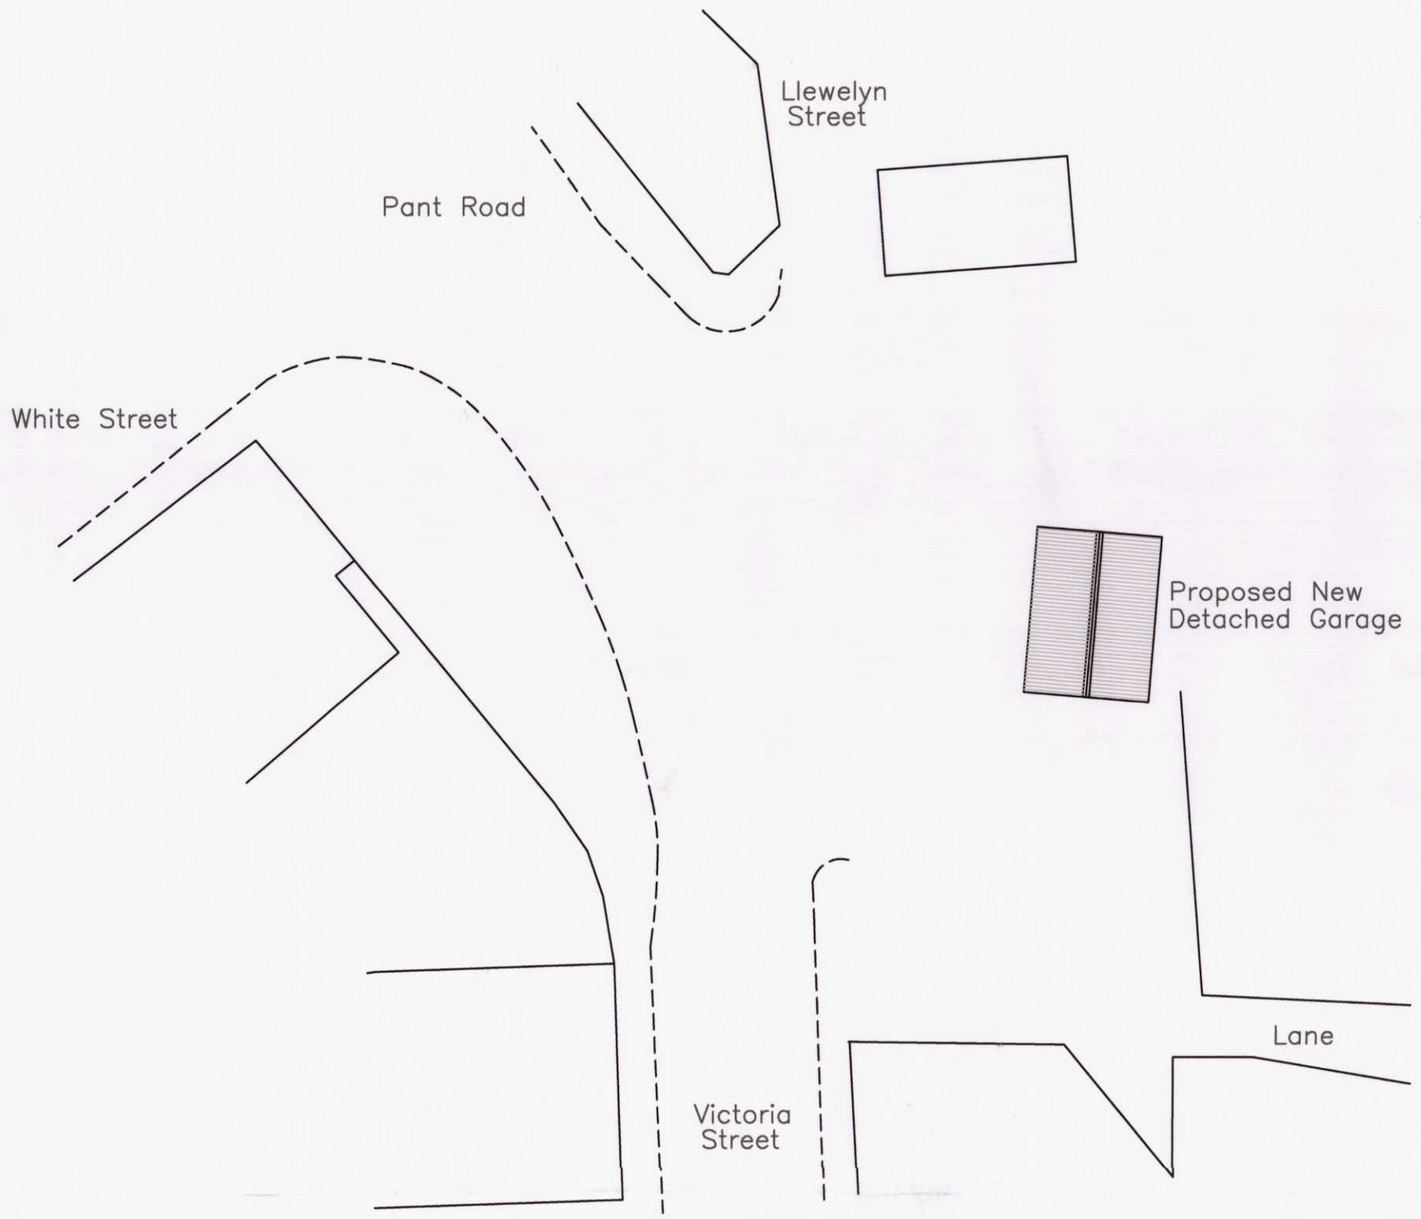

Proposed Block Plan
1:100

MERTHYR TYDFIL COUNTY BOROUGH COUNCIL
OFFICE COPY
PLEASE DO NOT REMOVE

200214

PLANNING DEPARTMENT
10 SEP 2020
RECEIVED

MERTHYR TYDFIL COUNTY BOROUGH COUNCIL
Town & Country Planning Act 1990
PERMISSION GRANTED SUBJECT TO CONDITIONS
05 NOV 2020
J. JONES
BA(Hons) BTP M.R.T.P.I
HEAD OF TOWN PLANNING

Finishes

Roof:	Plastic coated steel profile roof
External walls:	Fined down render
Doors:	Galvanised Steel
Fascia/RWG's:	White uPVC

Utopia Design
Architectural Services

Issued Only for Purpose Indicated

Drawing Status: FOR PLANNING PURPOSES ONLY

Client

Land at Junction of Llewelyn St/Victoria St Dowlais, Merthyr Tydfil CF48 3SP
306492, 208264

Project

Proposed New Detached Garage

Drawn by	Date	Paper
PT	07.09.20	A2

Title

Existing & Proposed Plans,

Scale: 1:200

Drwg No: LLEW GAR 02