


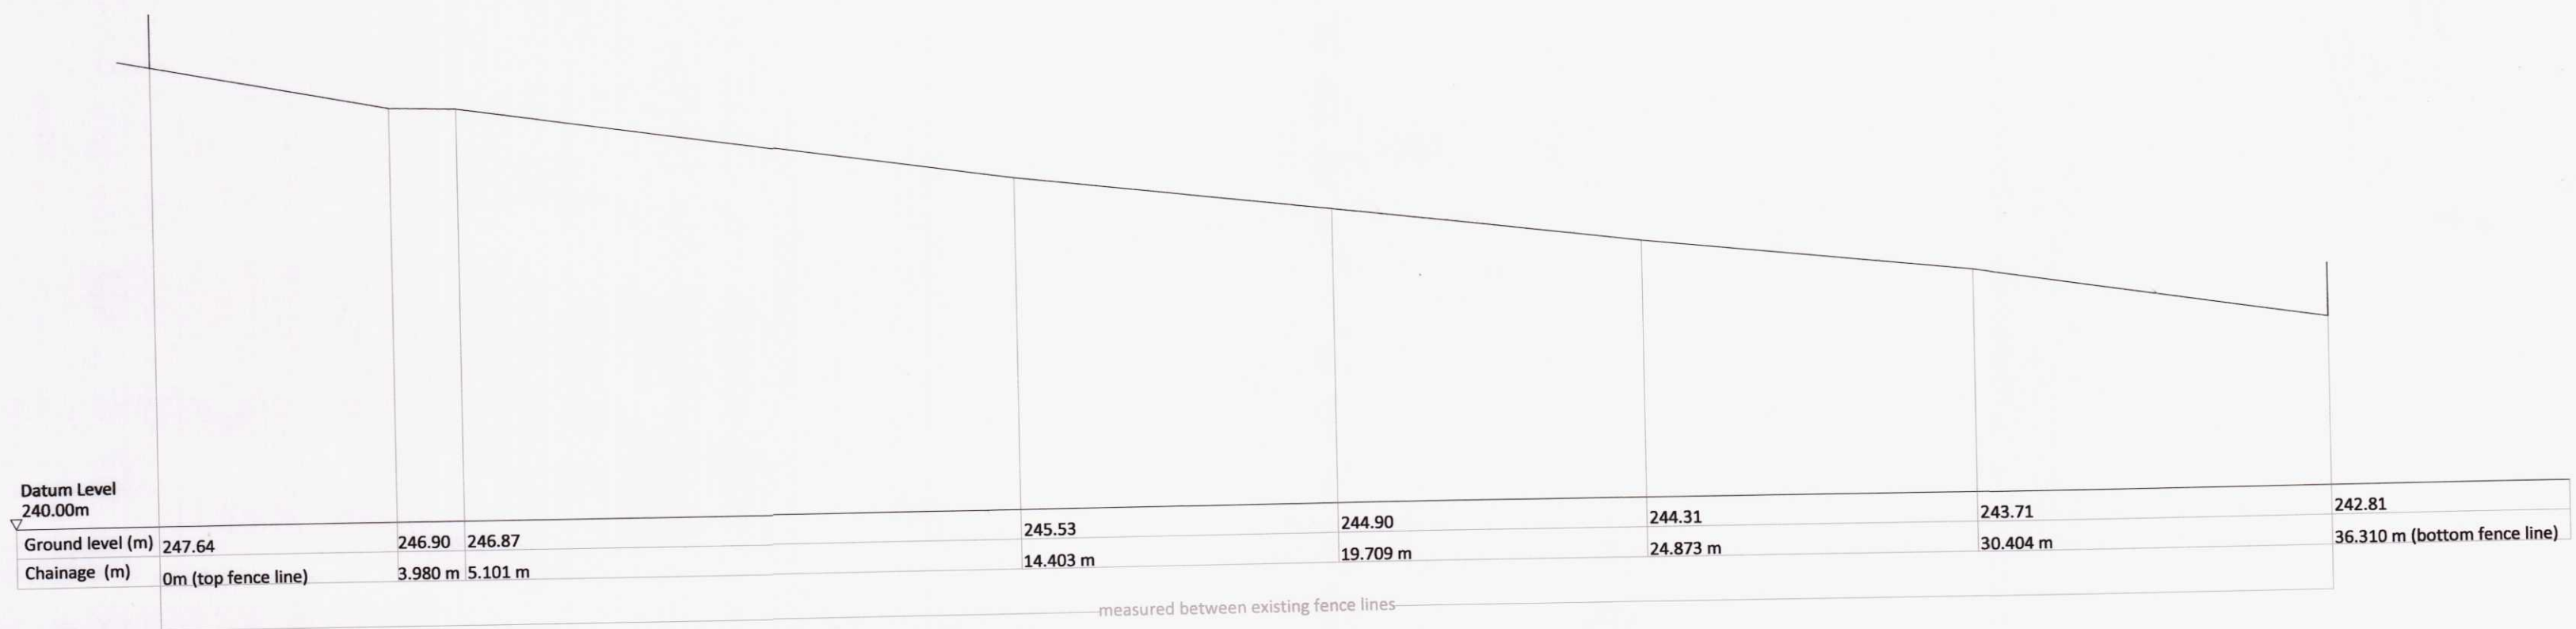


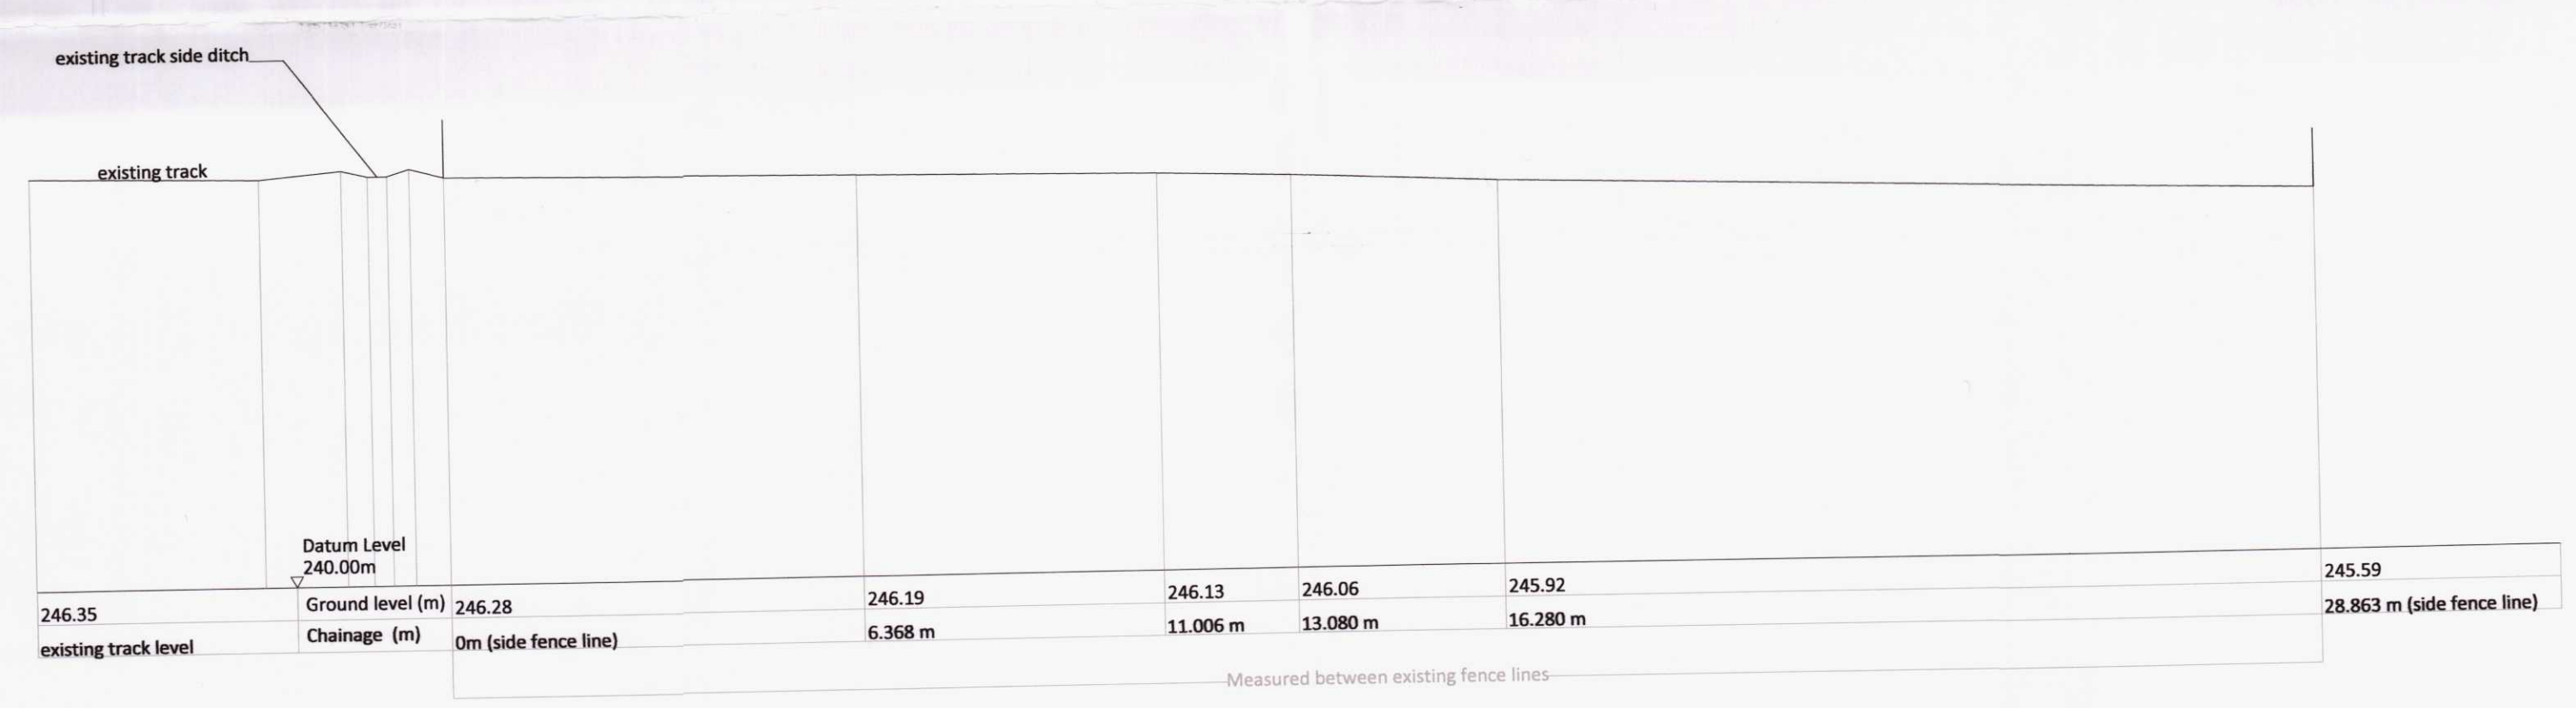

EXISTING SECTION A/A

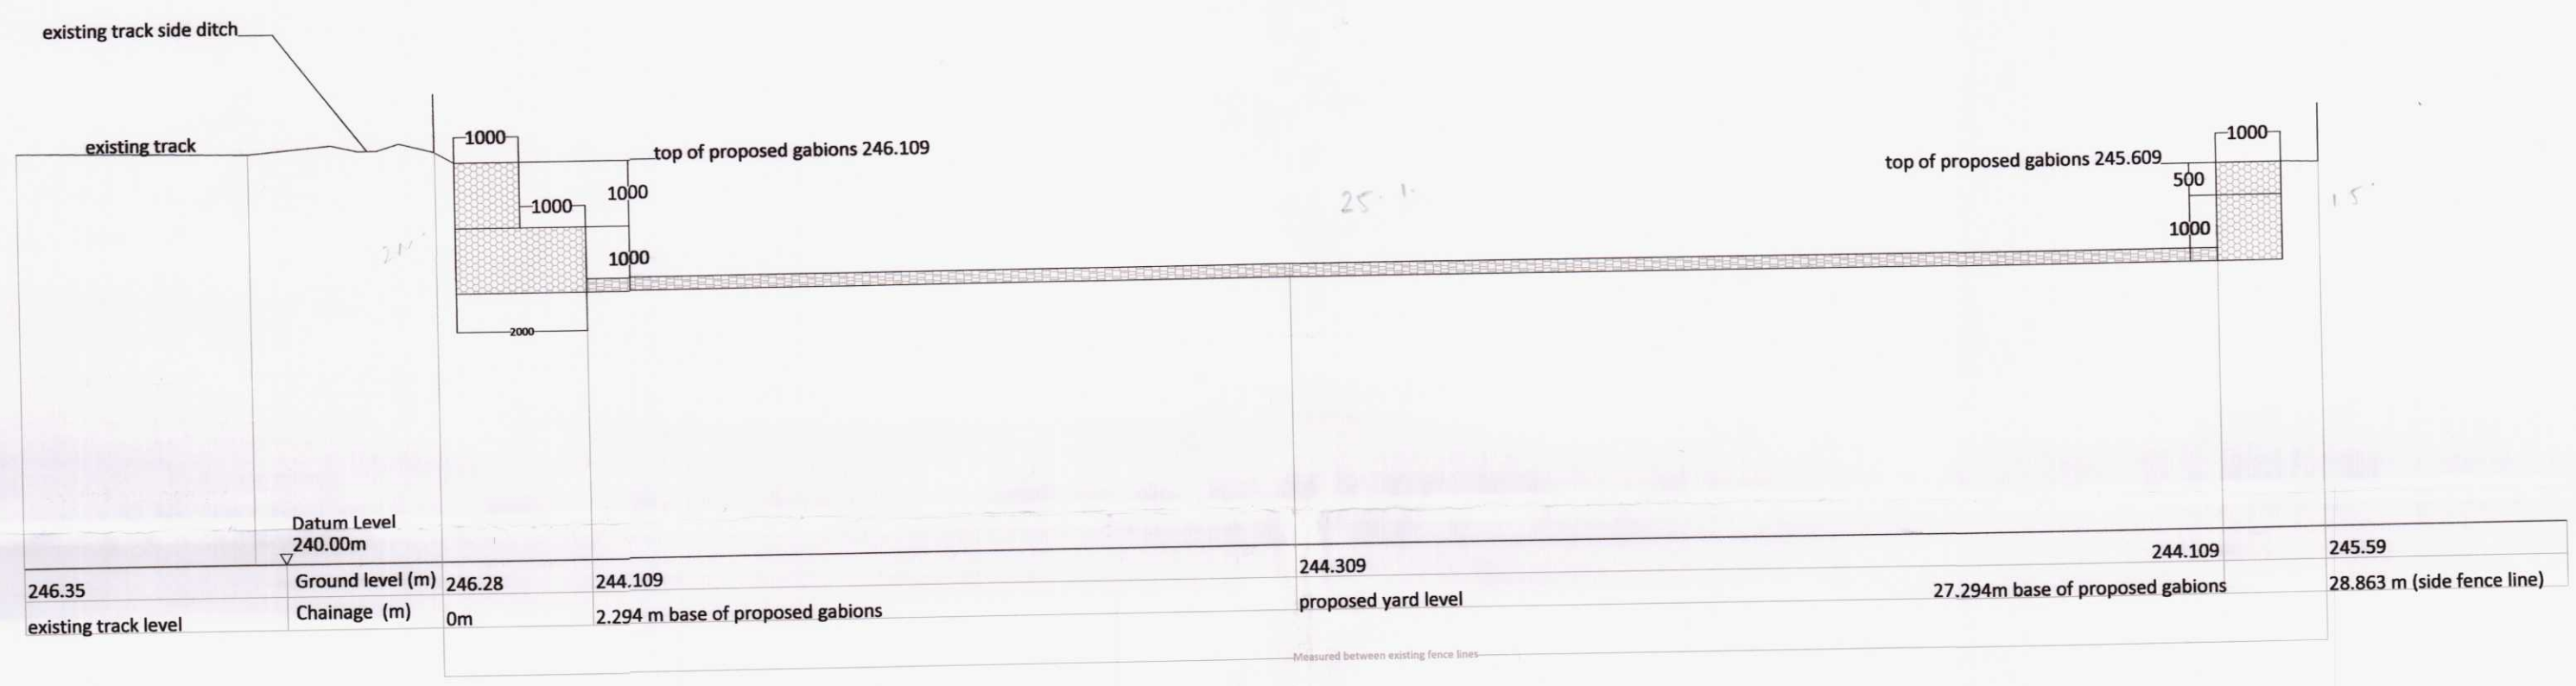

EXISTING SECTION B/B

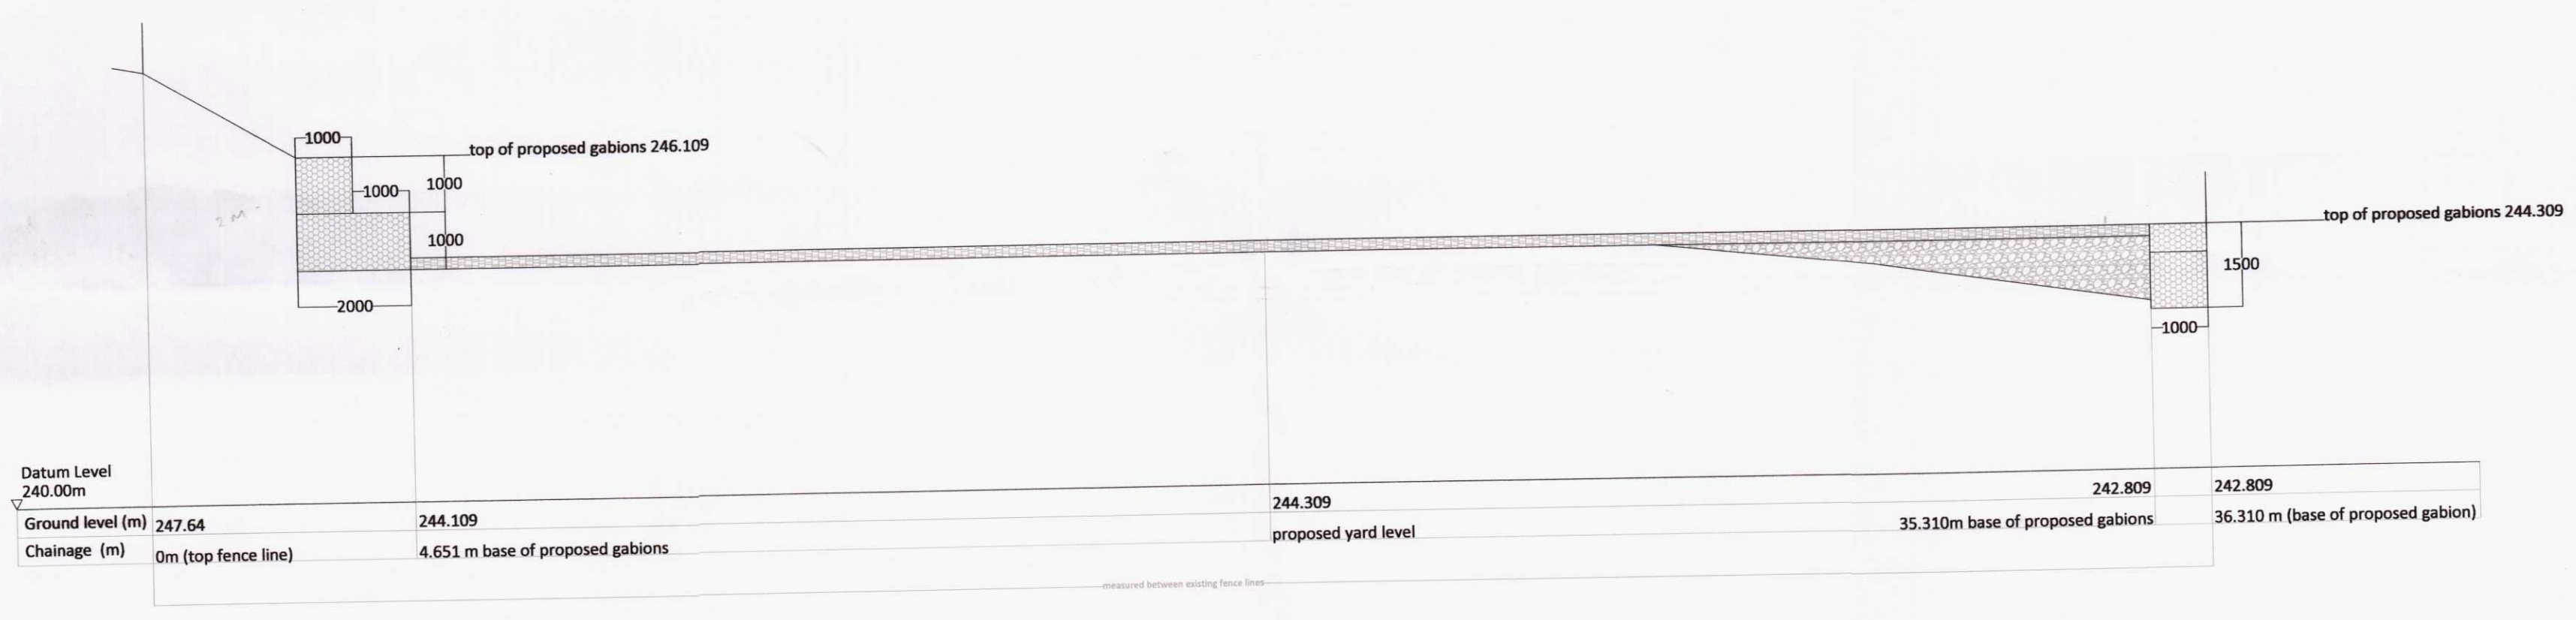

MERTHYR TYDFIL
COUNTY BOROUGH COUNCIL
Town & Country Planning Act 1990
PERMISSION GRANTED SUBJECT TO CONDITIONS
14 SEP 2020
J. JONES
BA(Hons) BTP M.R.T.P.I.
HEAD OF TOWN PLANNING

MTCBC
AMENDED PLANS
- 1 JUL 2020
RECEIVED

190177

H. D. WILLIAMS Ltd.	
F.R.I.C.S.	
CHARTERED QUANTITY SURVEYOR MAINTFESURWR SIARTREDIG	
123, Treallaw Road, Tonypandy, Mid Glam., CF40 2NP. Tel. (01443) 441078 Fax (01443) 434191 email: hdwilliams@hotmail.co.uk	
Client	Mr Michael Keogh The Paddocks Nant-y Feddw, Bedlinog. Merthyr Tydfil. CF46 6UF
Project	Proposed Exercise Yard
Title	Existing & Proposed Section lines A/A & B/B
Date	June, 2020
Scale	1:100 @ A1
Drawing Number	hdw.ph.mk2.03
Job Ref.	
Revision	
the mark of property professionalism worldwide	