


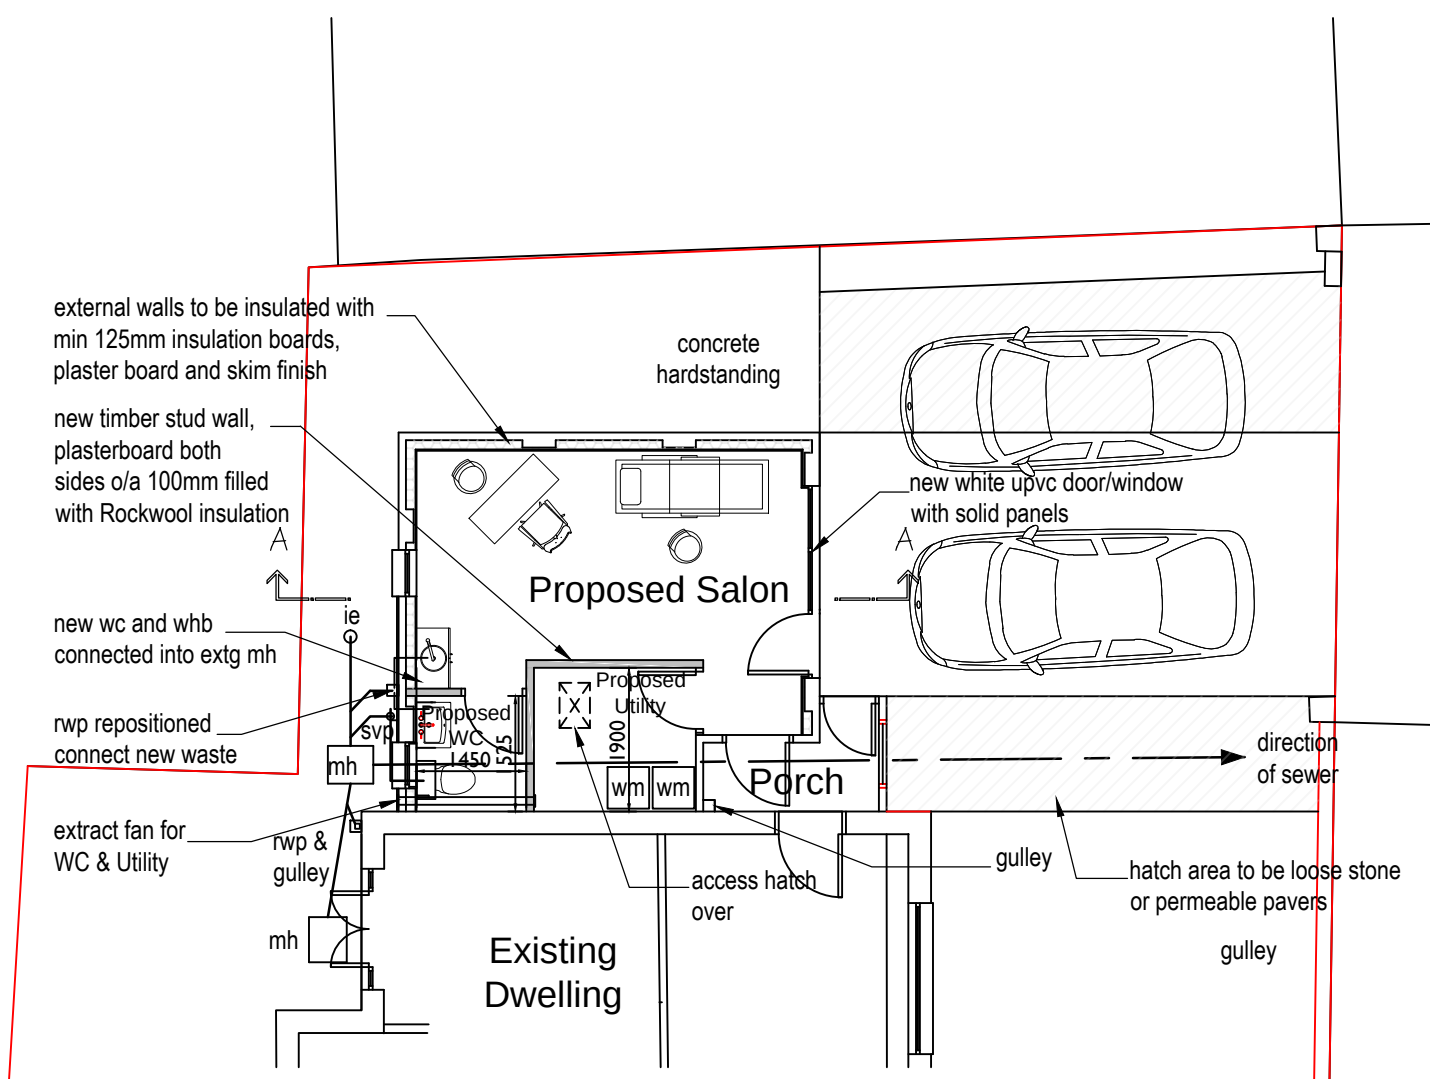


**Proposed Plan**  
(PARTIAL)


GIA of Salon = 15.9m<sup>2</sup>  
 GIA of WC = 2.2m<sup>2</sup>  
 GIA of Utility = 4.0m<sup>2</sup>  
 Total GIA of Salon/Utility = 22.9m<sup>2</sup>

0m 5 10

SCALE: 1:100

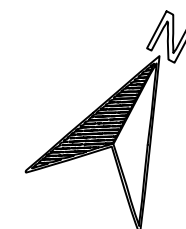

ANDREWS CLOSE

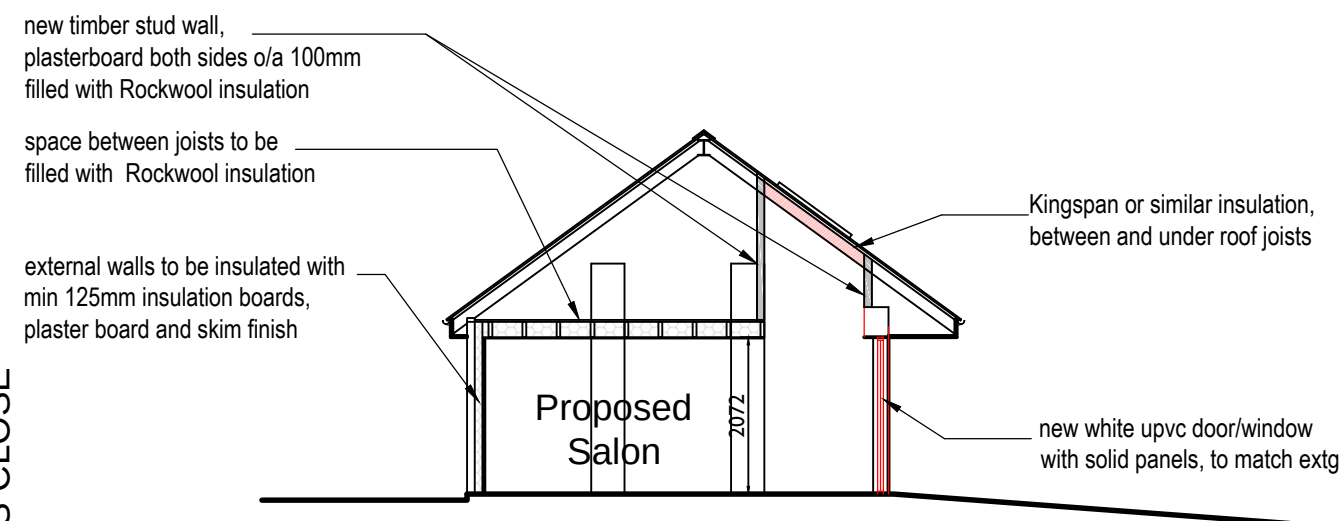

**Proposed Section A-A**

| A   | Drive amended       | RC               | 18.04.23     |
|---|---------------------|------------------|--------------|
| Rev   | Description         | Author           | Date         |
| Client<br>Mrs. Helen Gould                                                                                   |                     |                  |              |
| Project<br>39 ANDREWS CLOSE, HEDLGERRIG, CF48 1SS - CHANGE OF USE OF EXISTING GARAGE TO BEAUTY SALON/UTILITY |                     |                  |              |
| Drawing title<br>Proposed Plan and Section                                                                   |                     |                  |              |
| Drawing no.<br>0203.P.05A                                                                                    | Scale<br>1:100 @ A3 | Date<br>Feb 2023 | Signed<br>RC |