



NOTES


1. This drawing is copyright.
2. All dimensions are to be checked prior to construction of infrastructure and discrepancy to be reported to the Engineer immediately.
3. Do not scale this drawing, work to figured dimensions only.

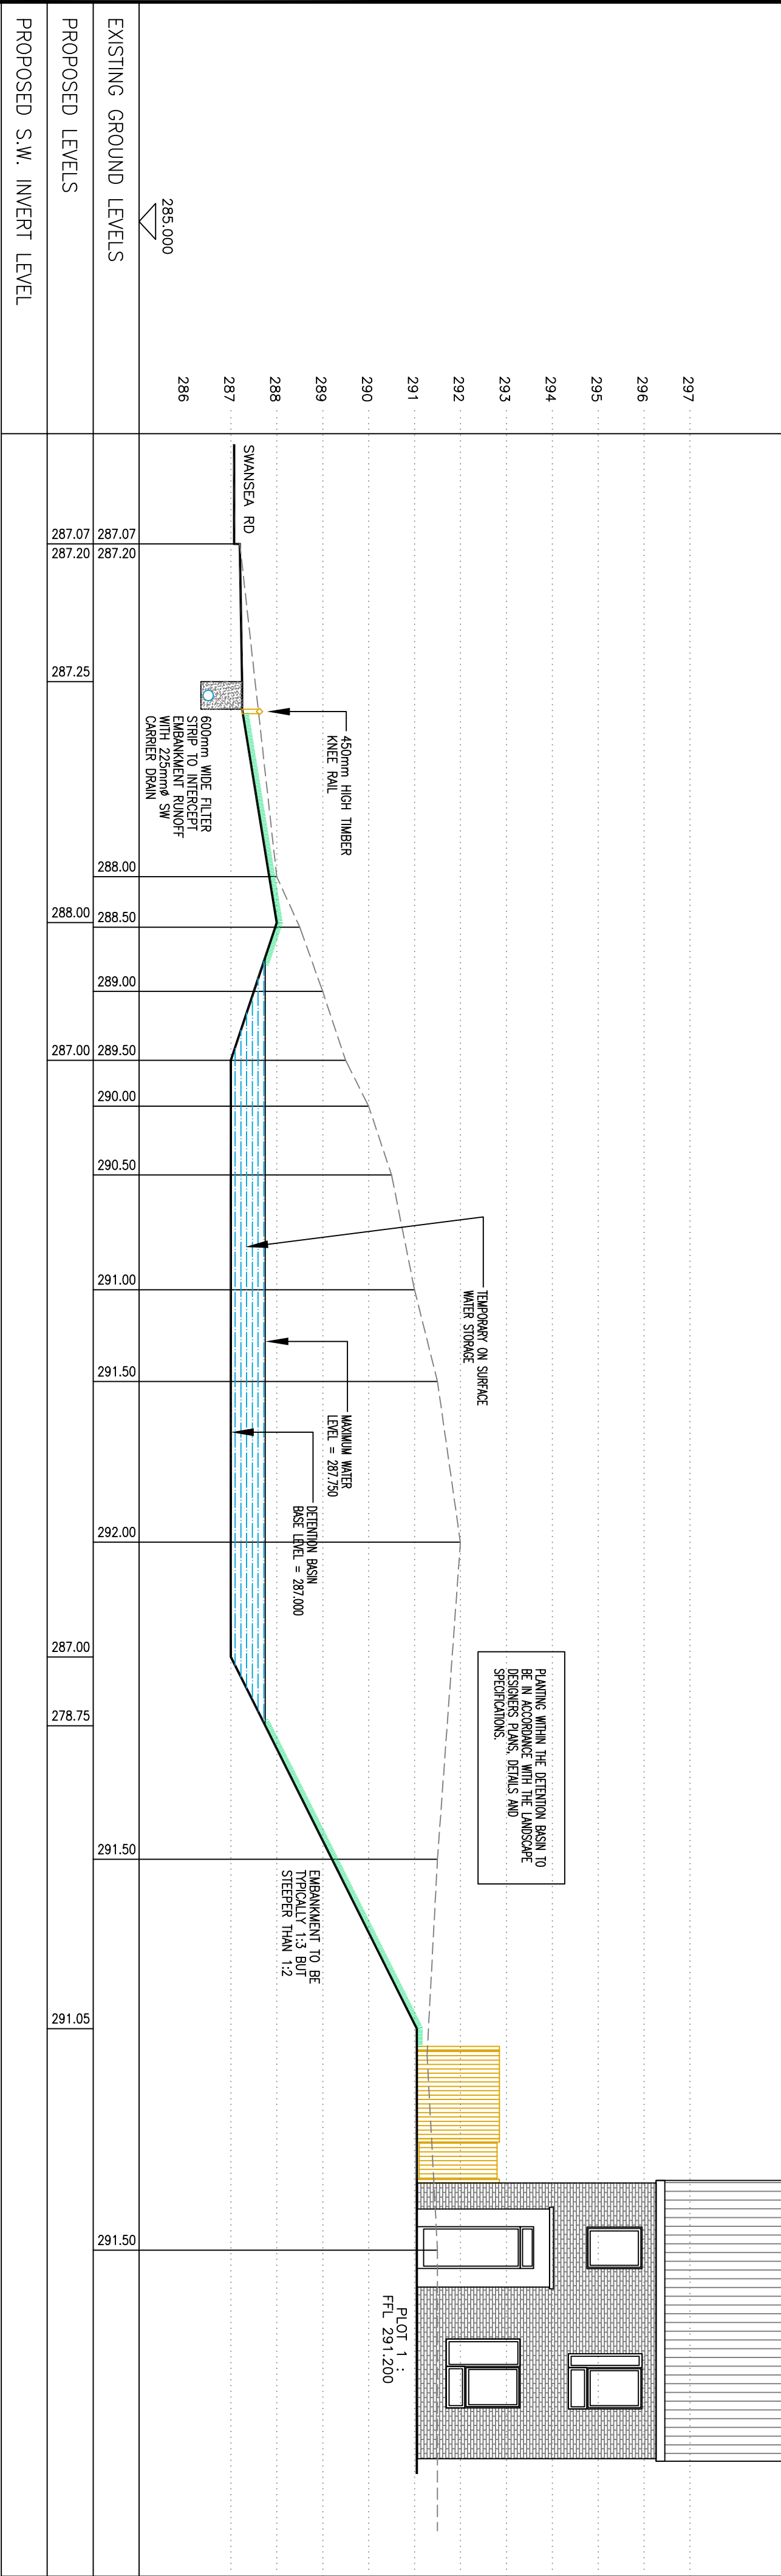

SECTION A-A

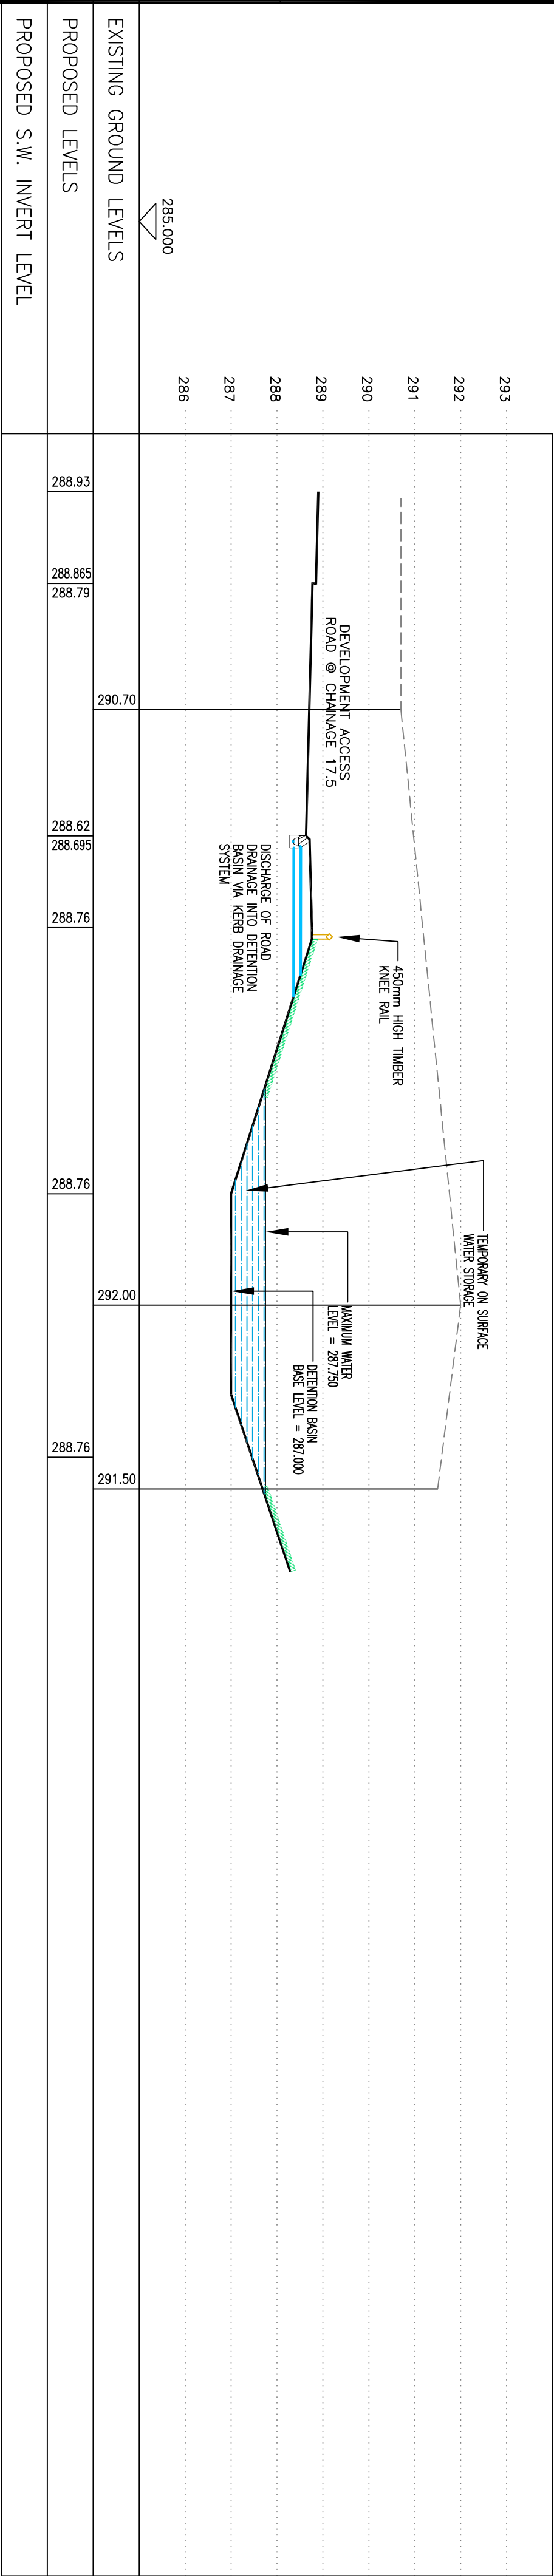

SECTION B-B

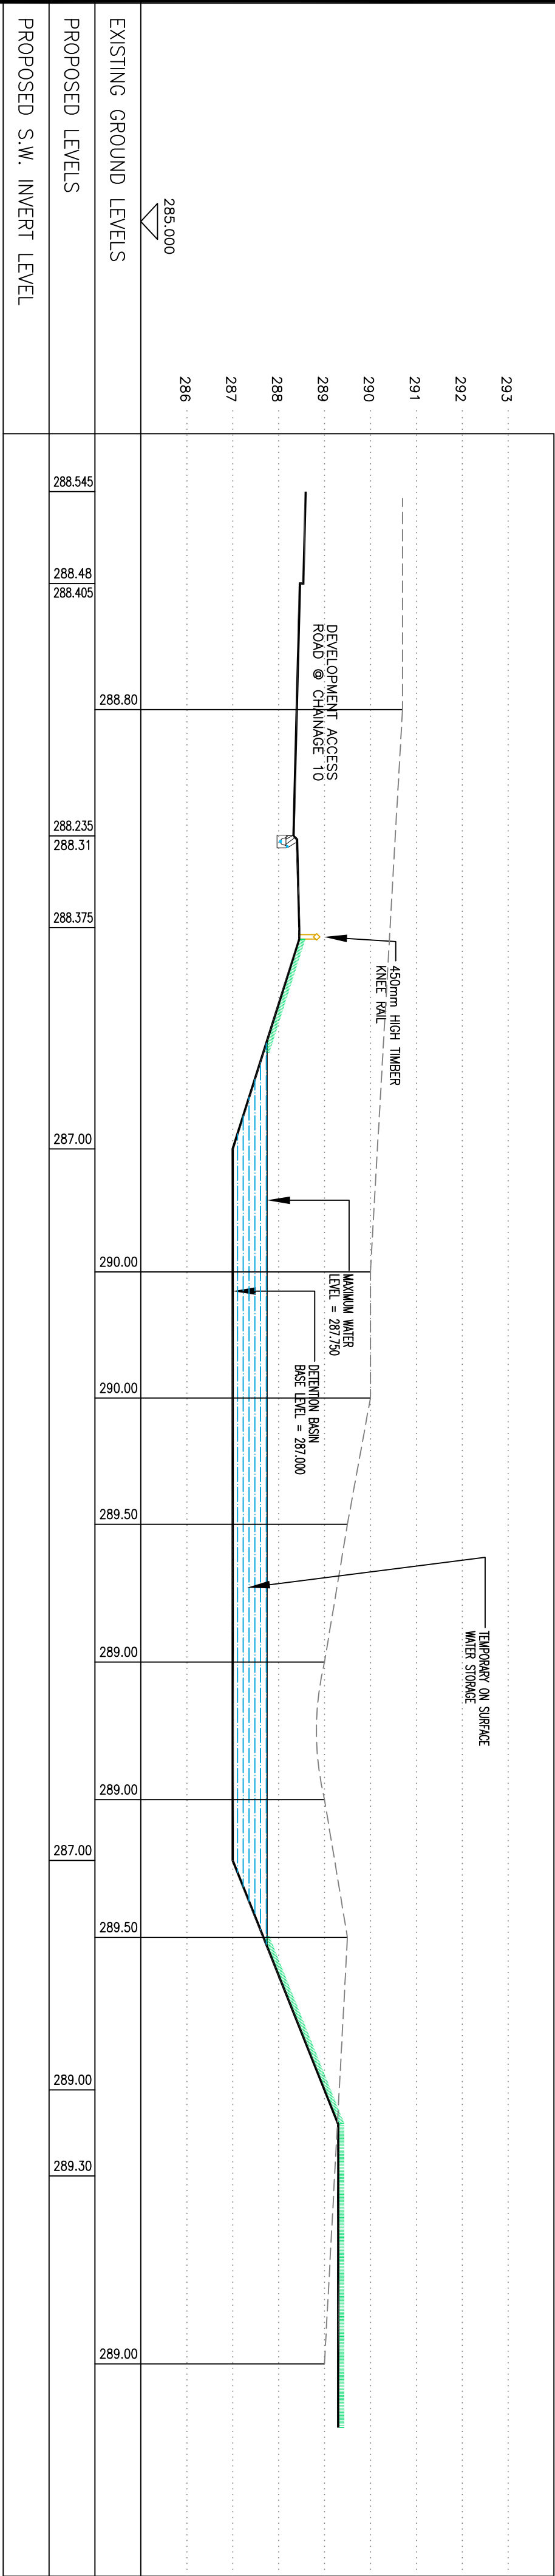

SECTION C-C

REV	DATE	BY	REV	DATE	BY	REV	DATE	BY	REV	DATE	BY	REV	DATE	BY	REV	DATE	BY	REV	DATE	BY	REV	DATE	BY
REVISIONS																							

Project Title

SMART ASSOCIATES
Consulting Civil & Structural Engineers

Drawing Title

EMBANKMENT REGRADING
PROPOSALS : SECTIONS
SHEET 1

32 Lambourne Crescent
Llanidloes, Cardiff
CF14 4SR

TEL: 029 20754351

Scale

1:50 VERTICAL & 1:50 HORIZONTAL @ A1

Drawn

or

Checked

Date

SEP 2023

Client

MERTHYR VALLEY HOMES

Architect

CSJ ARCHITECTS

Drawing Number

S.7810-P-L02

REV

PRELIMINARY
FOR TENDER ONLY

MERTHYR
VALLEYS HOMES