
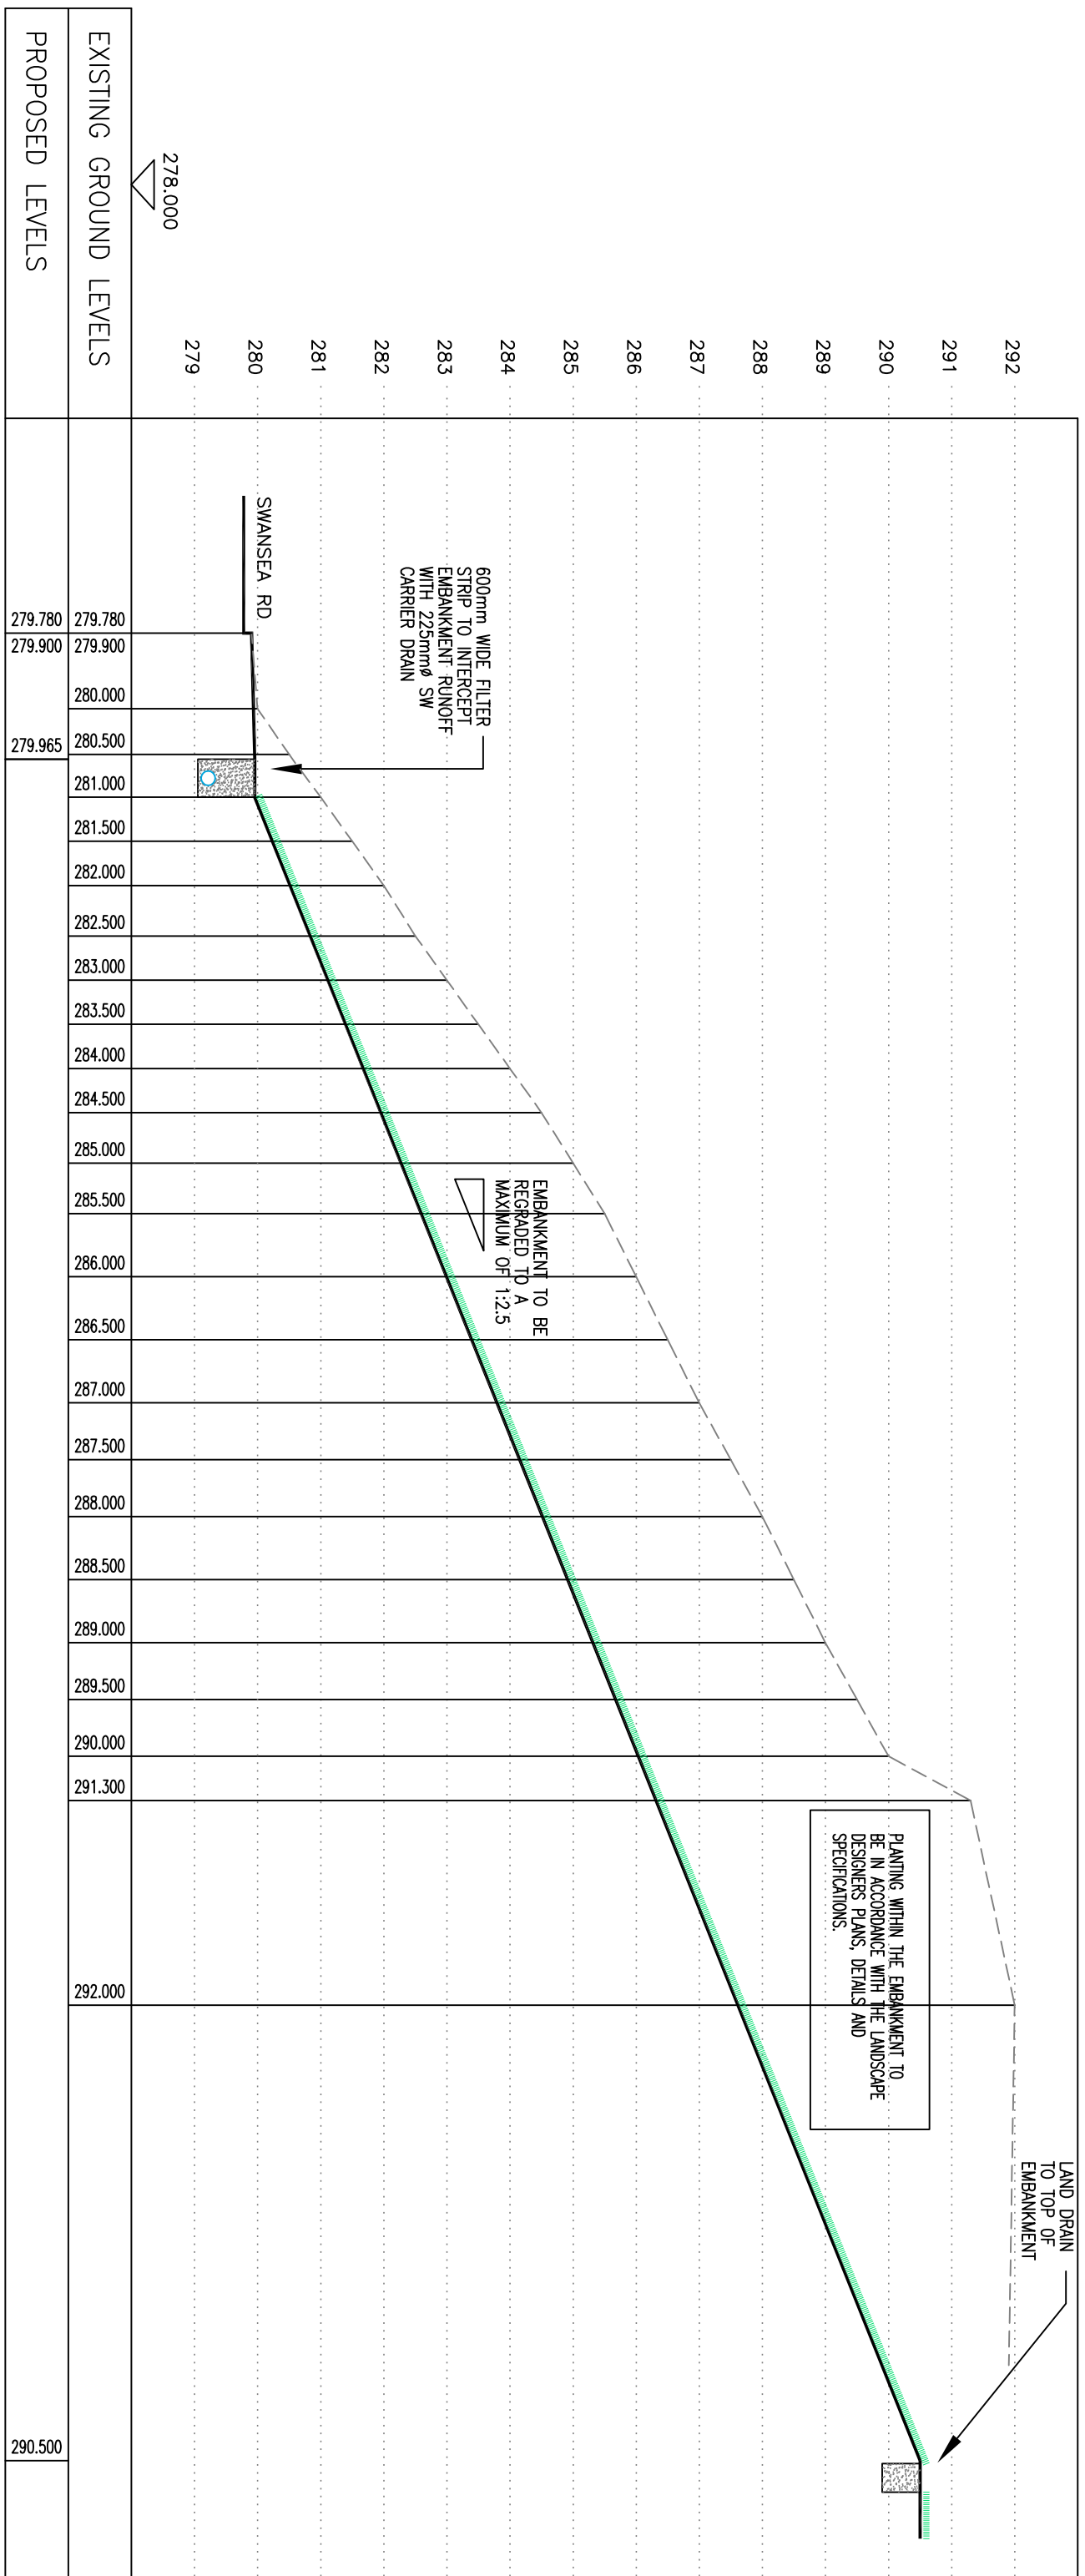
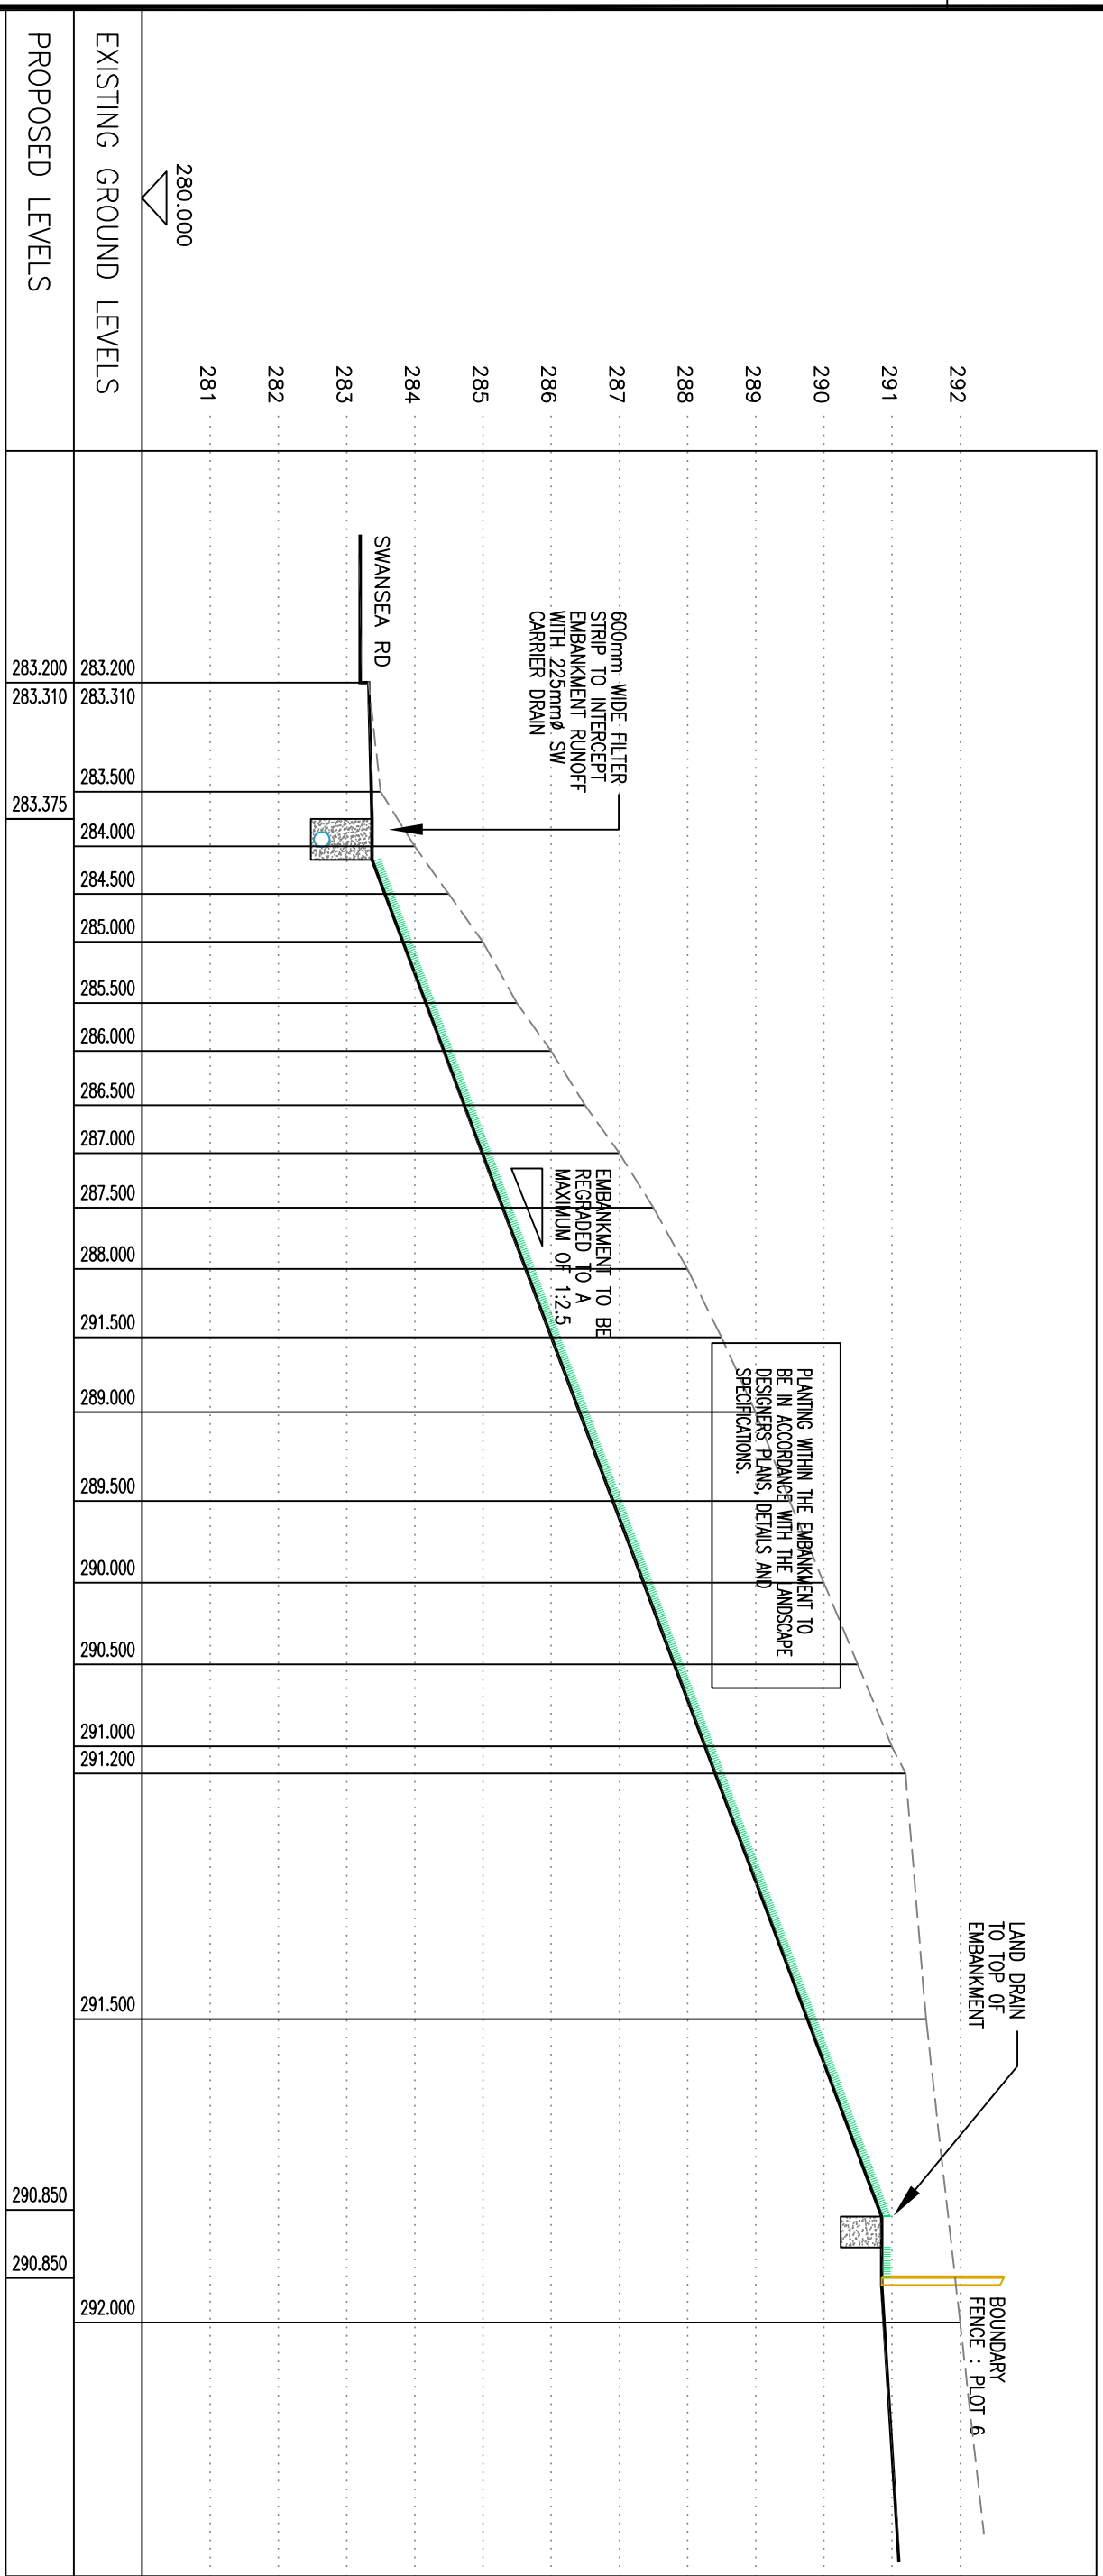
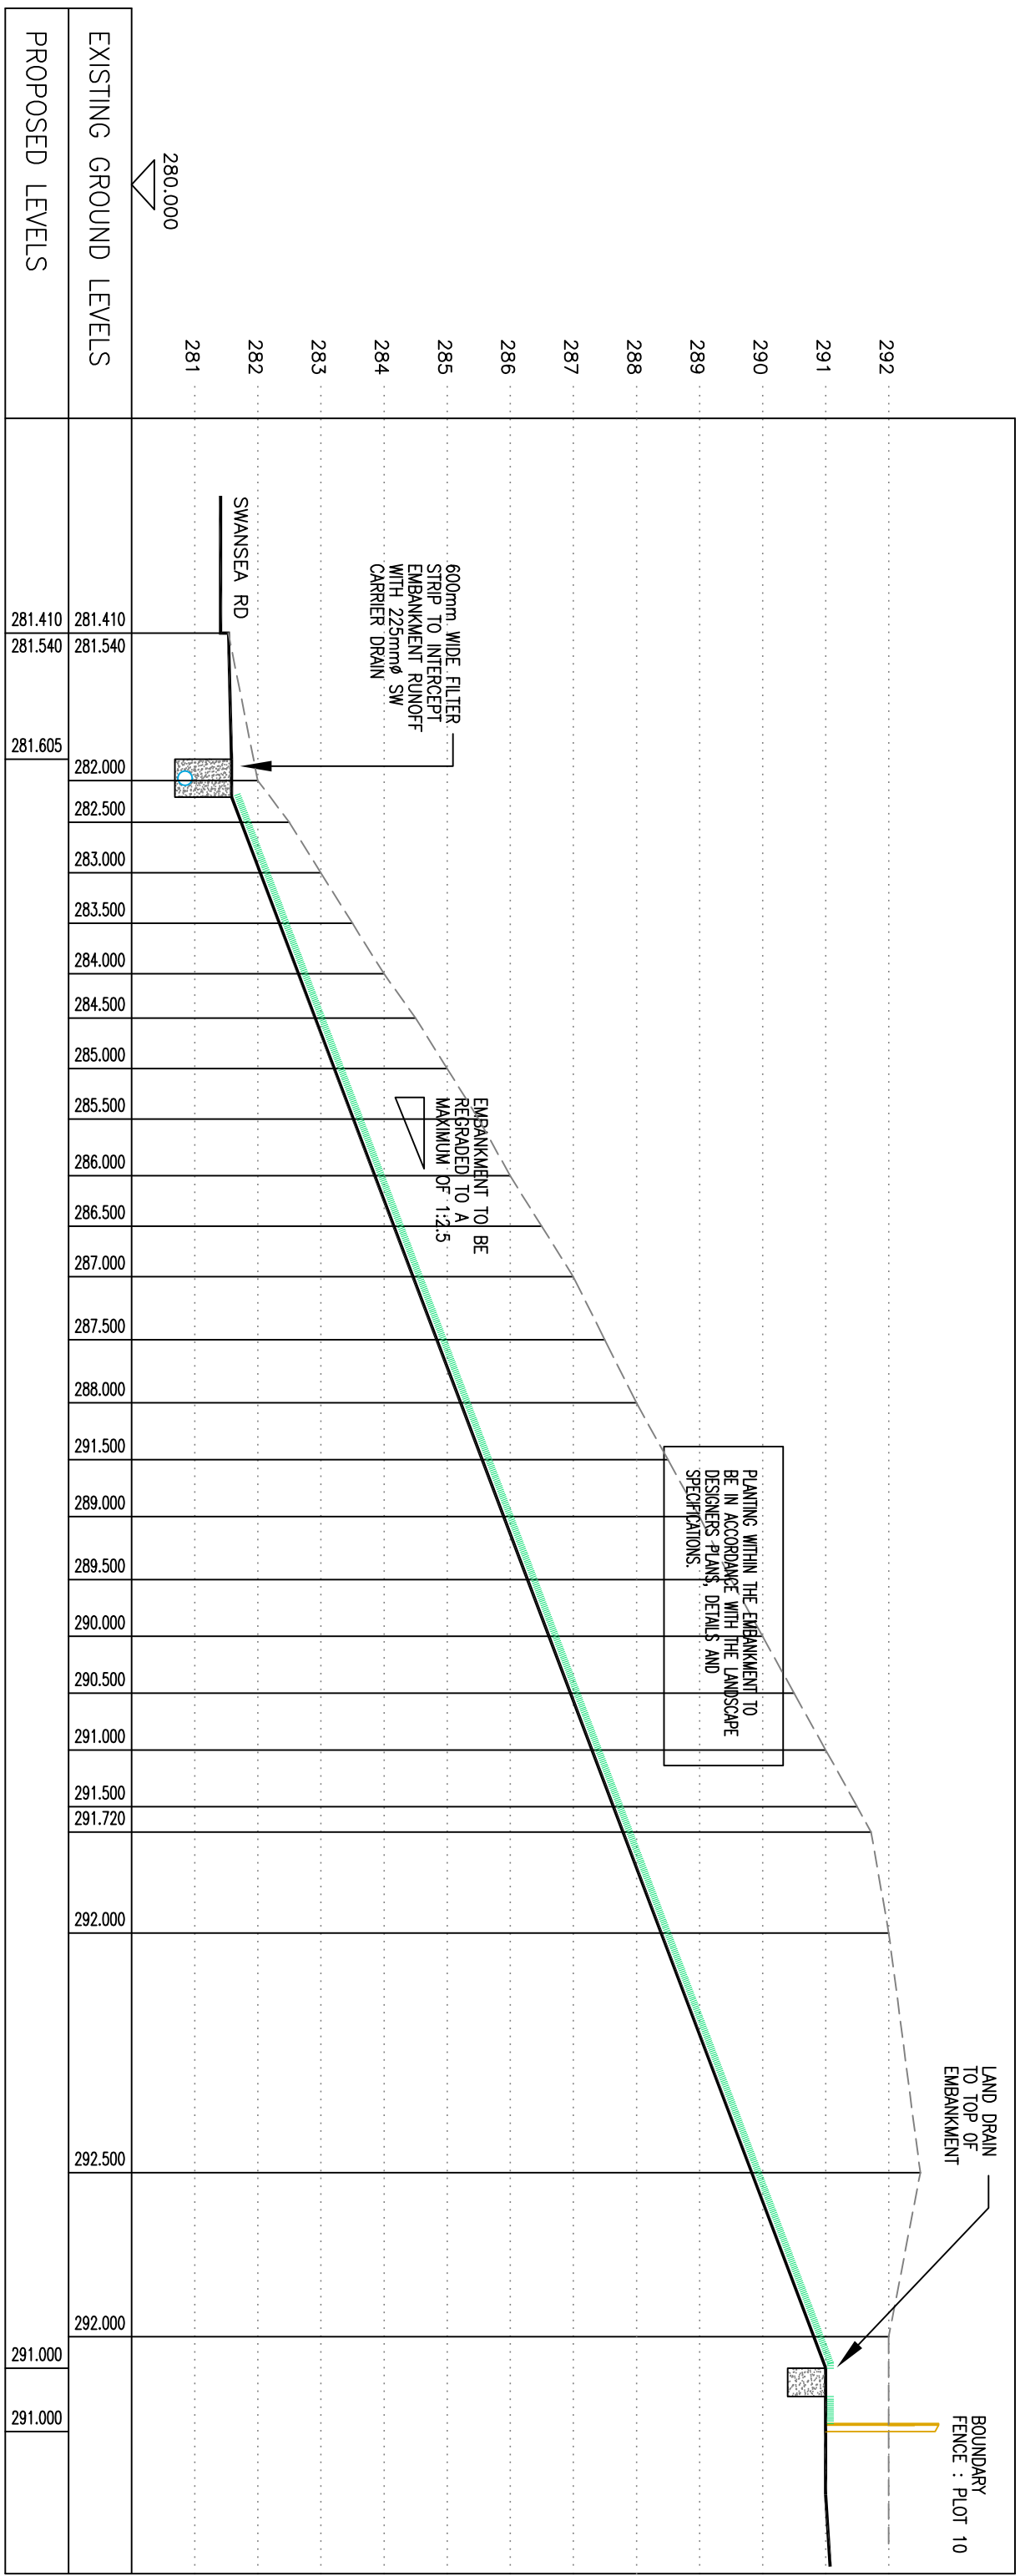


1. This drawing is copyright.
2. All dimensions are to be checked prior to construction or manufacture. Any discrepancy to be reported to the Engineers immediately.
3. Do not scale this drawing, work to figured dimensions only.

PRELIMINARY
FOR TENDER ONLY

MERTHYR
VALLEYS HOMES

SMART ASSOCIATES
Consulting Civil & Structural Engineers

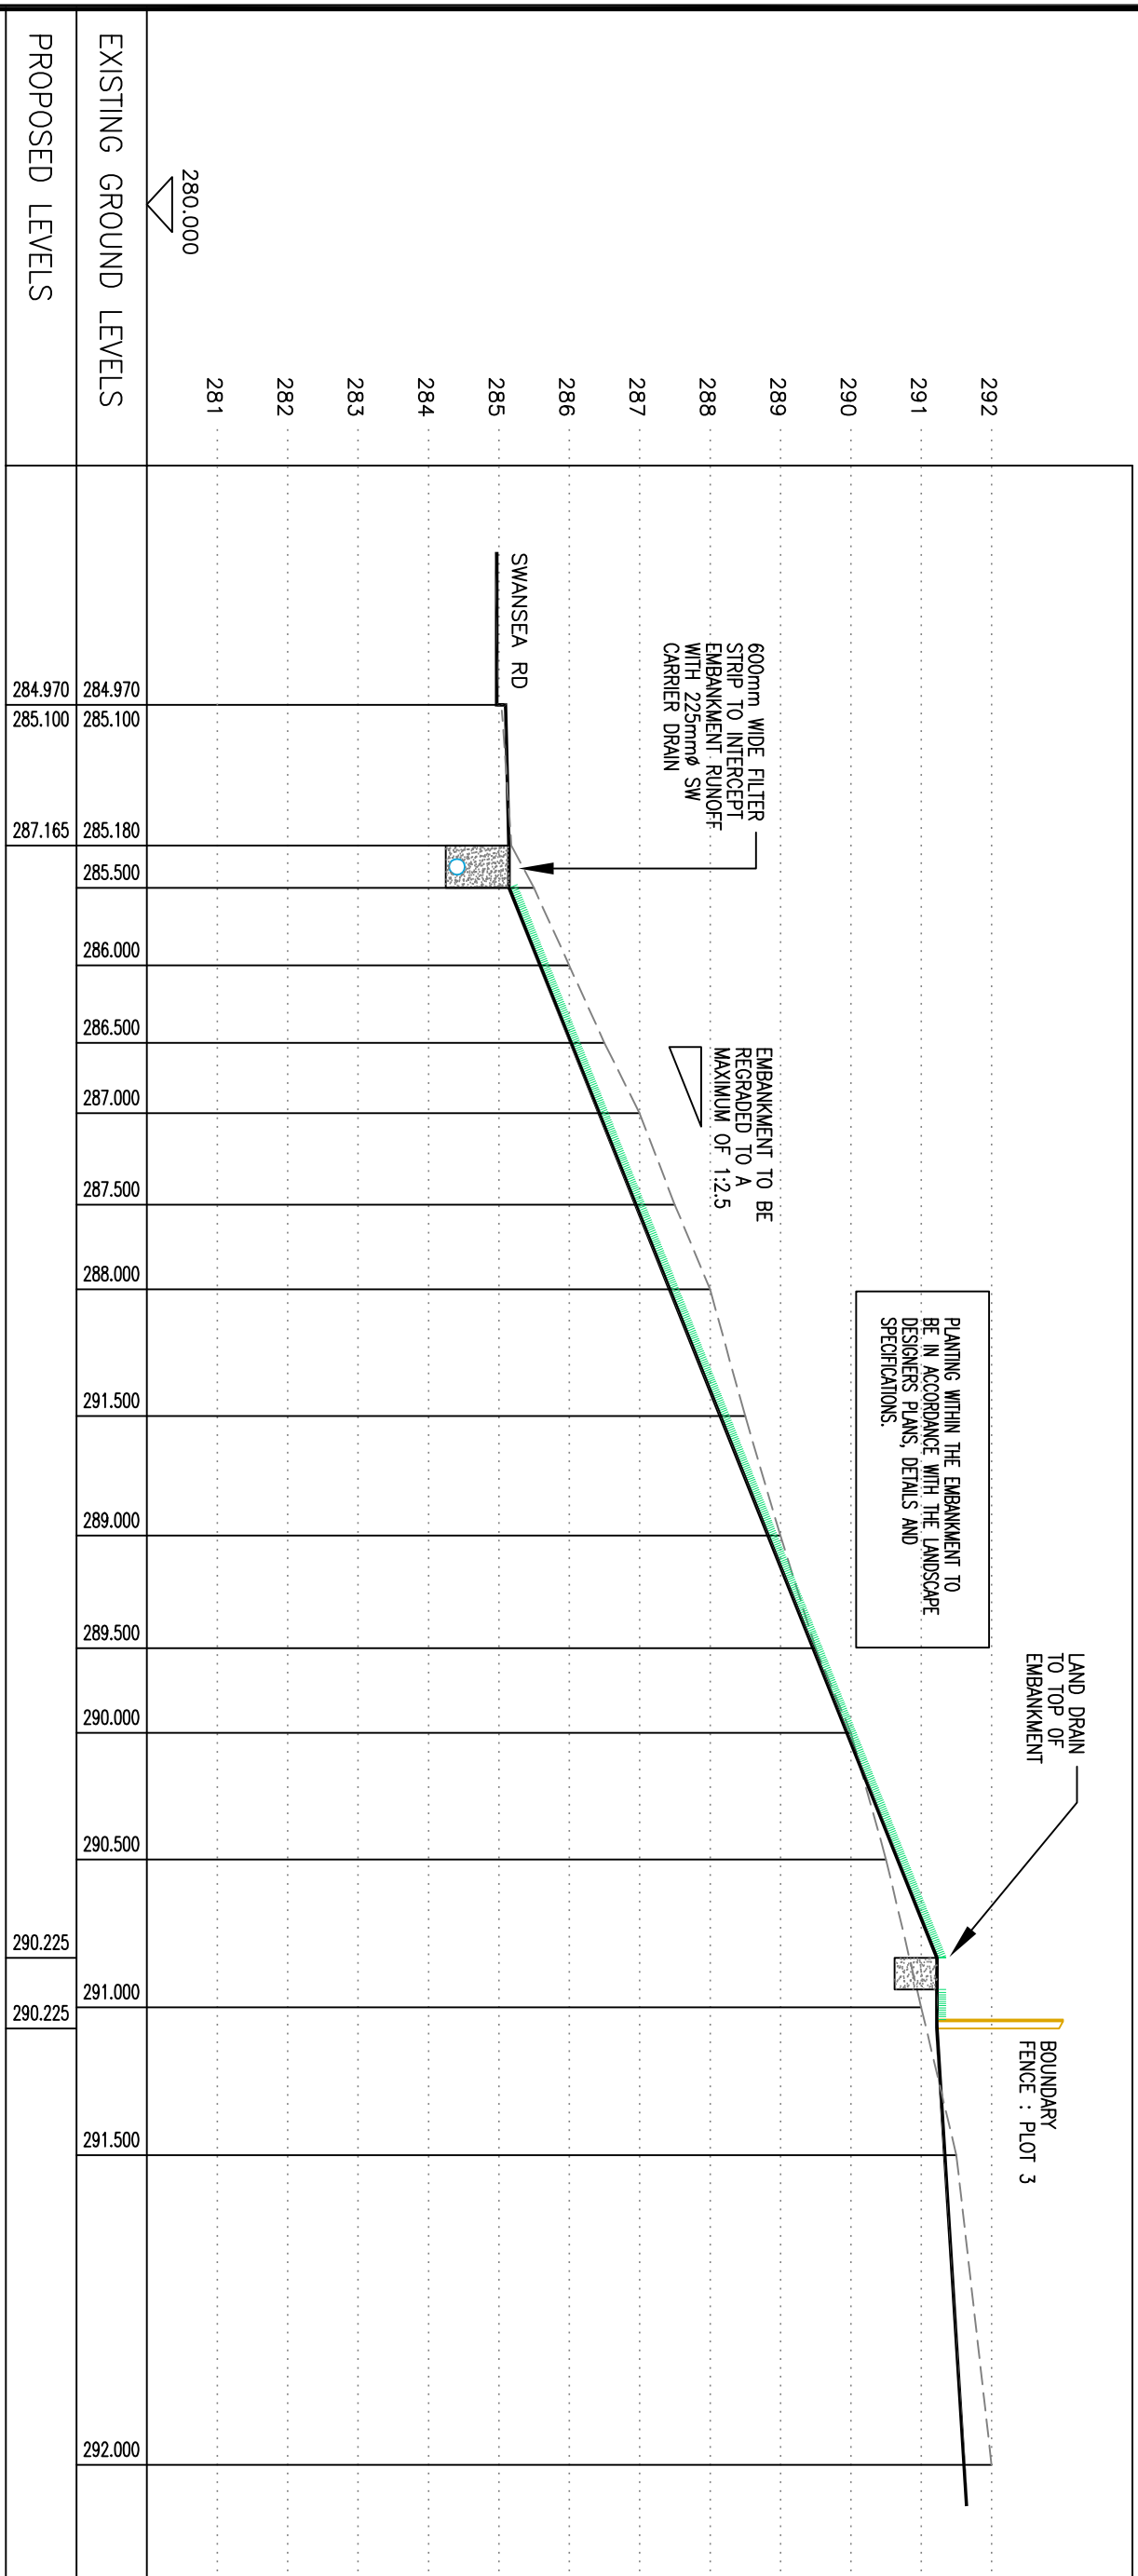

32 Lambourne Crescent
Cardiff Business Park
Llanishen, Cardiff
CF14 5GG

TEL: 029 20764382

Project Title	Drawing Title
---------------	---------------

DEVELOPMENT AT
SWANSEA ROAD
MERTHYR TYDFIL
EMBANKMENT REGRADING
PROPOSALS : SECTIONS
SHEET 2

EMBANKMENT REGRADING
PROPOSALS : SECTIONS
SHEET 2

Scales 1:50 VERTICAL & 1:50 HORIZONTAL @ A1	Drawing Number S.7810-P-L03	REV
Drawn or Checked Date SEP 2023		
Client MERIDIAN VALLEY HOMES		

[illegible]