

NOTES


1. This drawing is copyright.
2. All dimensions are to be checked prior to construction or manufacture. Any discrepancy to be reported to the Engineers immediately.
3. Do not scale this drawing, work to figured dimensions only.

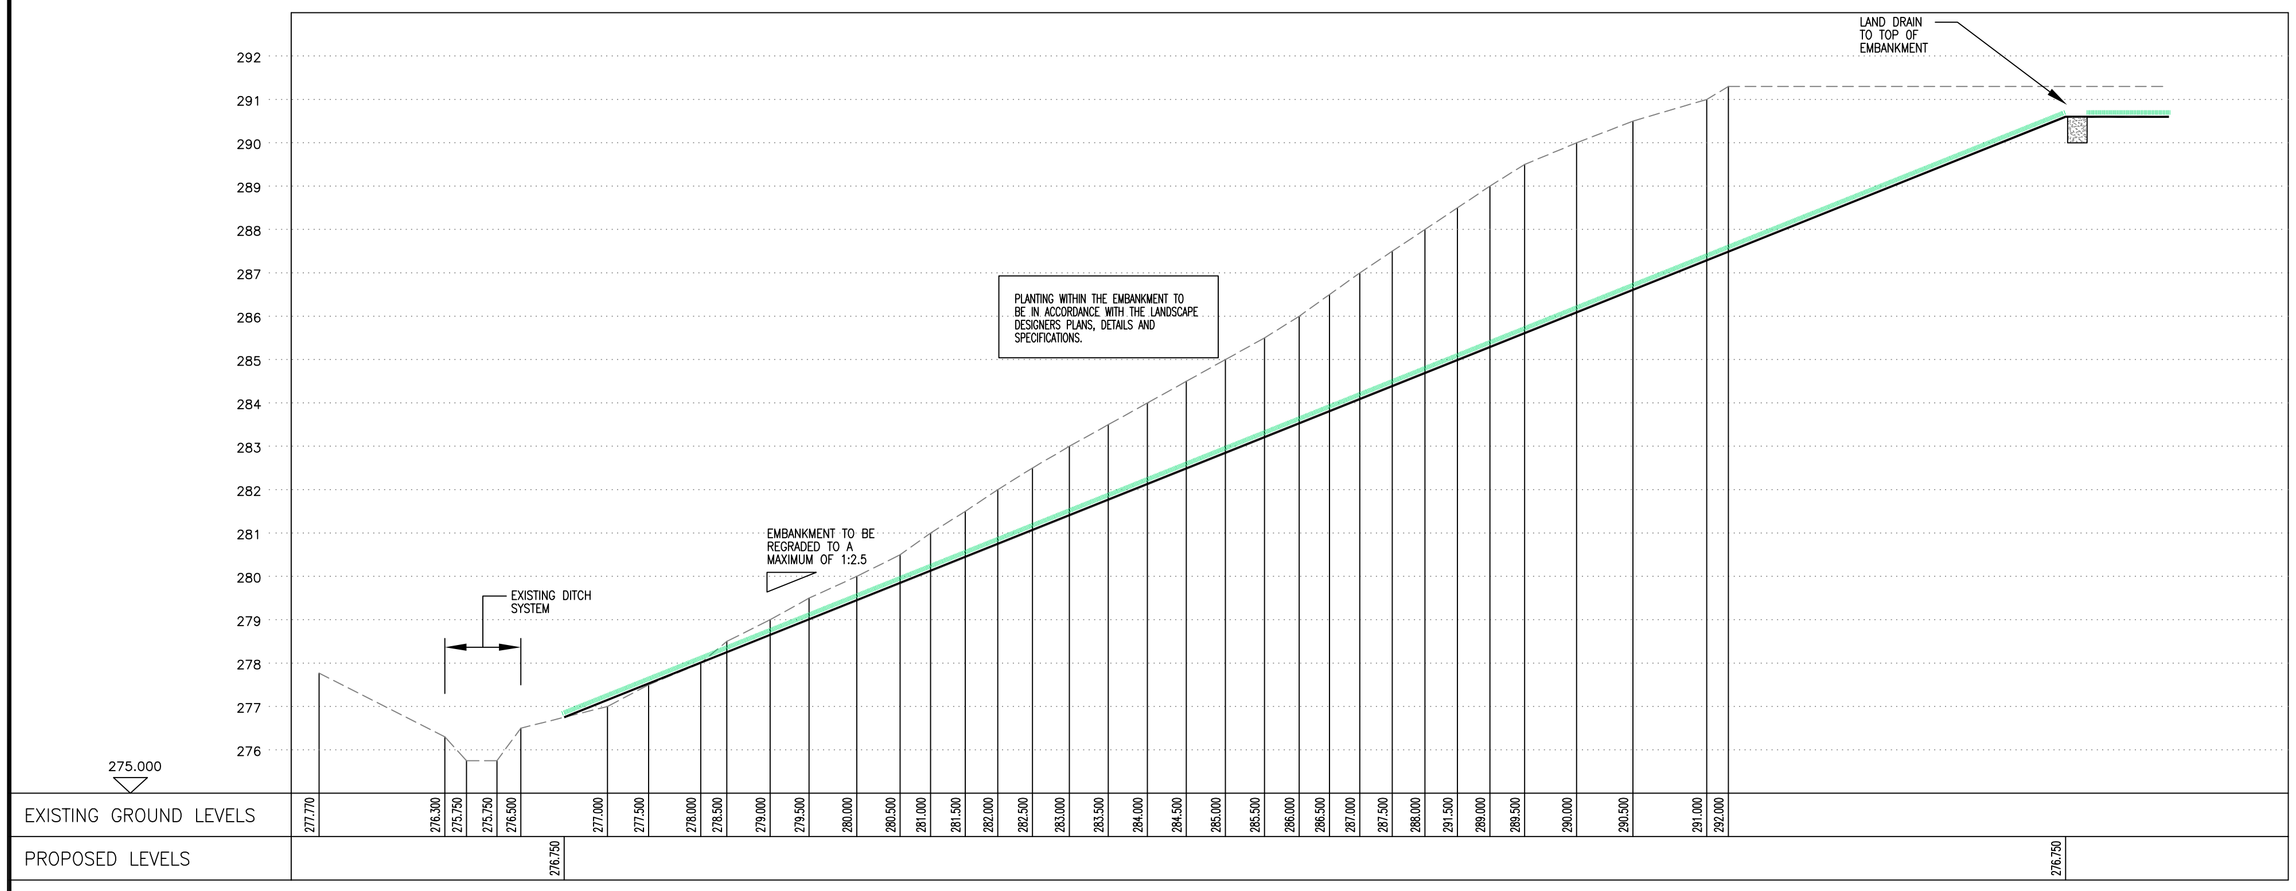


SECTION H–H

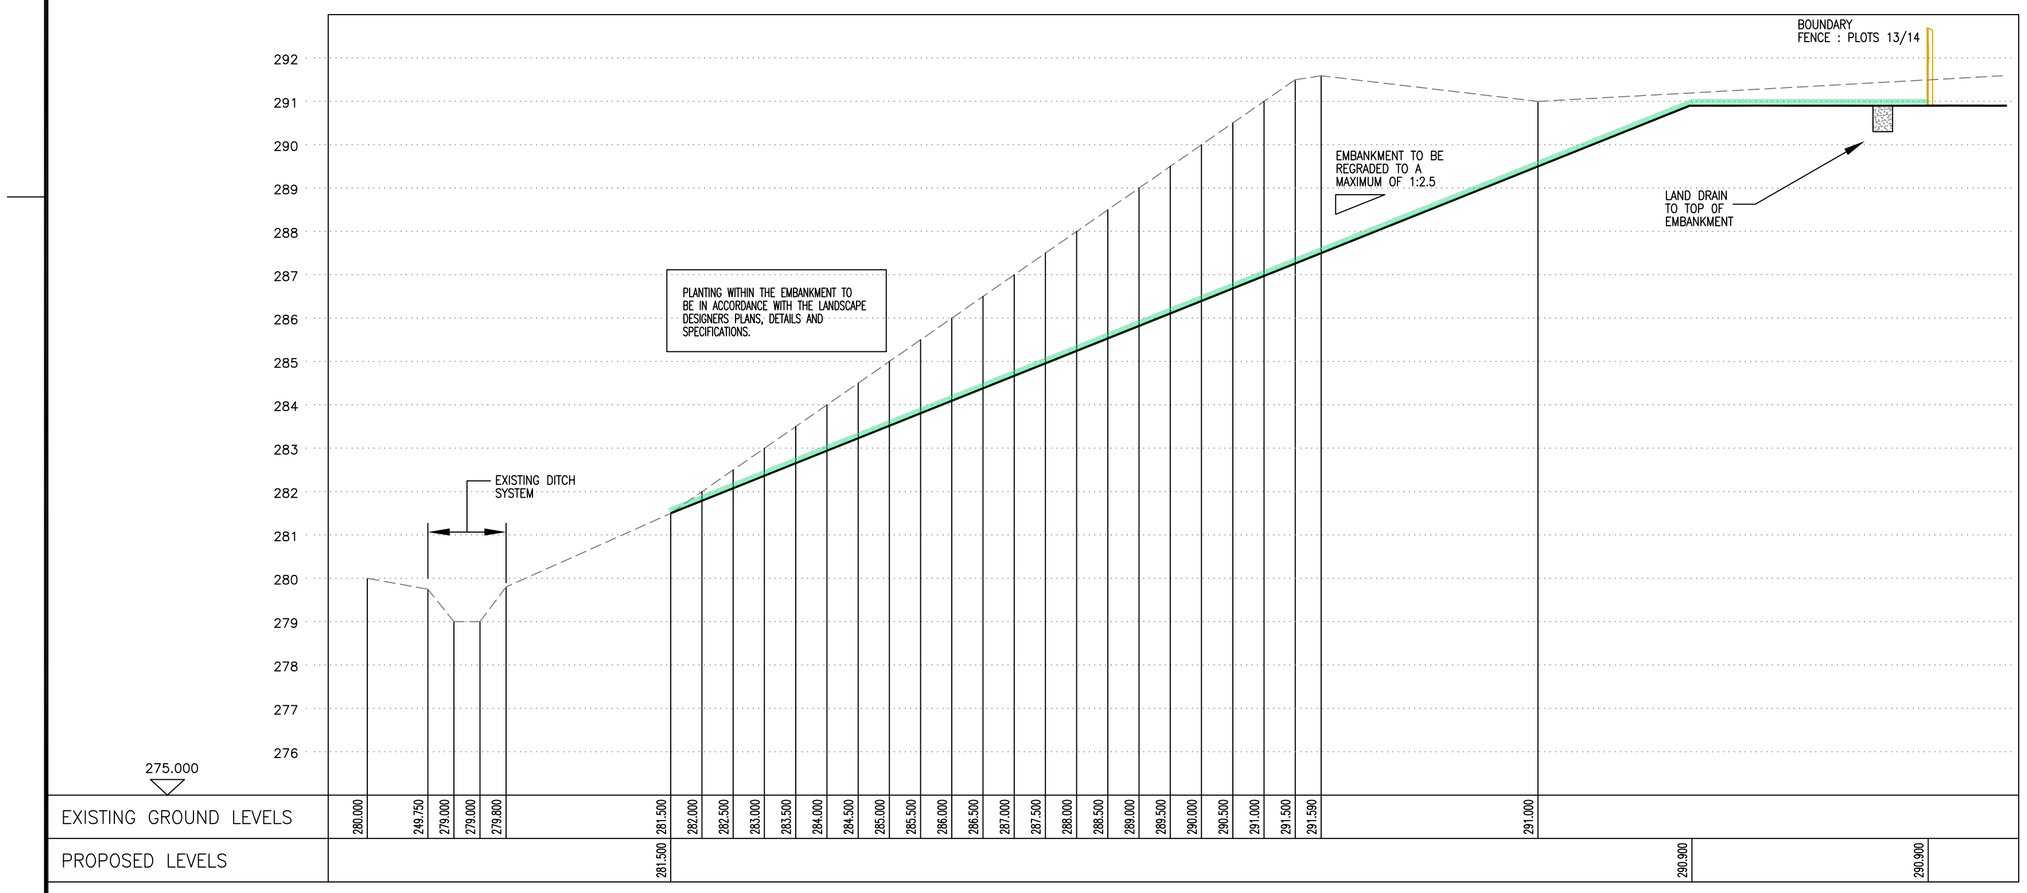

SECTION J–J

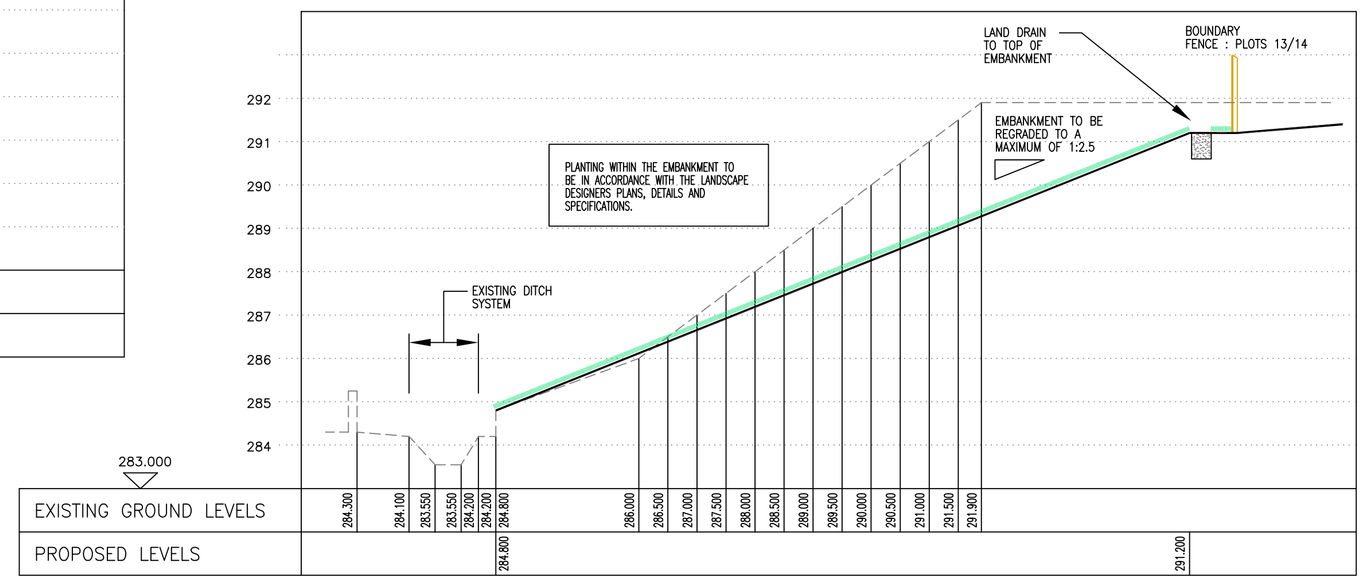

SECTION K–K

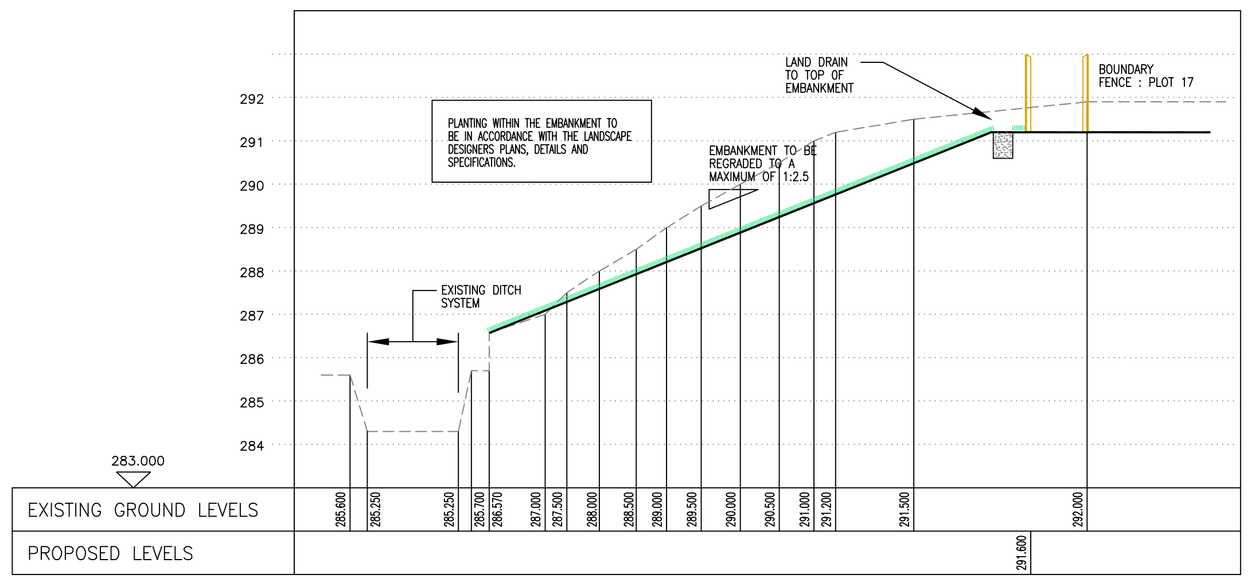

SECTION L–L

PRELIMINARY
FOR TENDER ONLY

MERTHYR VALLEYS HOMES

| REV | DATE | BY | REV | DATE | BY | REV | DATE | BY | REV | DATE | BY | REV | DATE | BY | REV | DATE | BY | REV | DATE | BY | REV | DATE | BY | REV | DATE | BY | REV | DATE | BY | REV | DATE | BY | REV | DATE | BY | REV | DATE | BY | REVISIONS |
|---|---|---|---|---|---|---|---|---|---|---|---|---|---|---|---|---|---|---|---|---|---|---|---|---|---|---|---|---|---|---|---|---|---|---|---|---|---|---|
| | | | | | | | | | | | | | | | | | | | | | | | | | | | | | | | | | | . | . | . | |

SMART ASSOCIATES
Consulting Civil & Structural Engineers
32 Lambourne Crescent
Cardiff Business Park
Llanishen, Cardiff
CF14 5GG
TEL: 029 20754321

Project Title	DEVELOPMENT AT SWANSEA ROAD MERTHYR TYDFIL
Drawing Title	EMBANKMENT REGRADING PROPOSALS : SECTIONS SHEET 3
Scales	1:50 VERTICAL & 1:50 HORIZONTAL @ A1
Drawn	av
Checked	
Date	SEPT 2023
Client	MERTHYR VALLEYS HOMES
Architect	C2J ARCHITECTS
Drawing Number	S.7810–P–L04
REV	.