

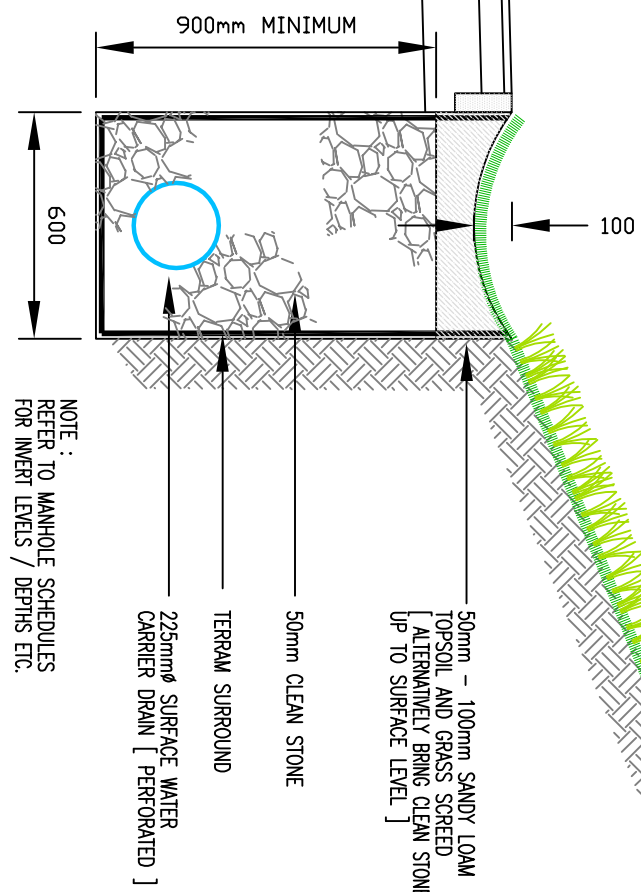



1. This drawing is copyright.
2. All dimensions are to be checked prior to construction or manufacture. Any discrepancy to be reported to the Engineers immediately.
3. Do not scale this drawing, work to figured dimensions only.

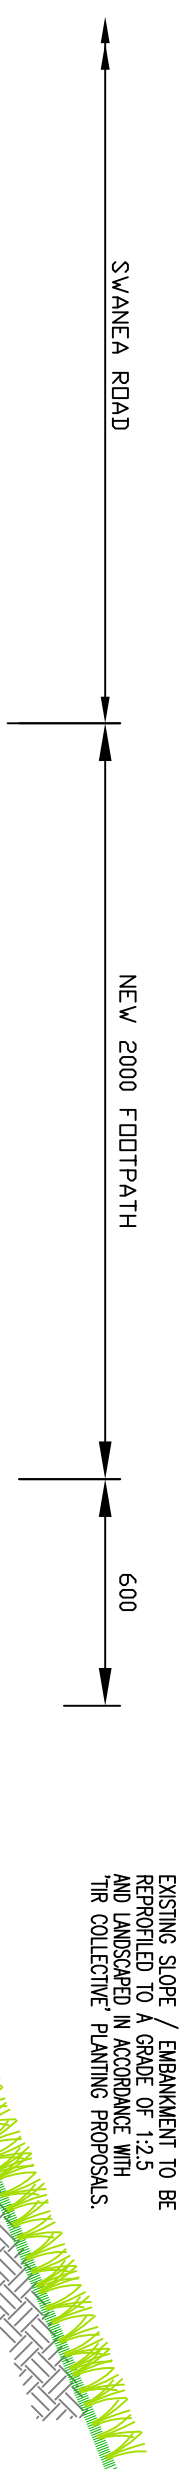

TYPICAL SECTION THROUGH PROPOSED
CUT OFF DITCH AND S.W. CARRIER DRAIN
[BASE OF EMBANKMENT]

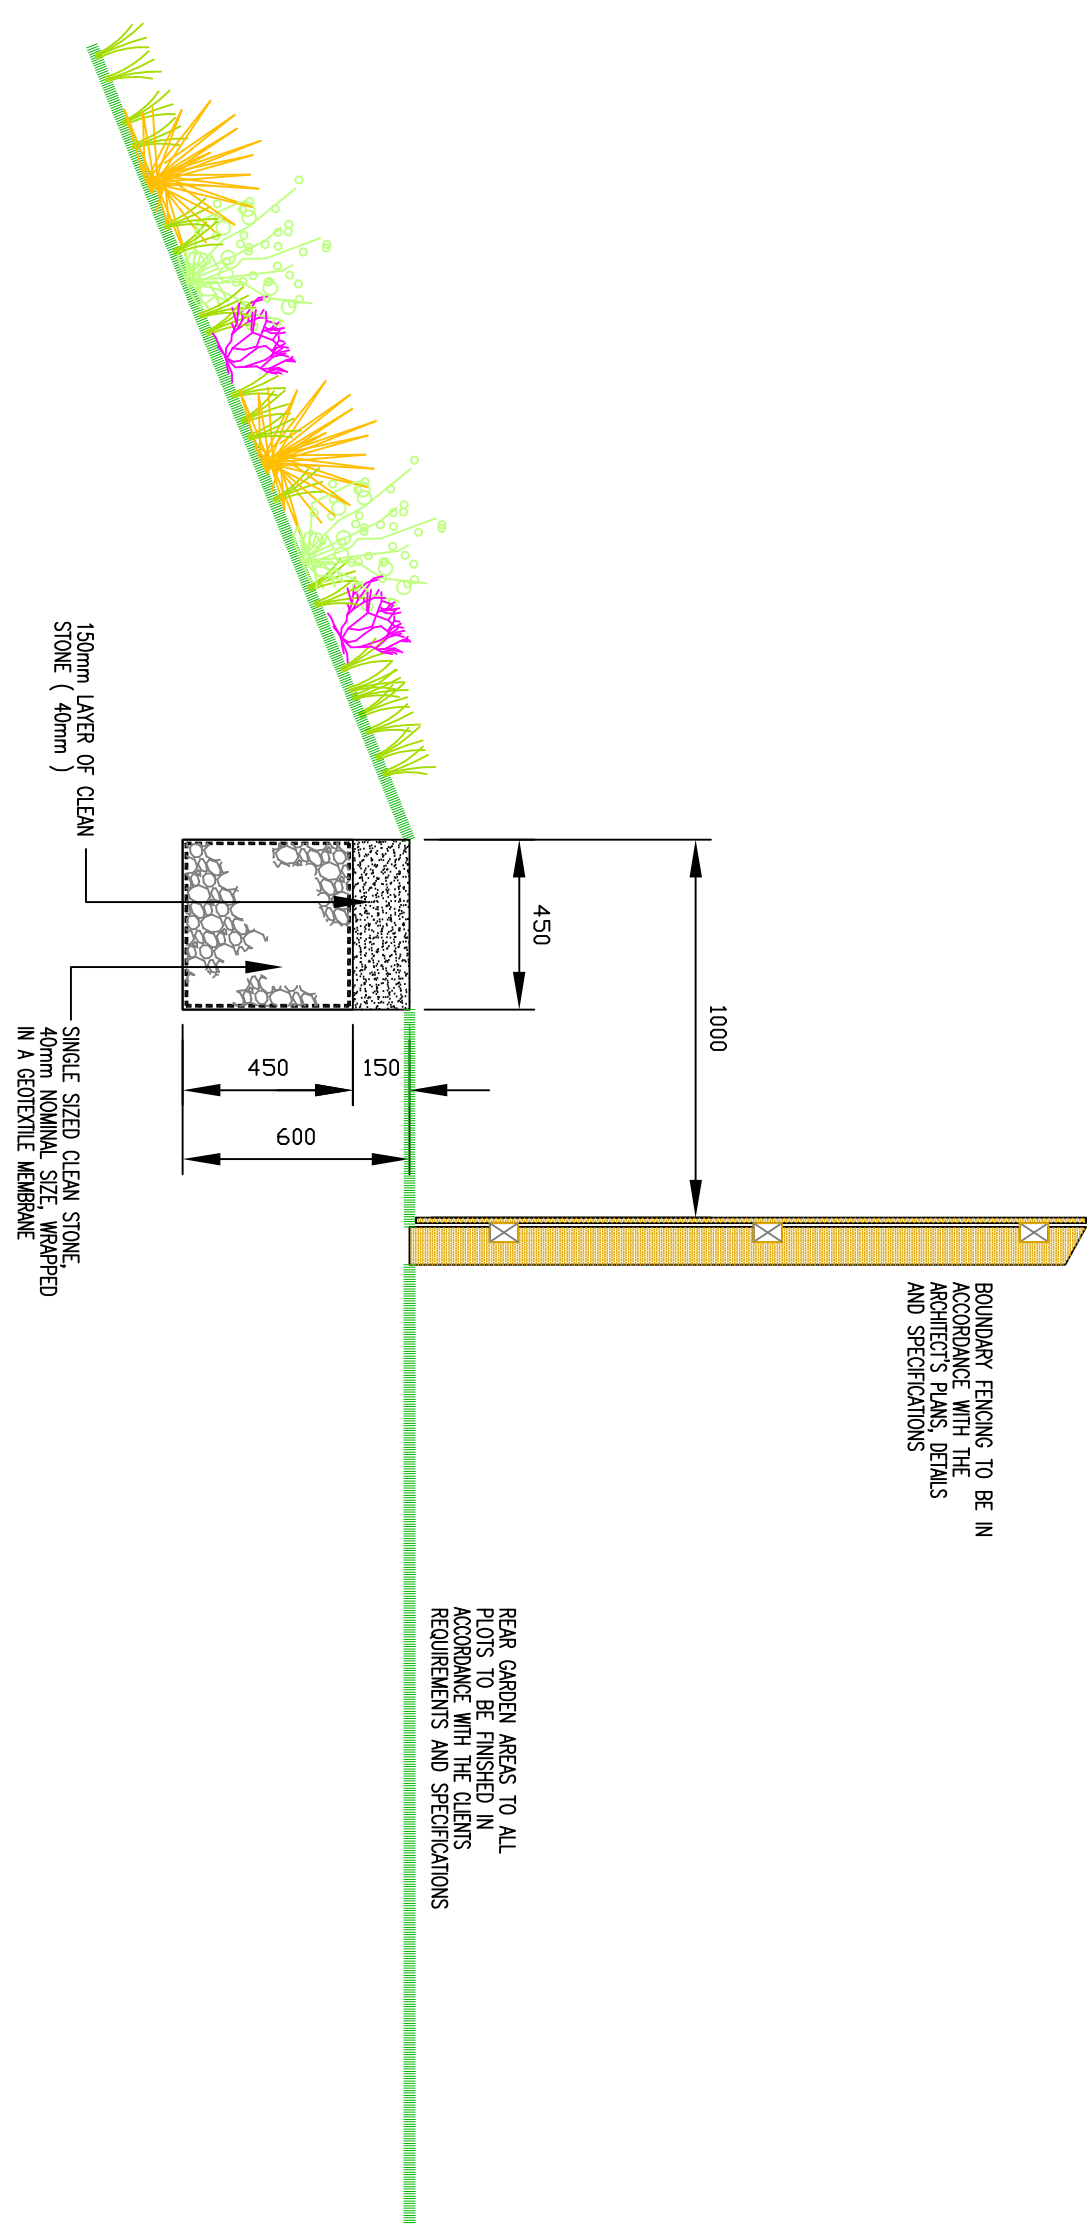

TYPICAL SECTION THROUGH PROPOSED
MAINTENANCE ACCESS / LAND DRAIN
[TOP OF EMBANKMENT]

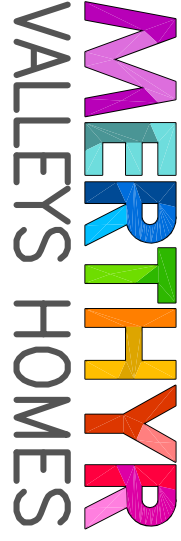PRELIMINARY
FOR TENDER ONLY[illegible]

SMART ASSOCIATES Consulting Civil & Structural Engineers			 32 Lambourne Crescent Cardiff Business Park Lambourne, Cardiff CF14 4SE		TEL: 029 20774321 GADFL: 029 20774321
Project Title DEVELOPMENT AT SWANSEA ROAD MERTHYR TYDFIL			Drawing Title EMBANKMENT REGRADING PROPOSALS : TYPICAL DETAILS		
Scales 1:20 @ A1	Drawn or Checked Date SEP 2023	Drawing Number S.7810-P-L05			
Client MERTHYR TYDFIL HOMES	Architect CSA ARCHITECTS	REV			