



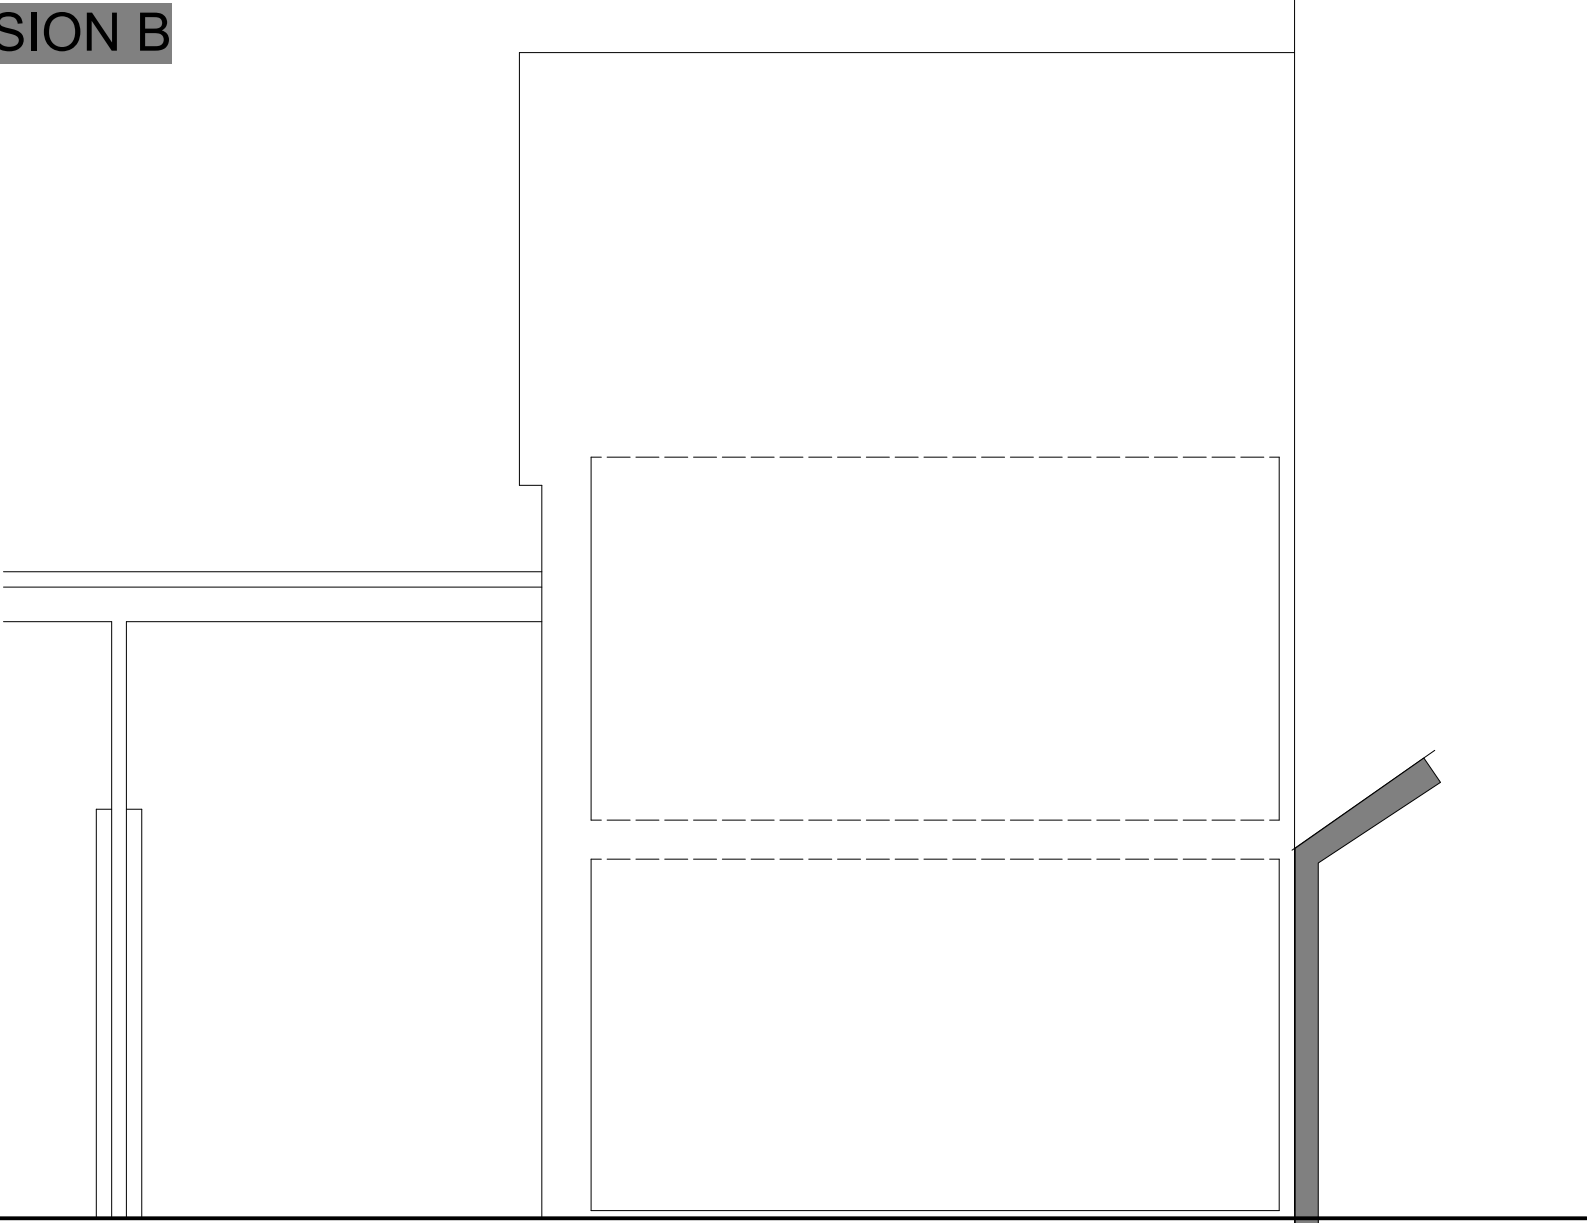

EXISTING PARTY WALL SECTION

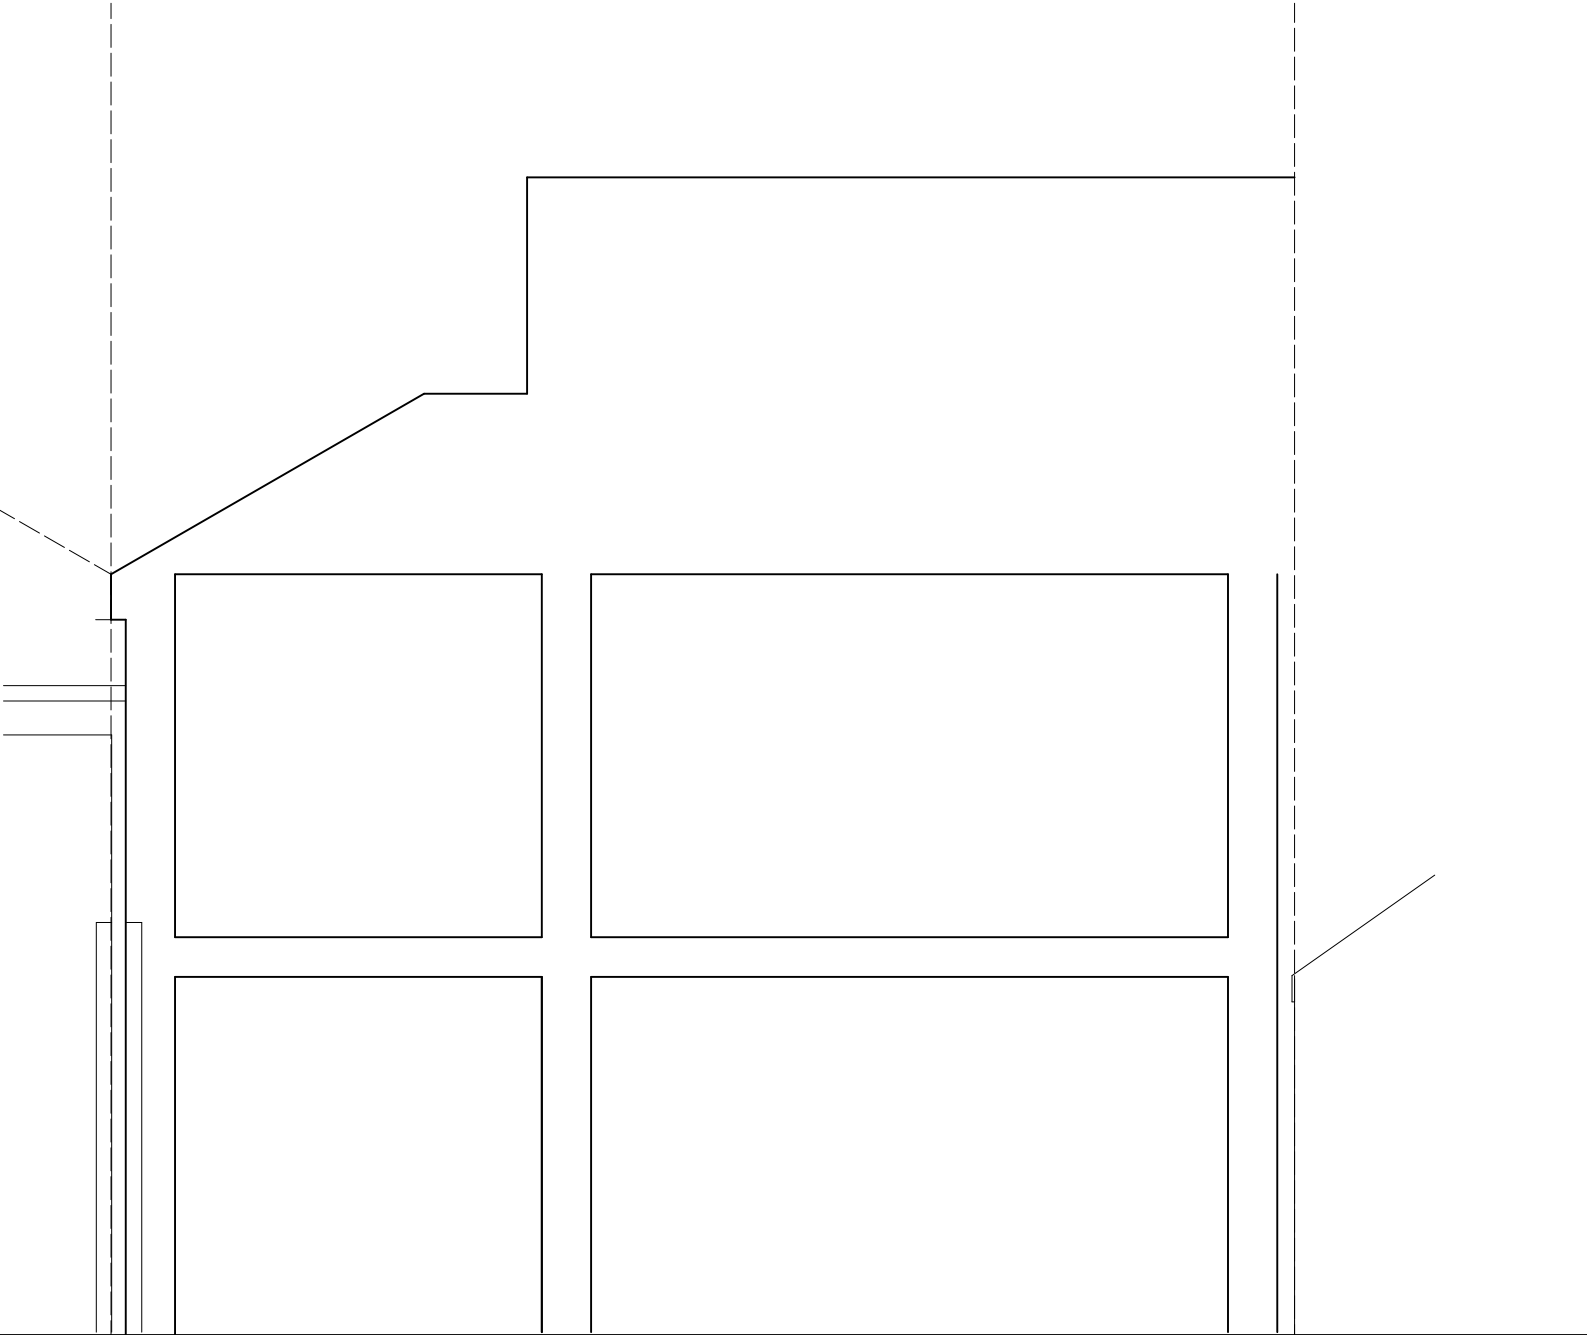


PROPOSED PARTY WALL SECTION

763.012	Party wall		
sketch	1:50@A3	May 21	CG
1st Floor Woodfired Studios 62 High St Merthyr Tydfil CF37 8DE 07830328652 hello@georgeandco.studio www.georgeandco.studio			
DO NOT SCALE THIS DRAWING			©George and Co.

 George and Co.


32 Trevelthick Gardens
Merthyr Tydfil
CF47 0RP

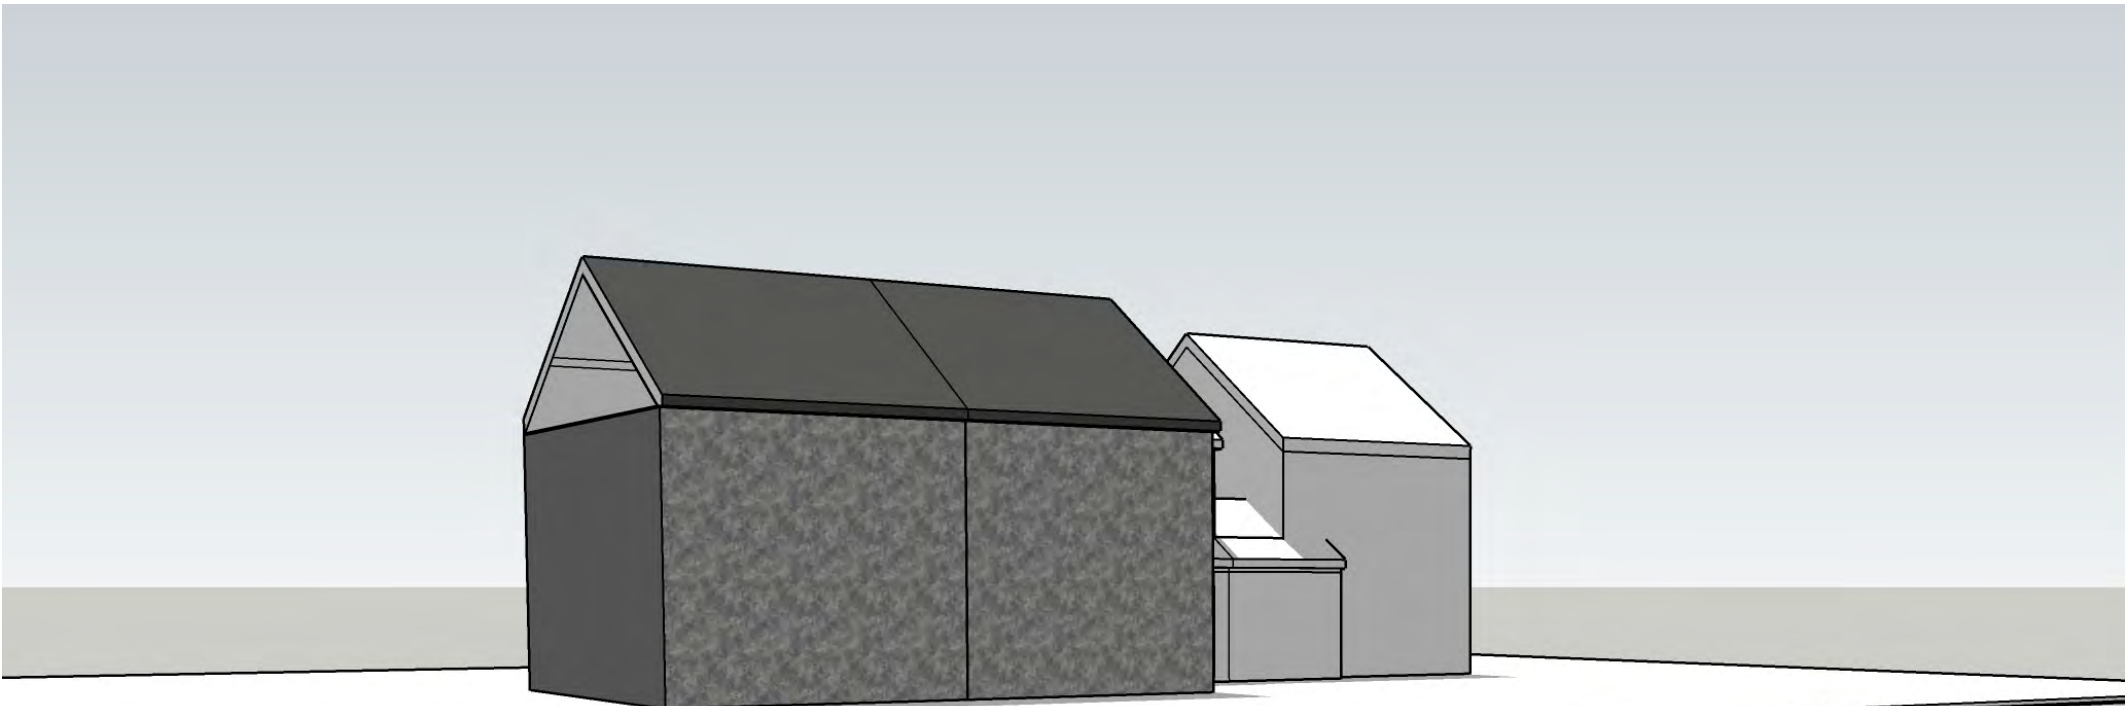

PROPOSED STREET SCENE



EXISTING STREET SCENE

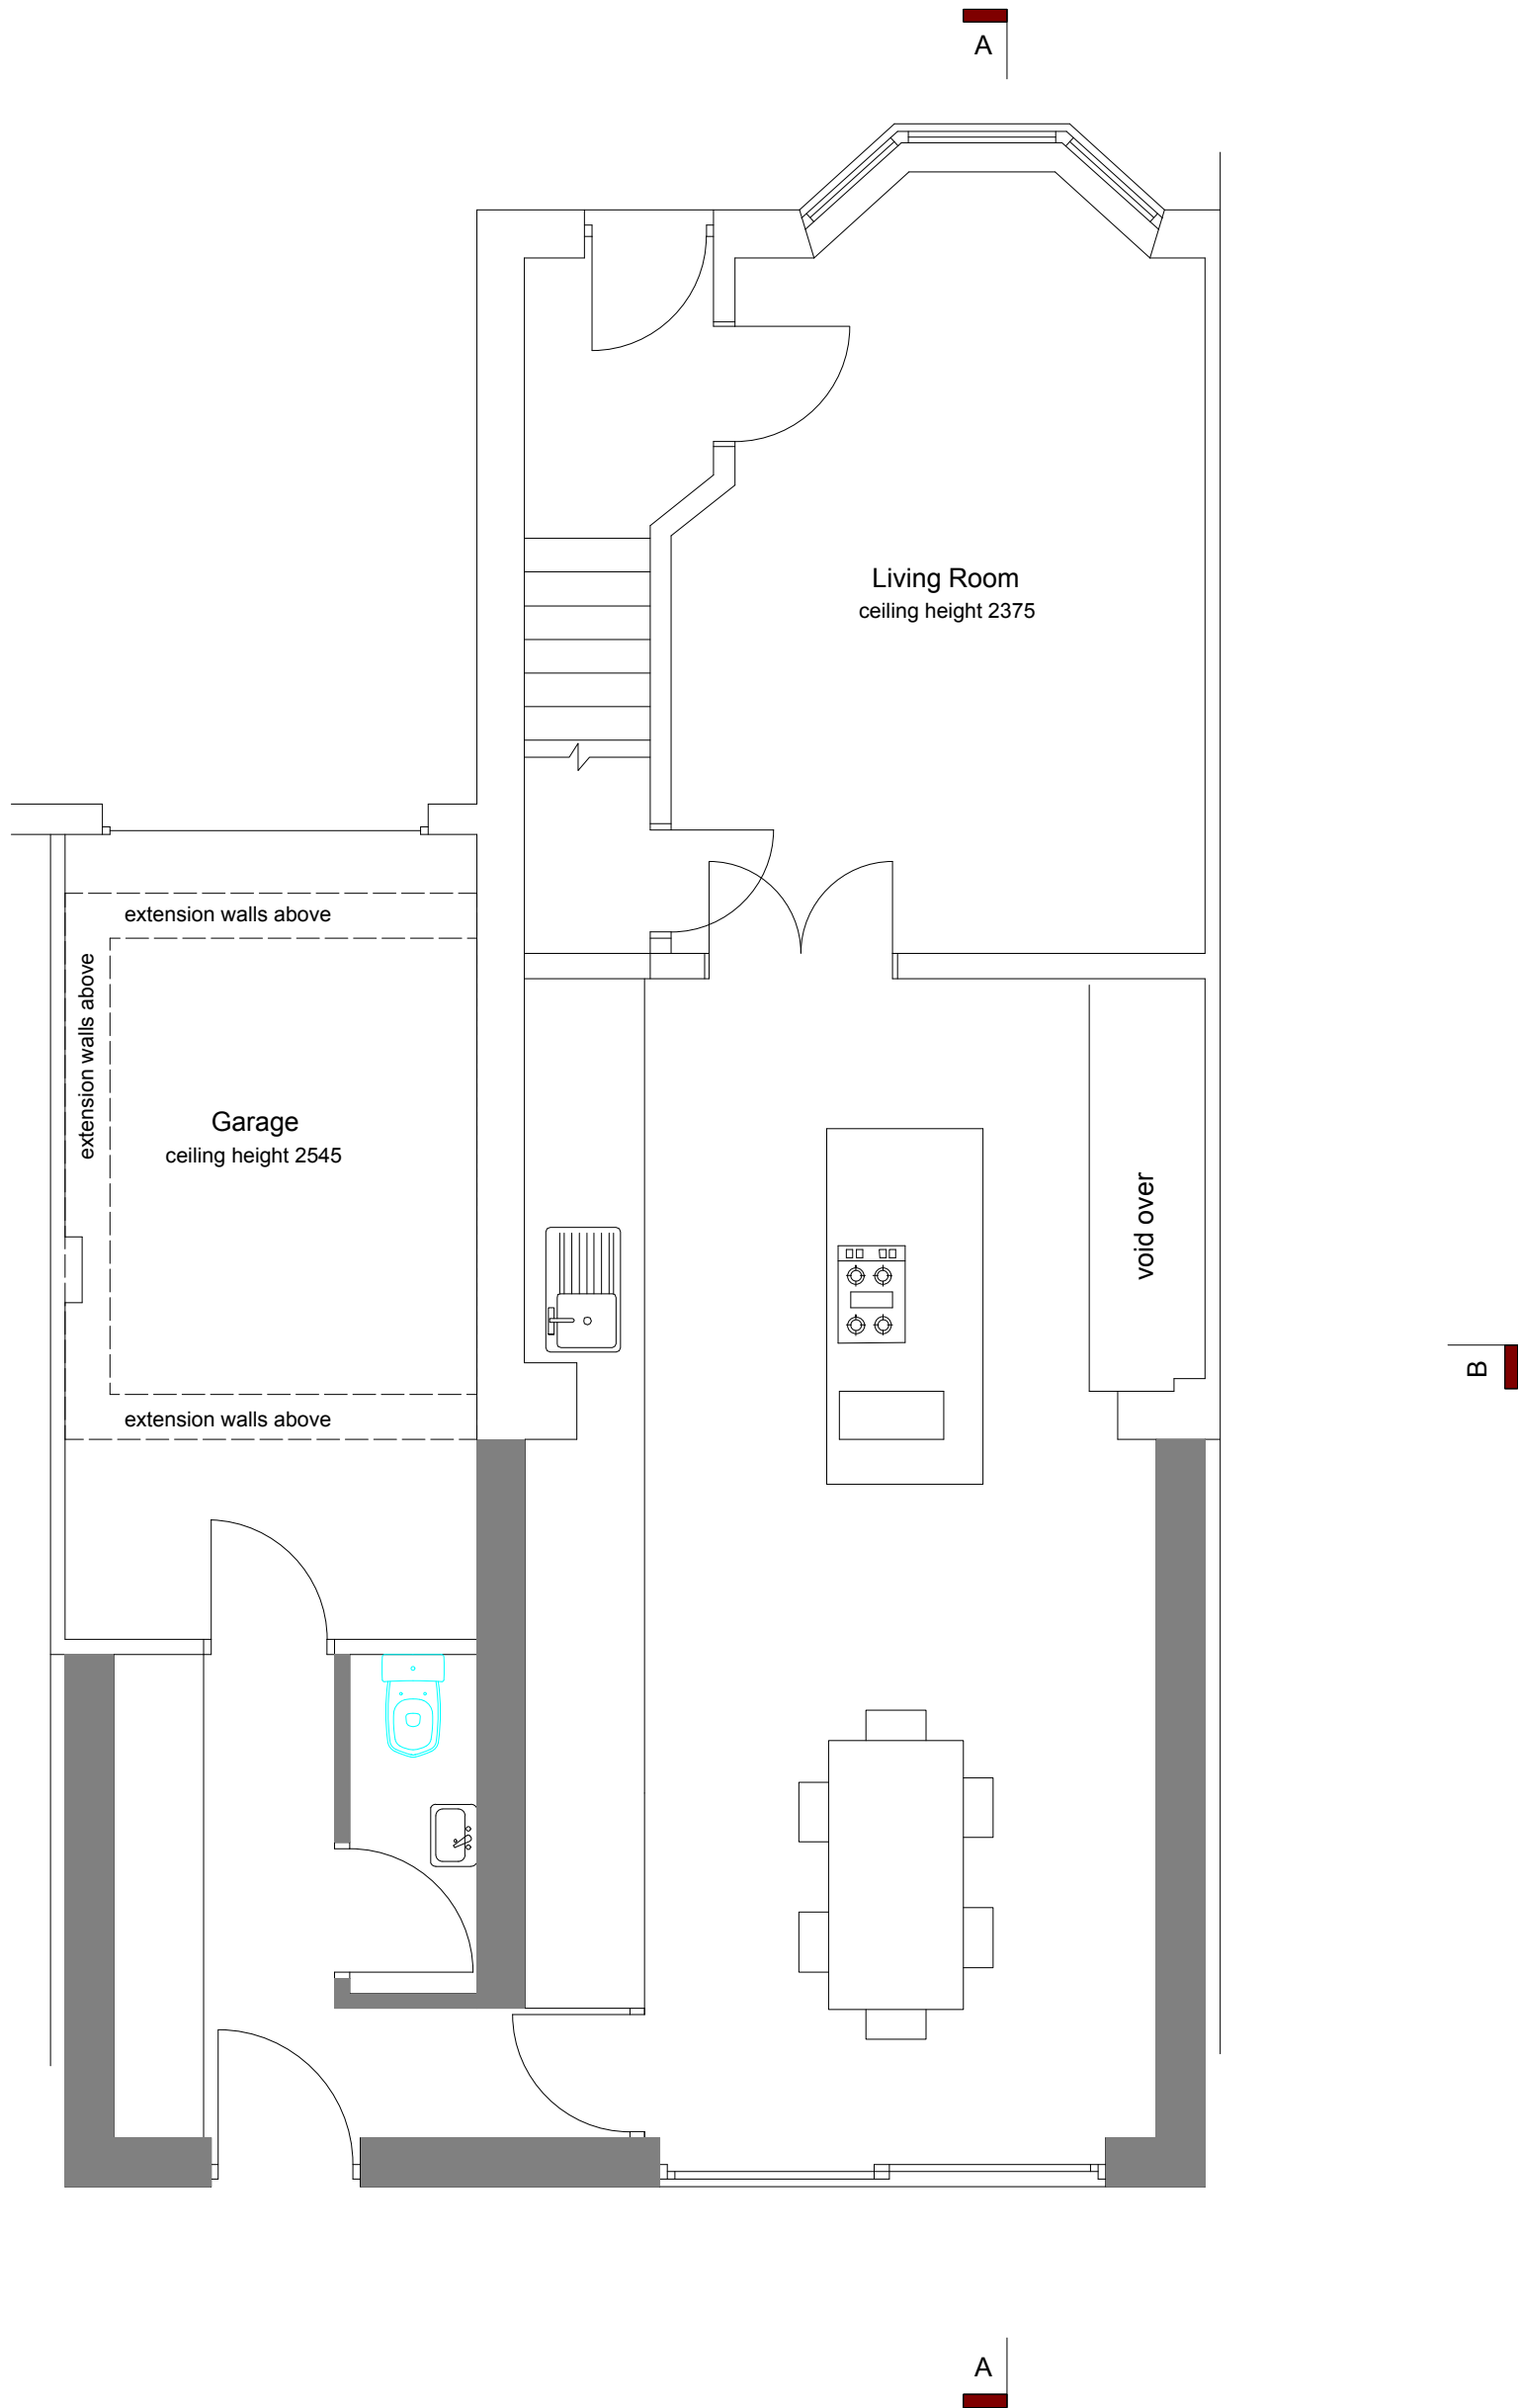


PROPOSED GROUND FLOOR LAYOUT

 George and Co.

32 Trevethick Gardens
Merthyr Tydfil
CF47 0RP

763.001	Proposed Plans		
sketch	1:50@A3	May 21	CG
1st Floor Woodfired Studios 62 High St Merthyr Tydfil CF37 8DE 07830328652 hello@georgeandco.studio www.georgeandco.studio			
DO NOT SCALE THIS DRAWING		©George and Co.	

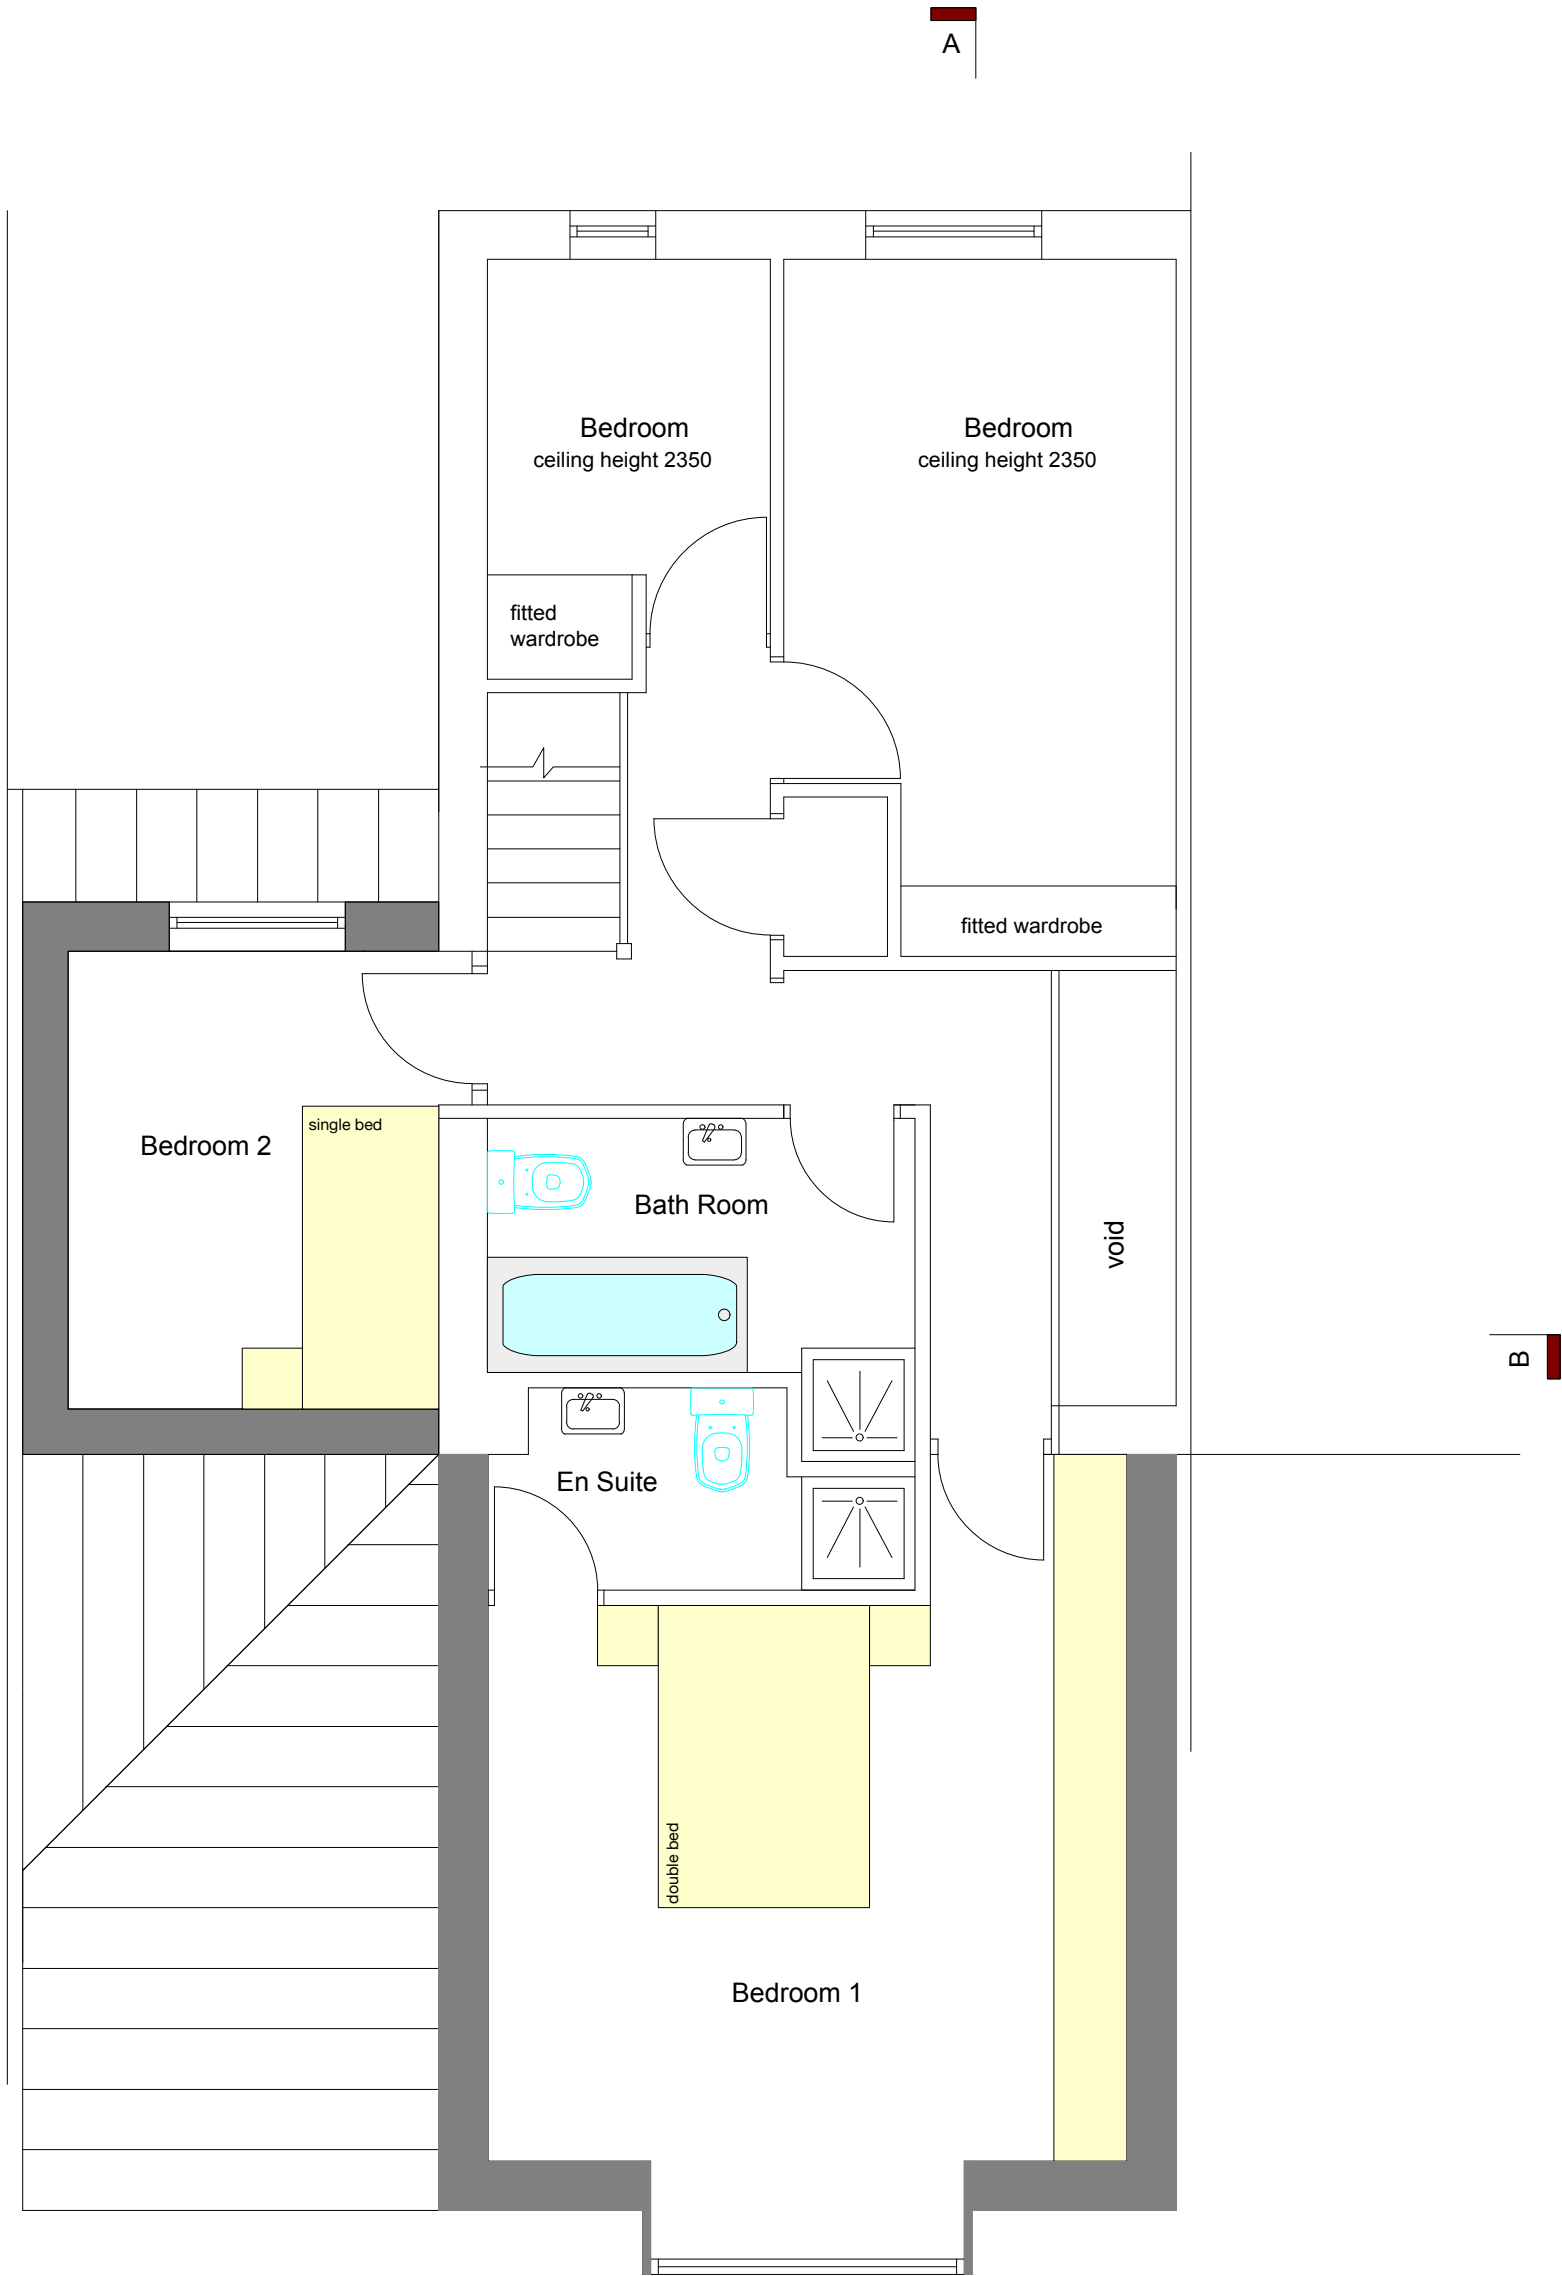


PROPOSED FIRST FLOOR LAYOUT

**George and Co.**

32 Trevethick Gardens
Merthyr Tydfil
CF47 0RP

763.002		Proposed Plans	
sketch	1:50@A3	May 21	CG
1st Floor Woodfired Studios 62 High St Merthyr Tydfil CF37 8DE 07830328652 hello@georgeandco.studio www.georgeandco.studio			
DO NOT SCALE THIS DRAWING		©George and Co.	

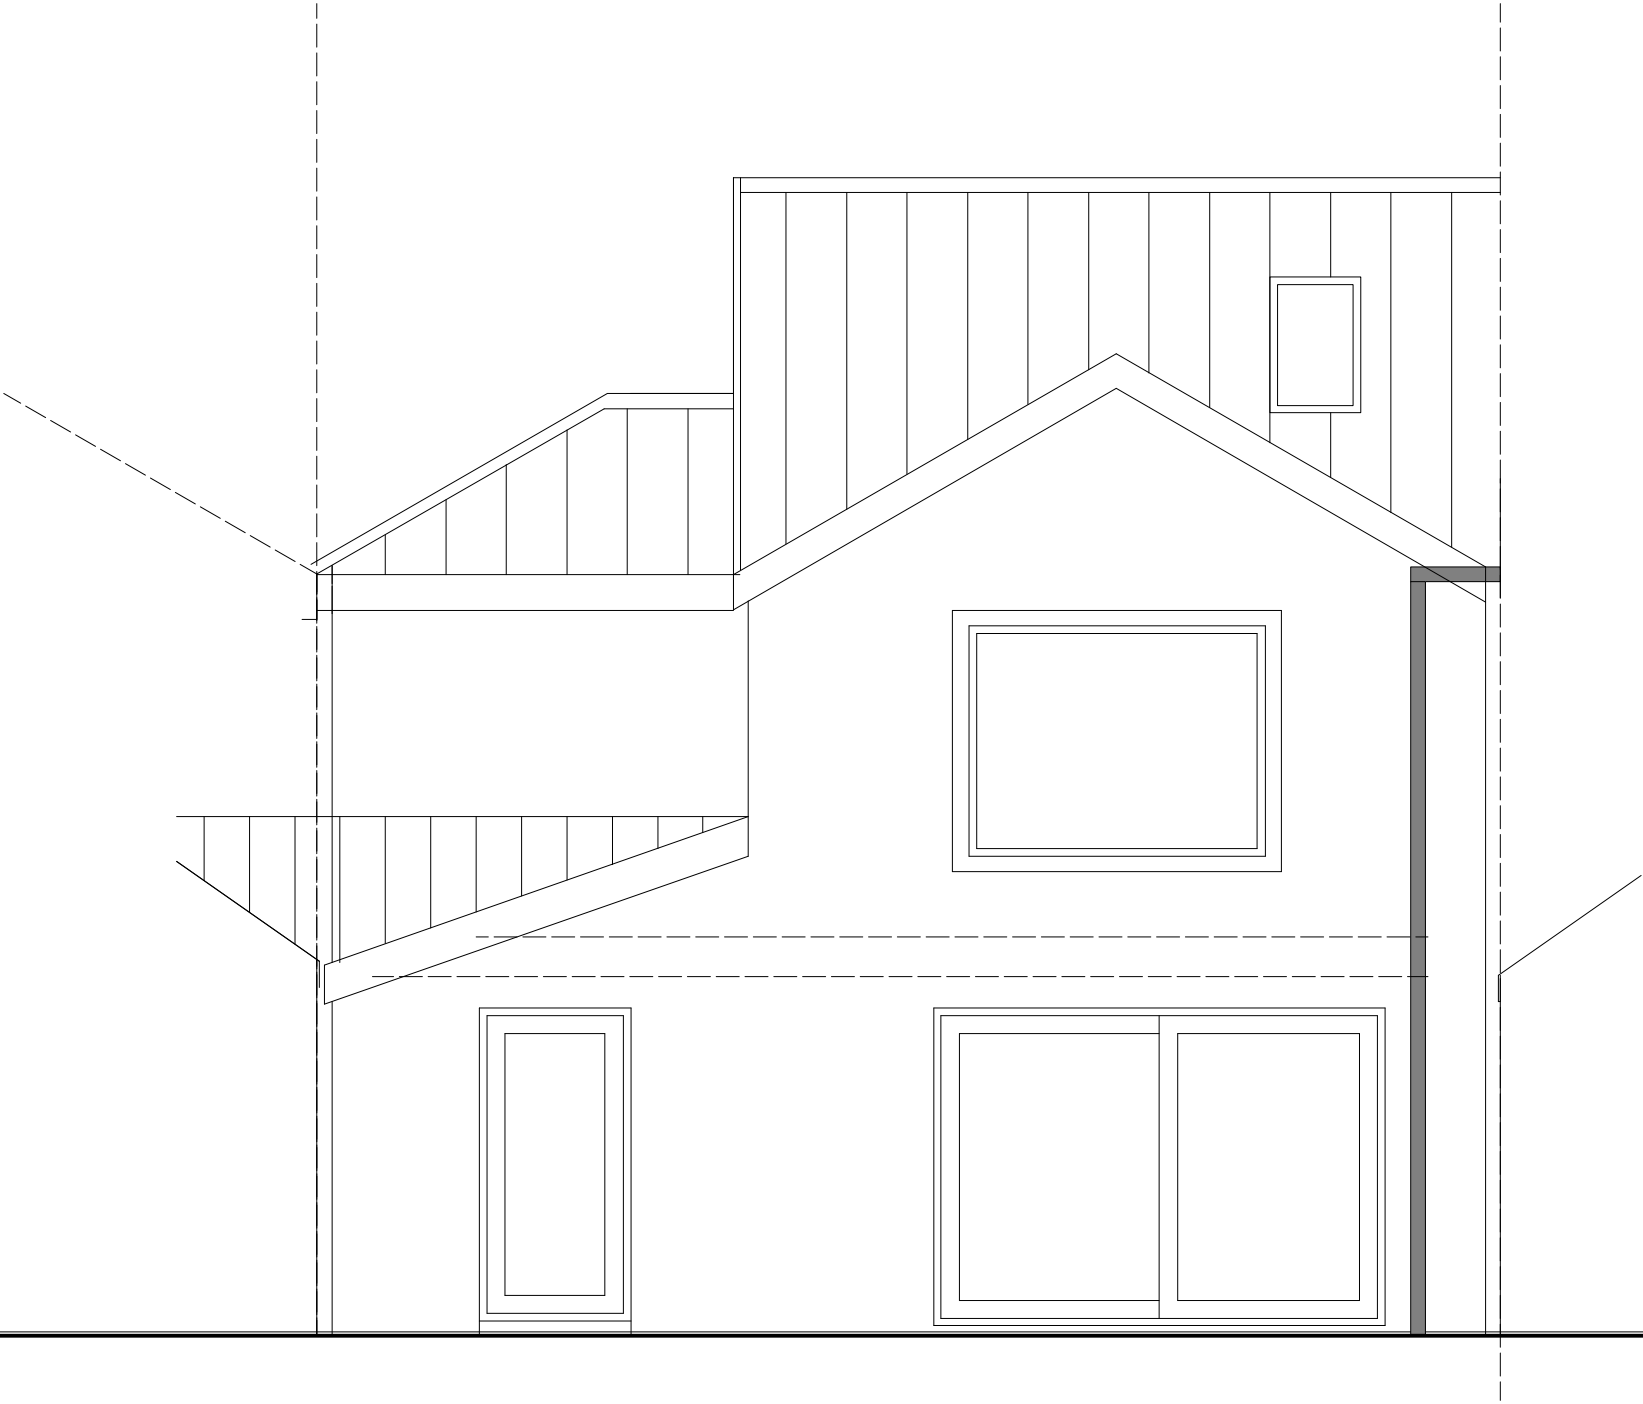

PROPOSED REAR ELEVATION

 George and Co.

32 Trevethick Gardens
Merthyr Tydfil
CF47 0RP

763.003		Proposed Elevation	
sketch	1:50@A3	May 21	CG
1st Floor Woodfired Studios 62 High St Merthyr Tydfil CF37 8DE 07830328652 hello@georgeandco.studio www.georgeandco.studio			
DO NOT SCALE THIS DRAWING		©George and Co.	




PROPOSED FRONT ELEVATION


 George and Co.

32 Trevethick Gardens
Merthyr Tydfil
CF47 0RP

763.004		Proposed Elevation	
sketch	1:50@A3	May 21	CG
1st Floor Woodfired Studios 62 High St Merthyr Tydfil CF37 8DE 07830328652 hello@georgeandco.studio www.georgeandco.studio			
DO NOT SCALE THIS DRAWING		©George and Co.	

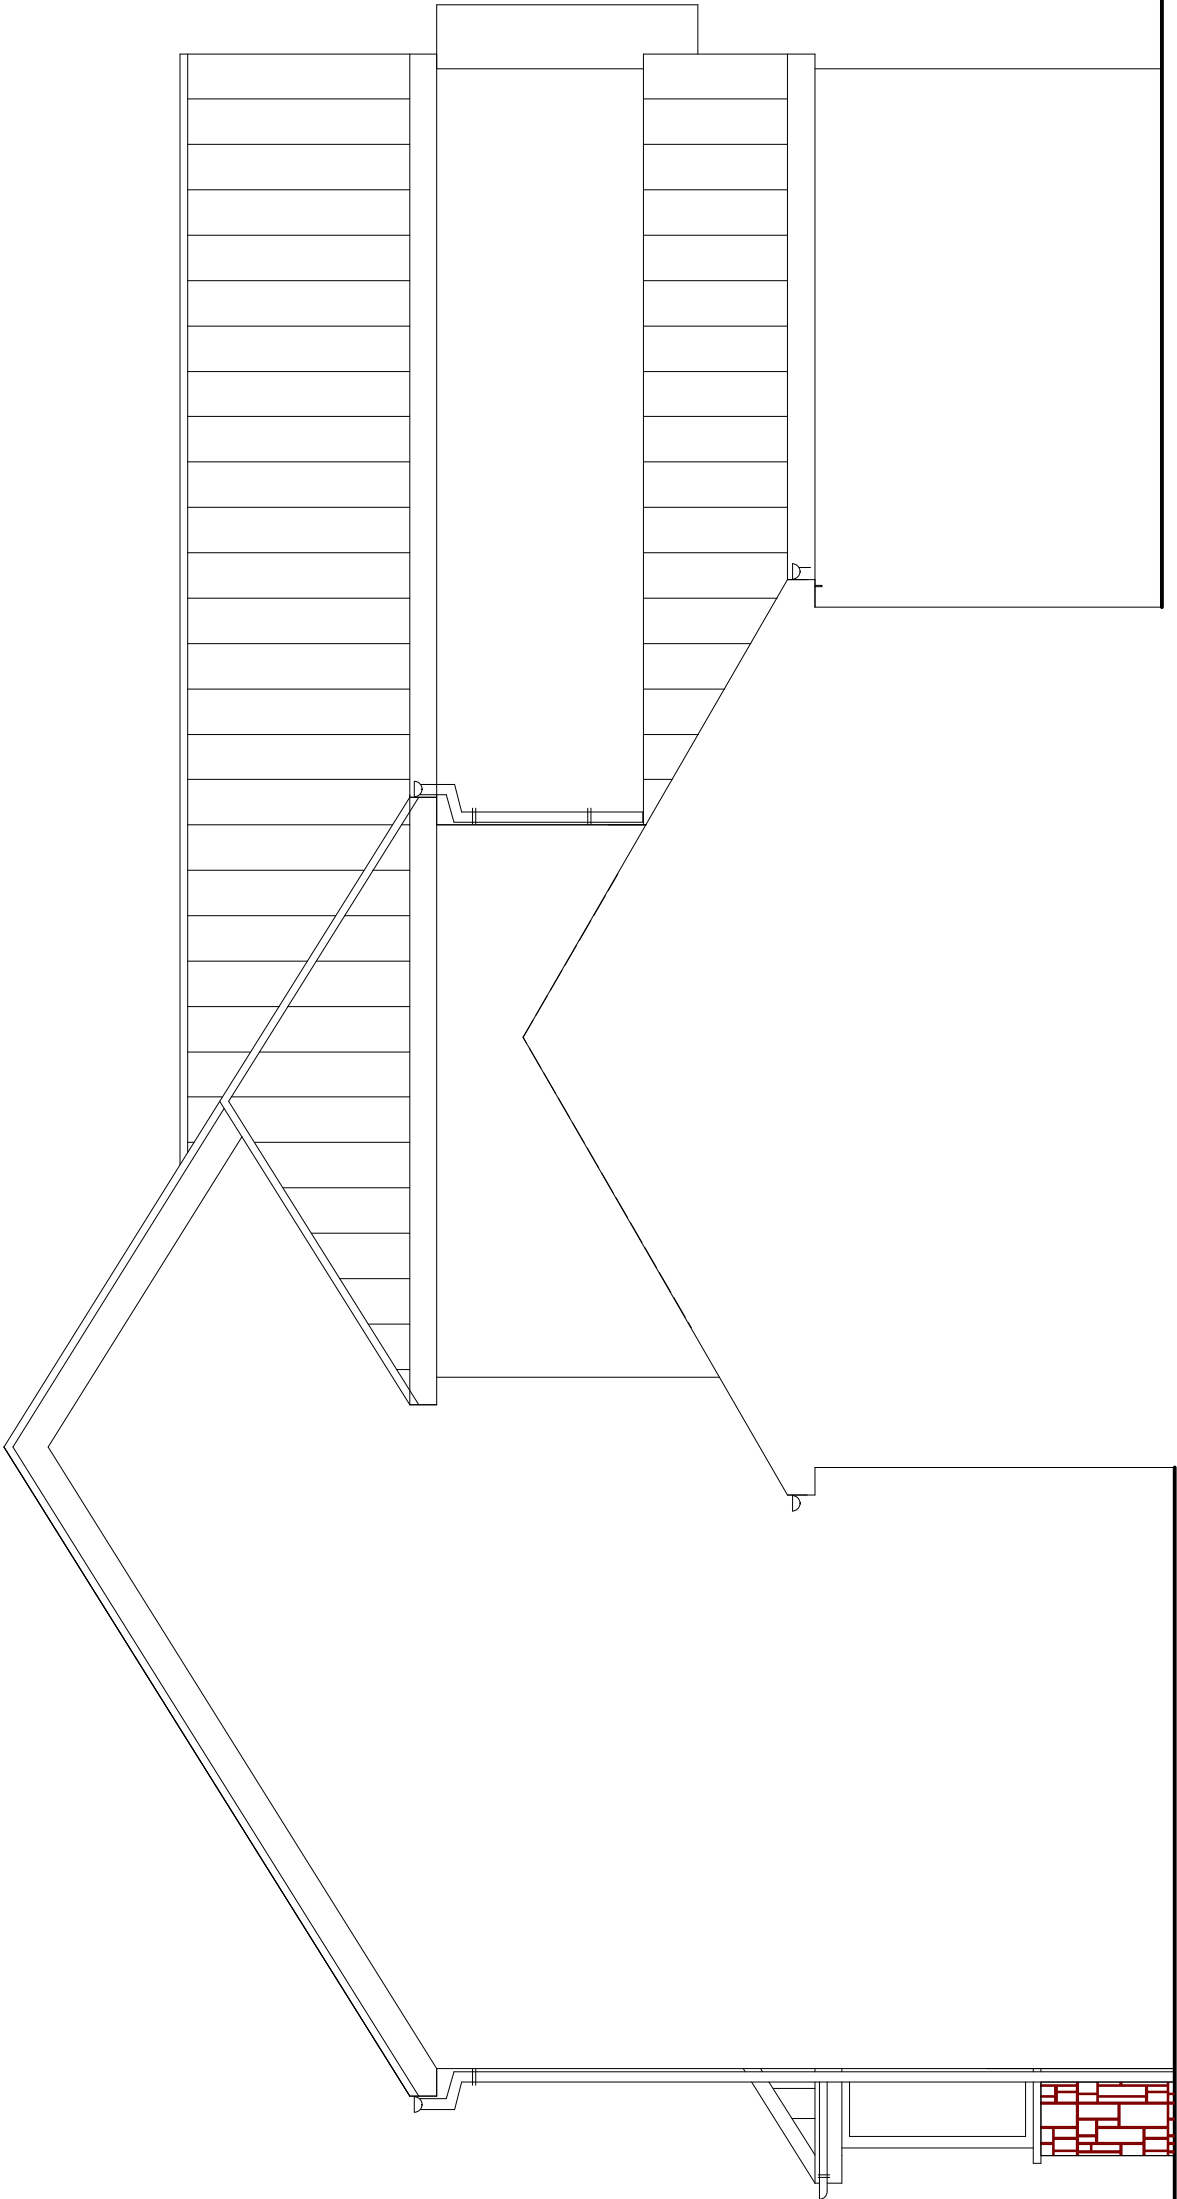

PROPOSED SIDE ELEVATION

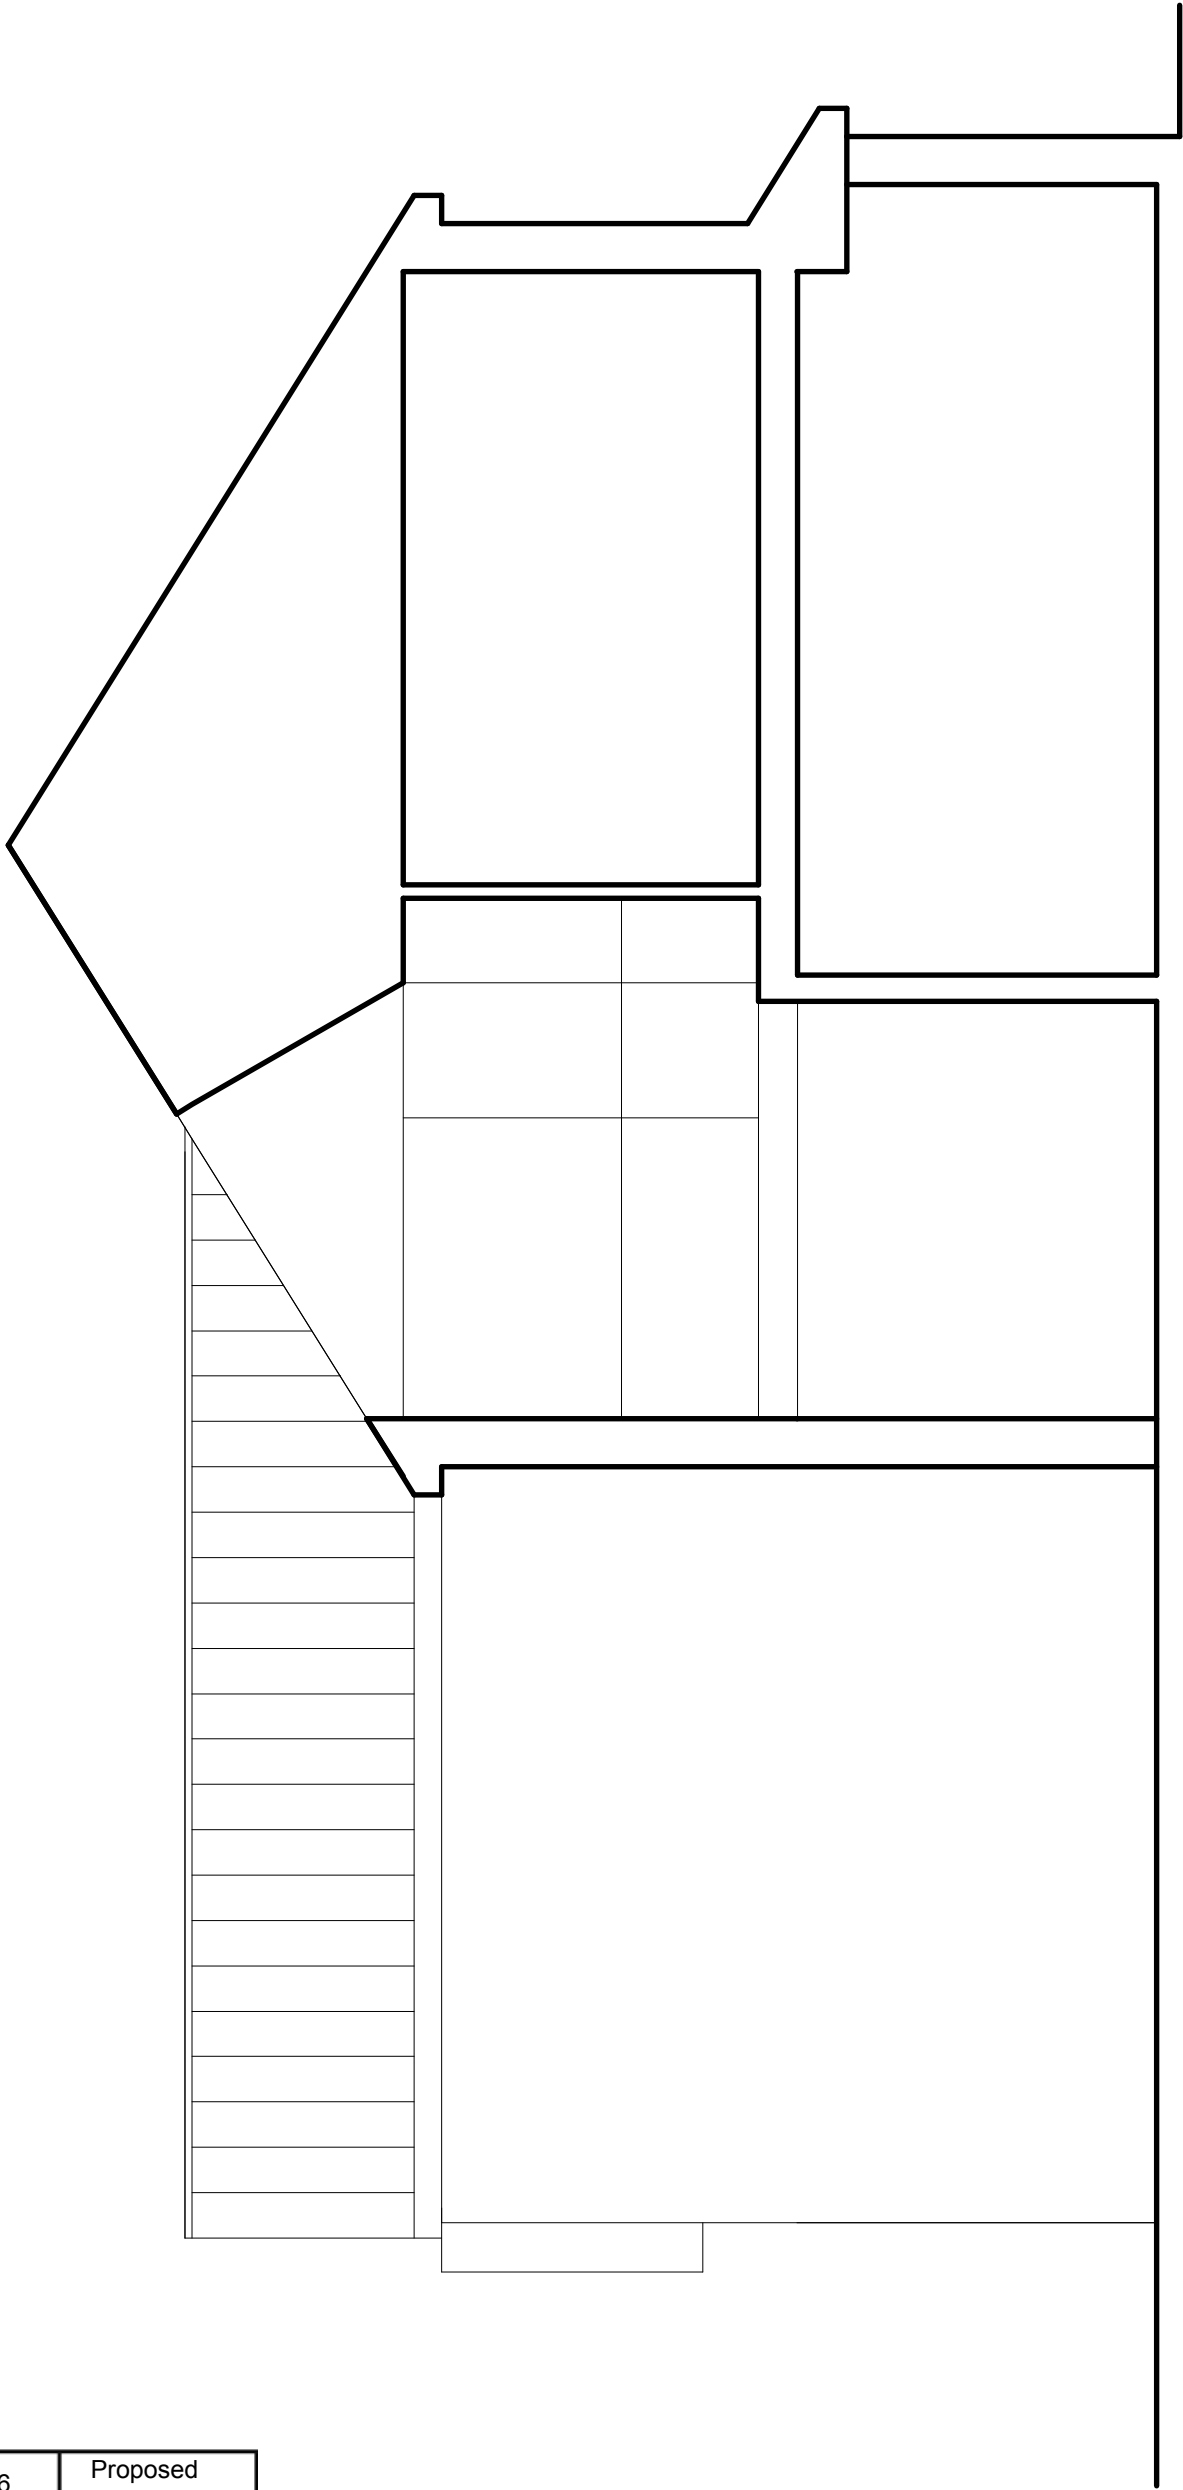

SIDE ELEVATION
AND SECTION A-A

 George and Co.

32 Trevethick Gardens
Merthyr Tydfil
CF47 0RP


763.006		Proposed Elevation	
sketch	1:50@A3	May 21	CG
1st Floor Woodfired Studios 62 High St Merthyr Tydfil CF37 8DE 07830328652 hello@georgeandco.studio www.georgeandco.studio			
DO NOT SCALE THIS DRAWING		©George and Co.	




EXAMPLE OF OTHER
EXTENSIONS BUILT OVER
GARAGE



EXAMPLE OF OTHER
EXTENSIONS BUILT OVER
GARAGE

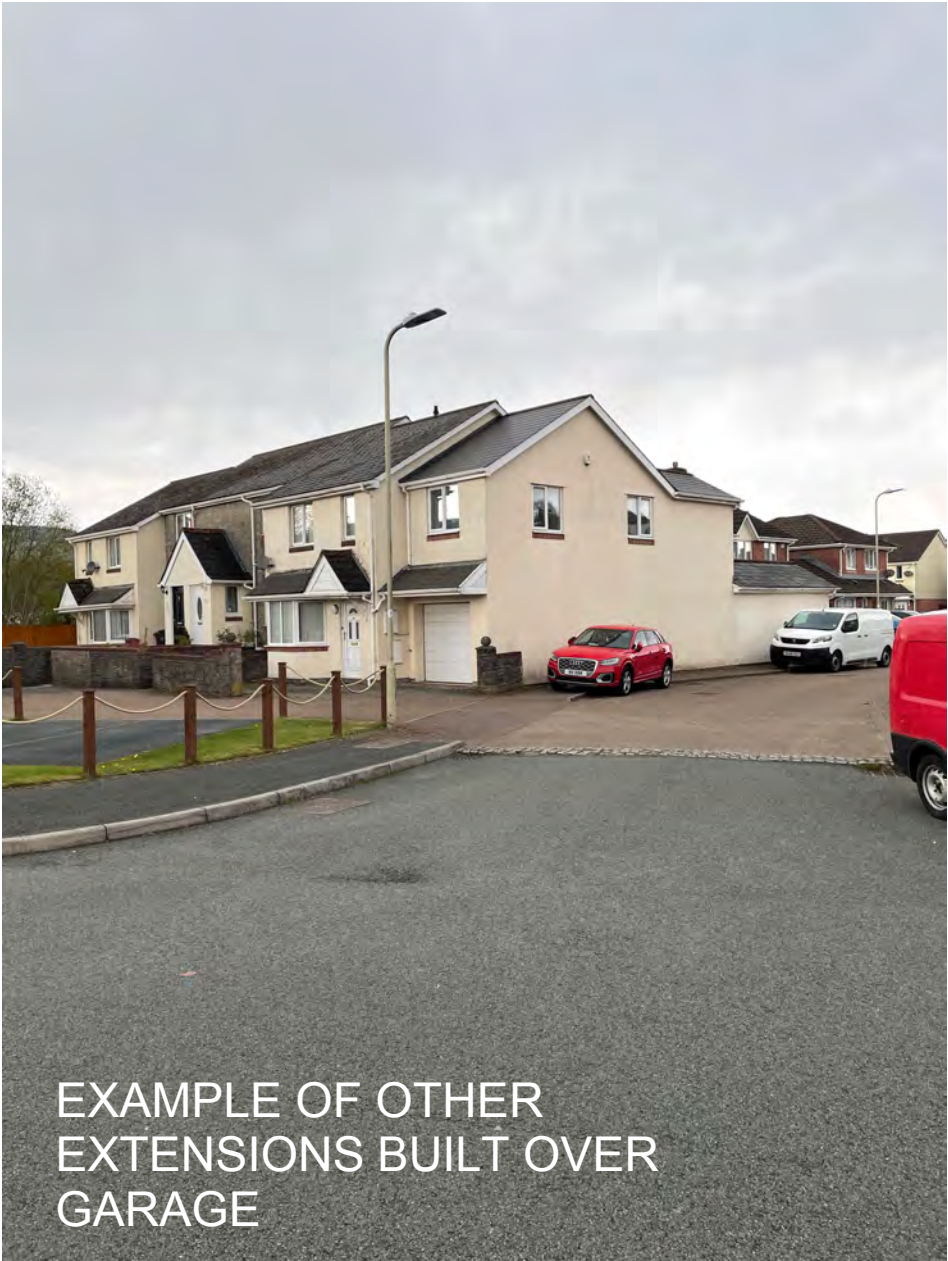

EXAMPLE OF OTHER
EXTENSIONS BUILT OVER
GARAGE

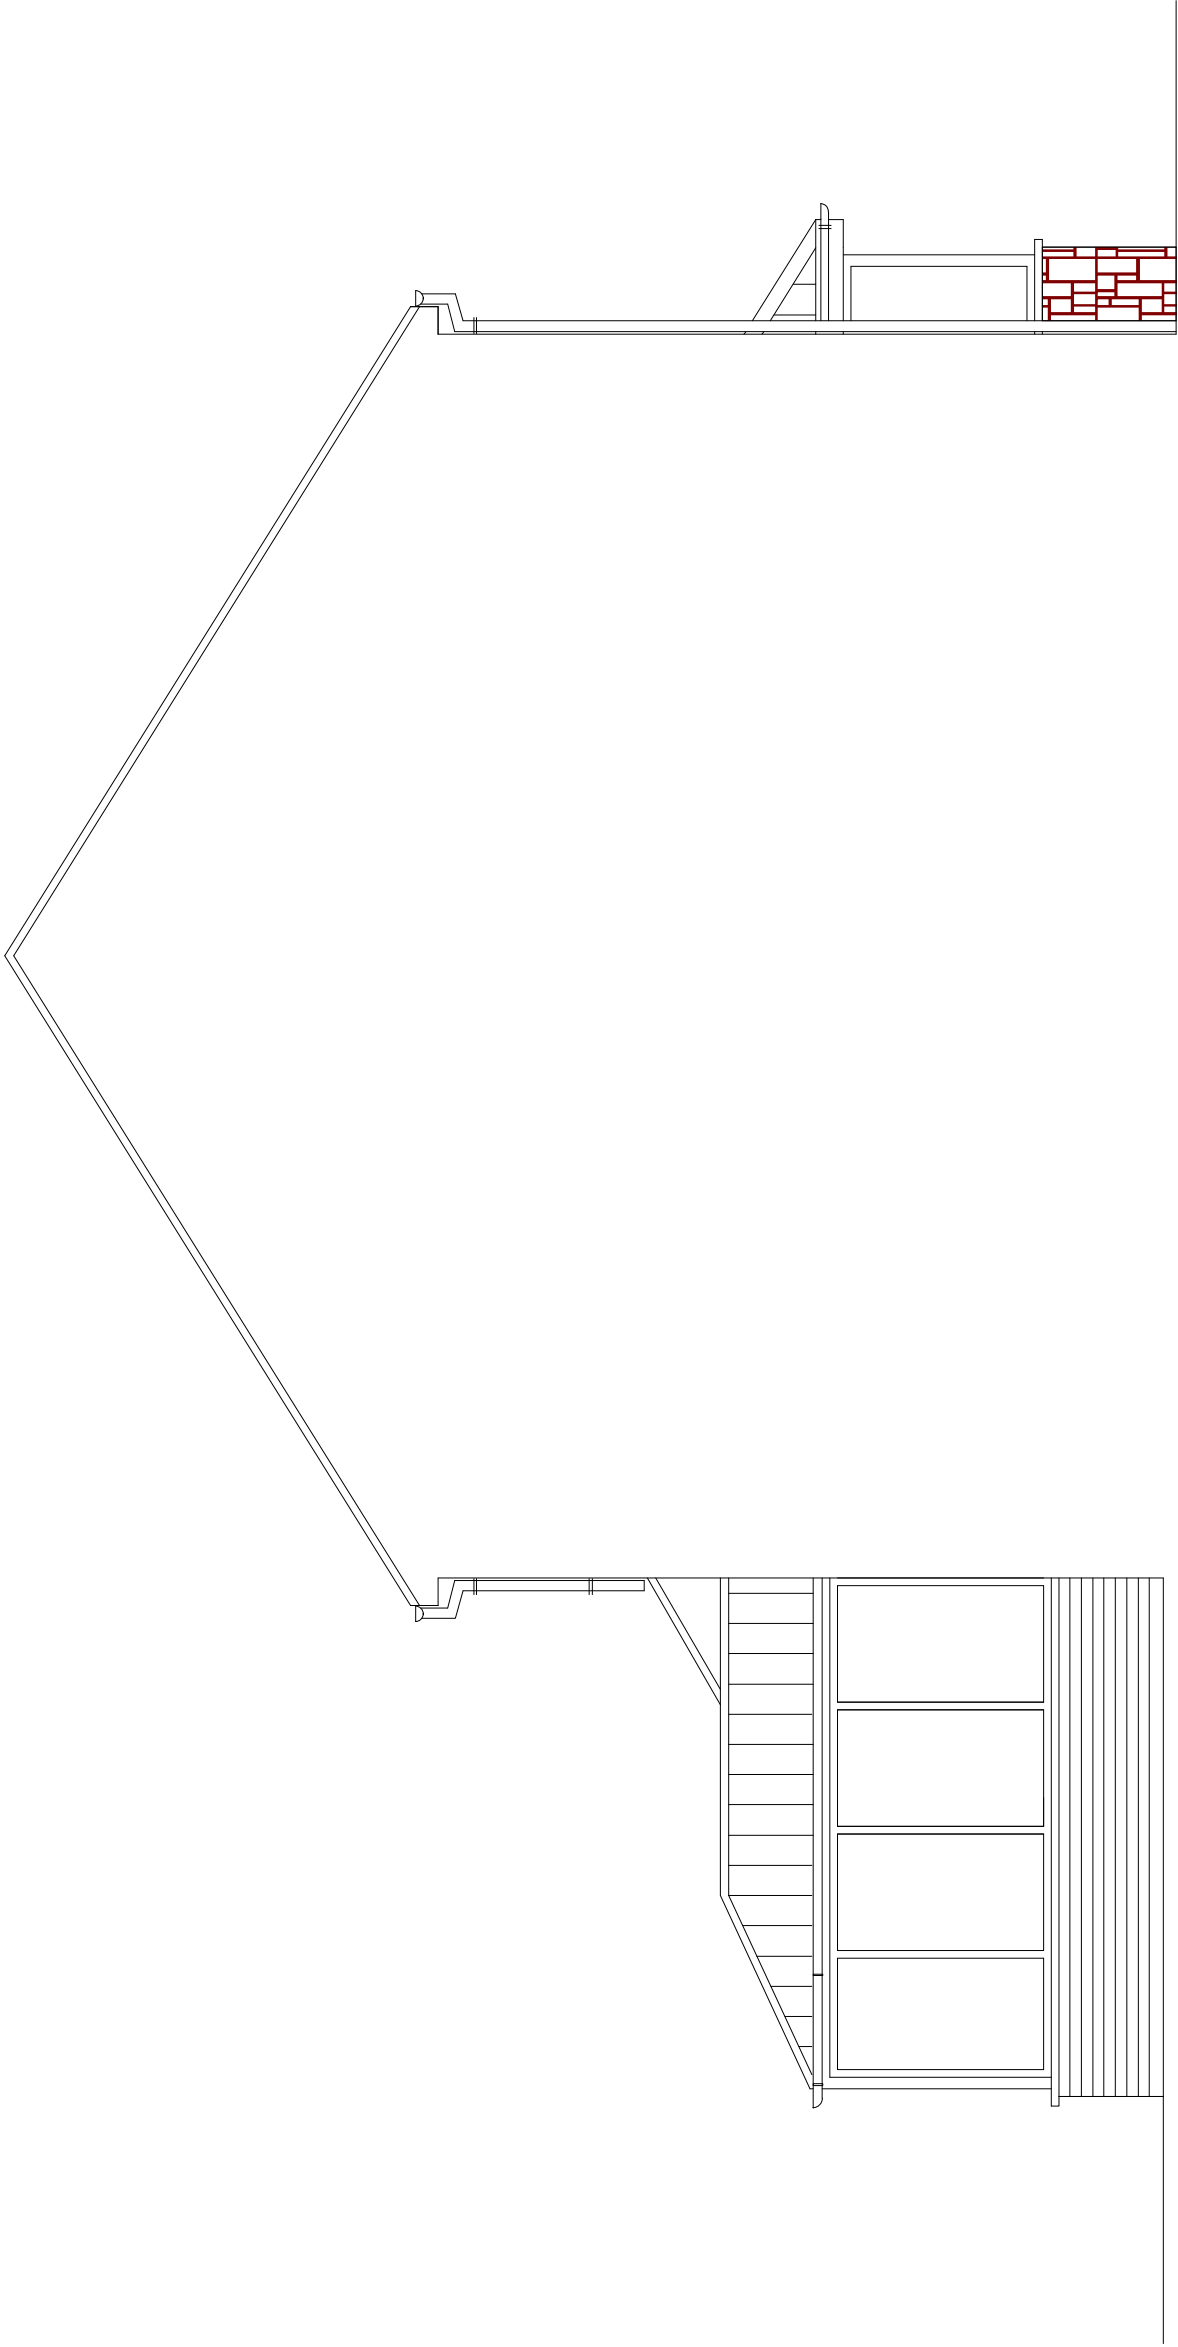

EXISTING SIDE ELEVATION

 George and Co.

32 Trevethick Gardens
Merthyr Tydfil
CF47 0RP

763.015		Existing Elevation	
sketch	1:50@A3	May 21	CG
1st Floor Woodfired Studios 62 High St Merthyr Tydfil CF37 8DE 07830328652 hello@georgeandco.studio www.georgeandco.studio			
DO NOT SCALE THIS DRAWING		©George and Co.	