



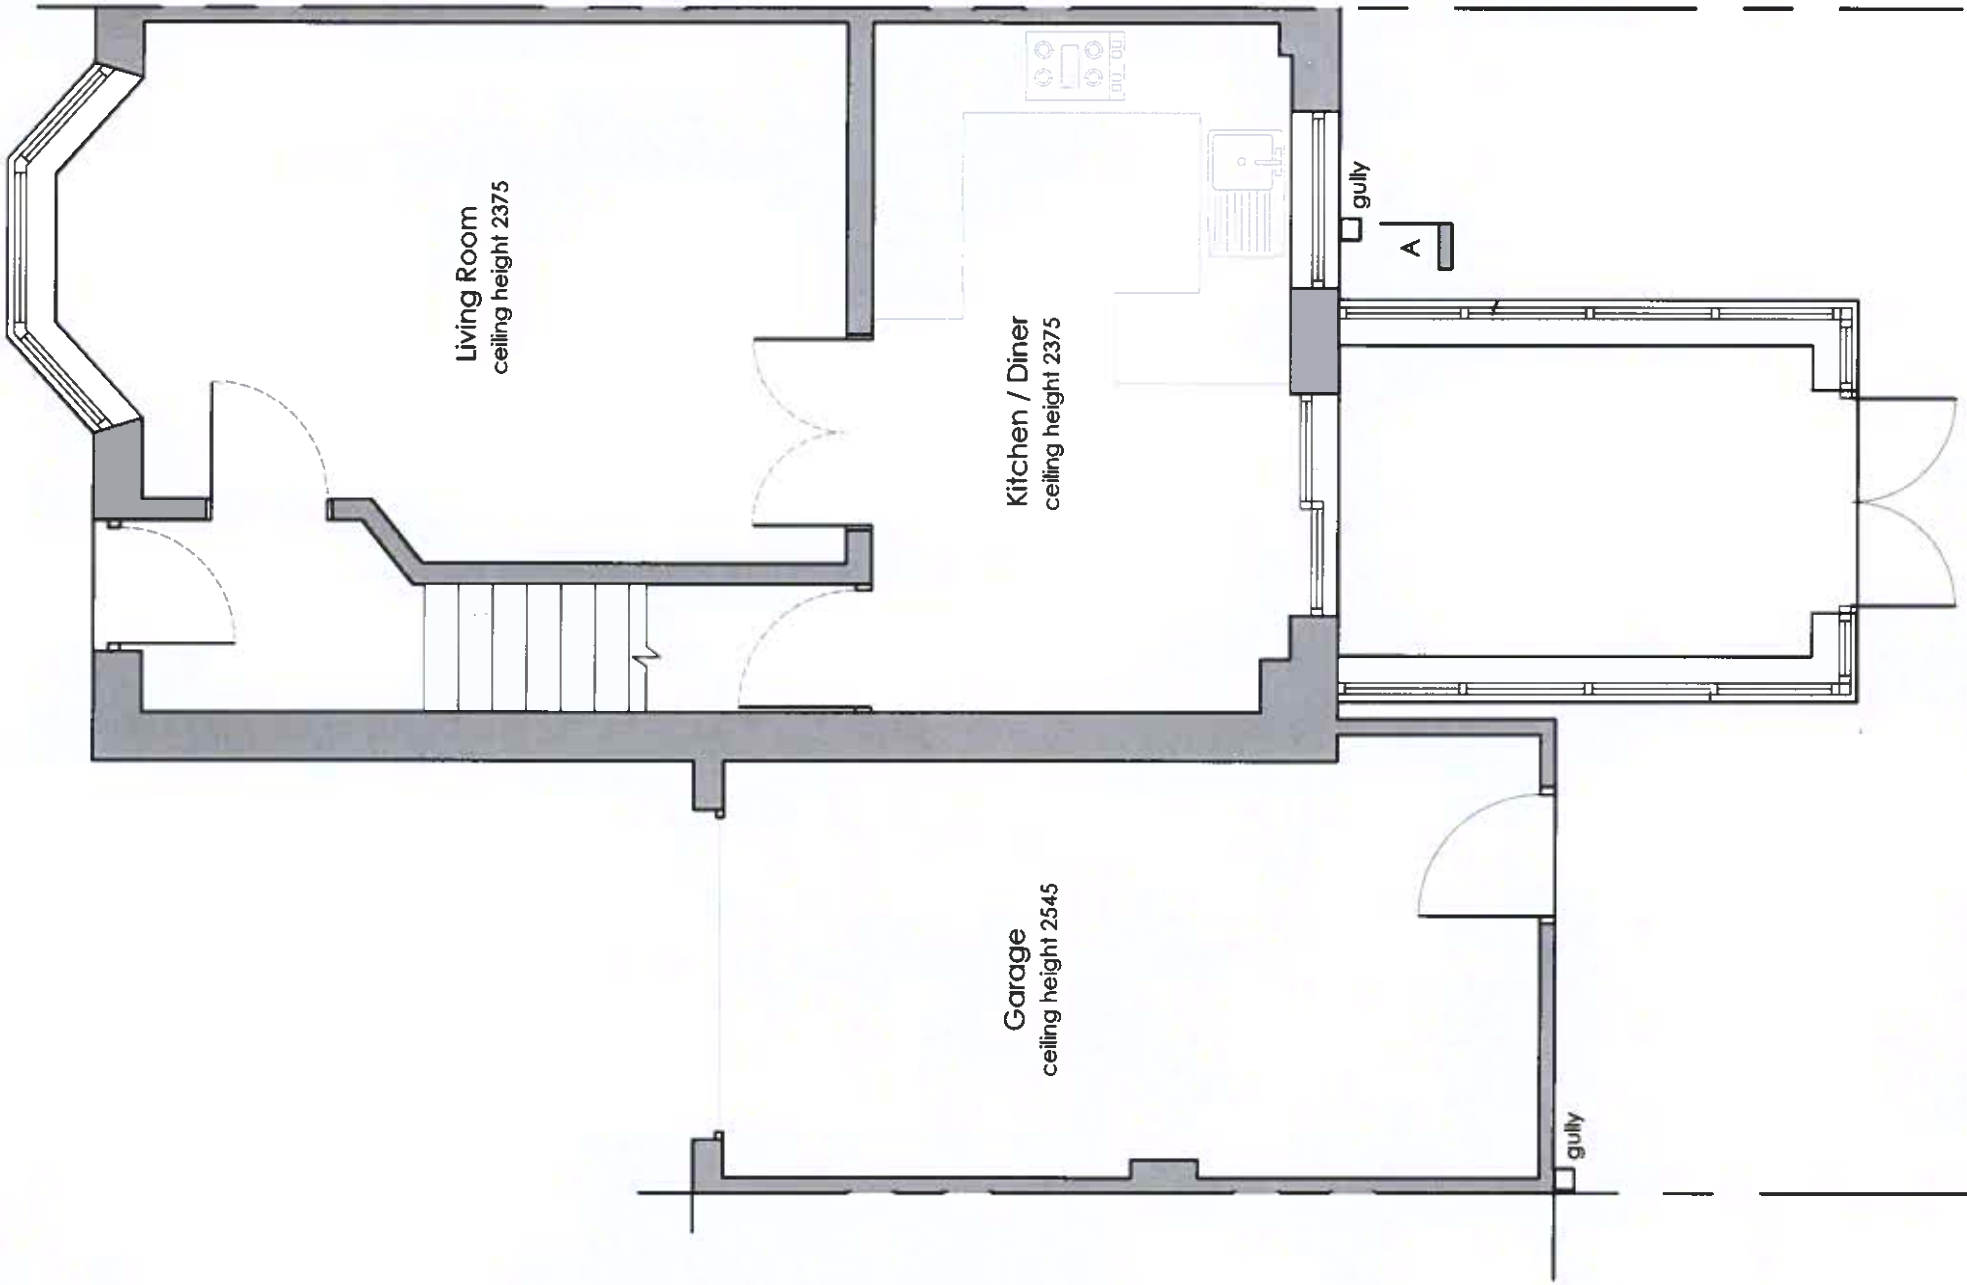

EXISTING GROUND FLOOR LAYOUT

(1:50)

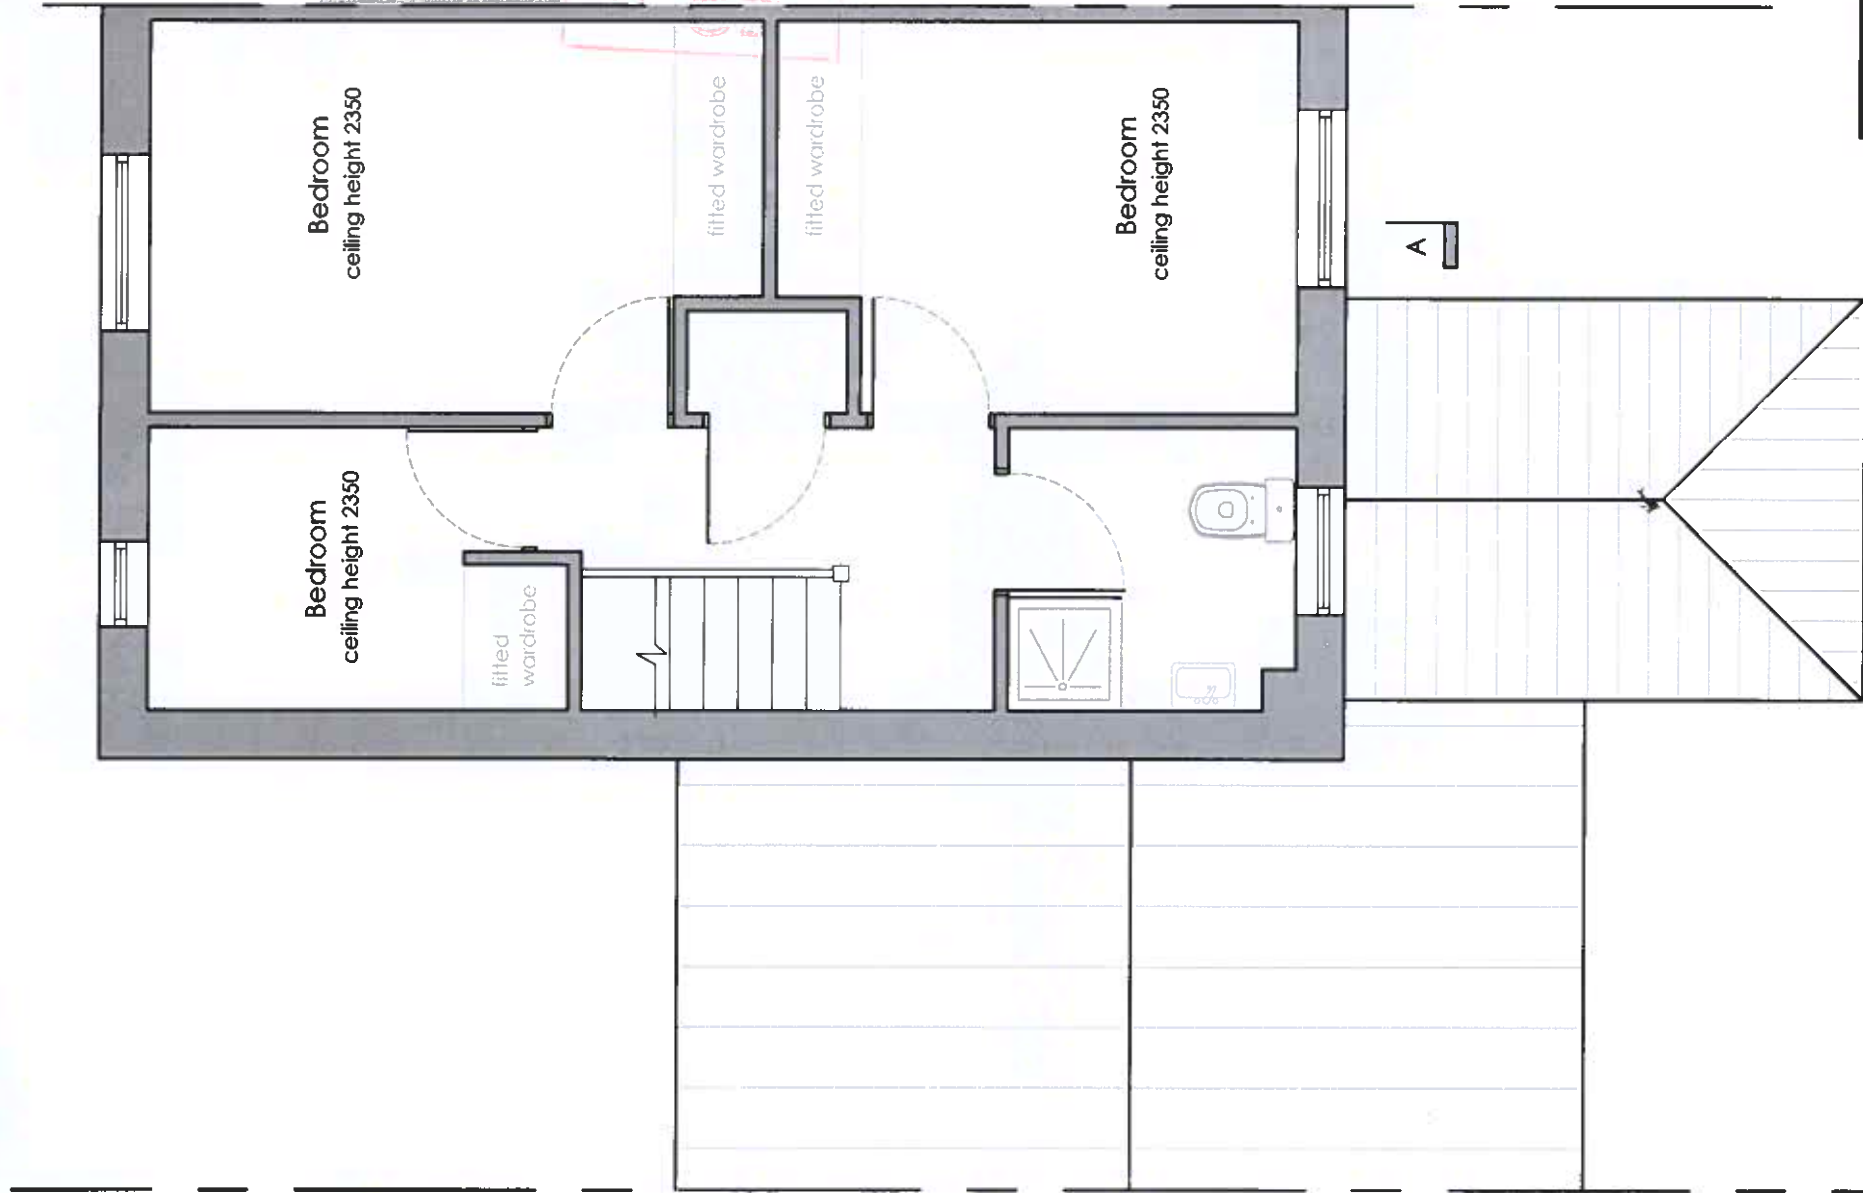

EXISTING FIRST FLOOR LAYOUT

(1:50)

210193
210193

141050
PLANNING DEPARTMENT

27 MAY 2021

RECEIVED

DEFINITE TYDFIL
COUNTY BOROUGH
COUNCIL
(OFFICE COPY)
THIS DOCUMENT NOT
FOR RELEASE

32 Trevithick Gardens,
Merthyr Tydfil CF47 0RP

Sheet 4 of 4