

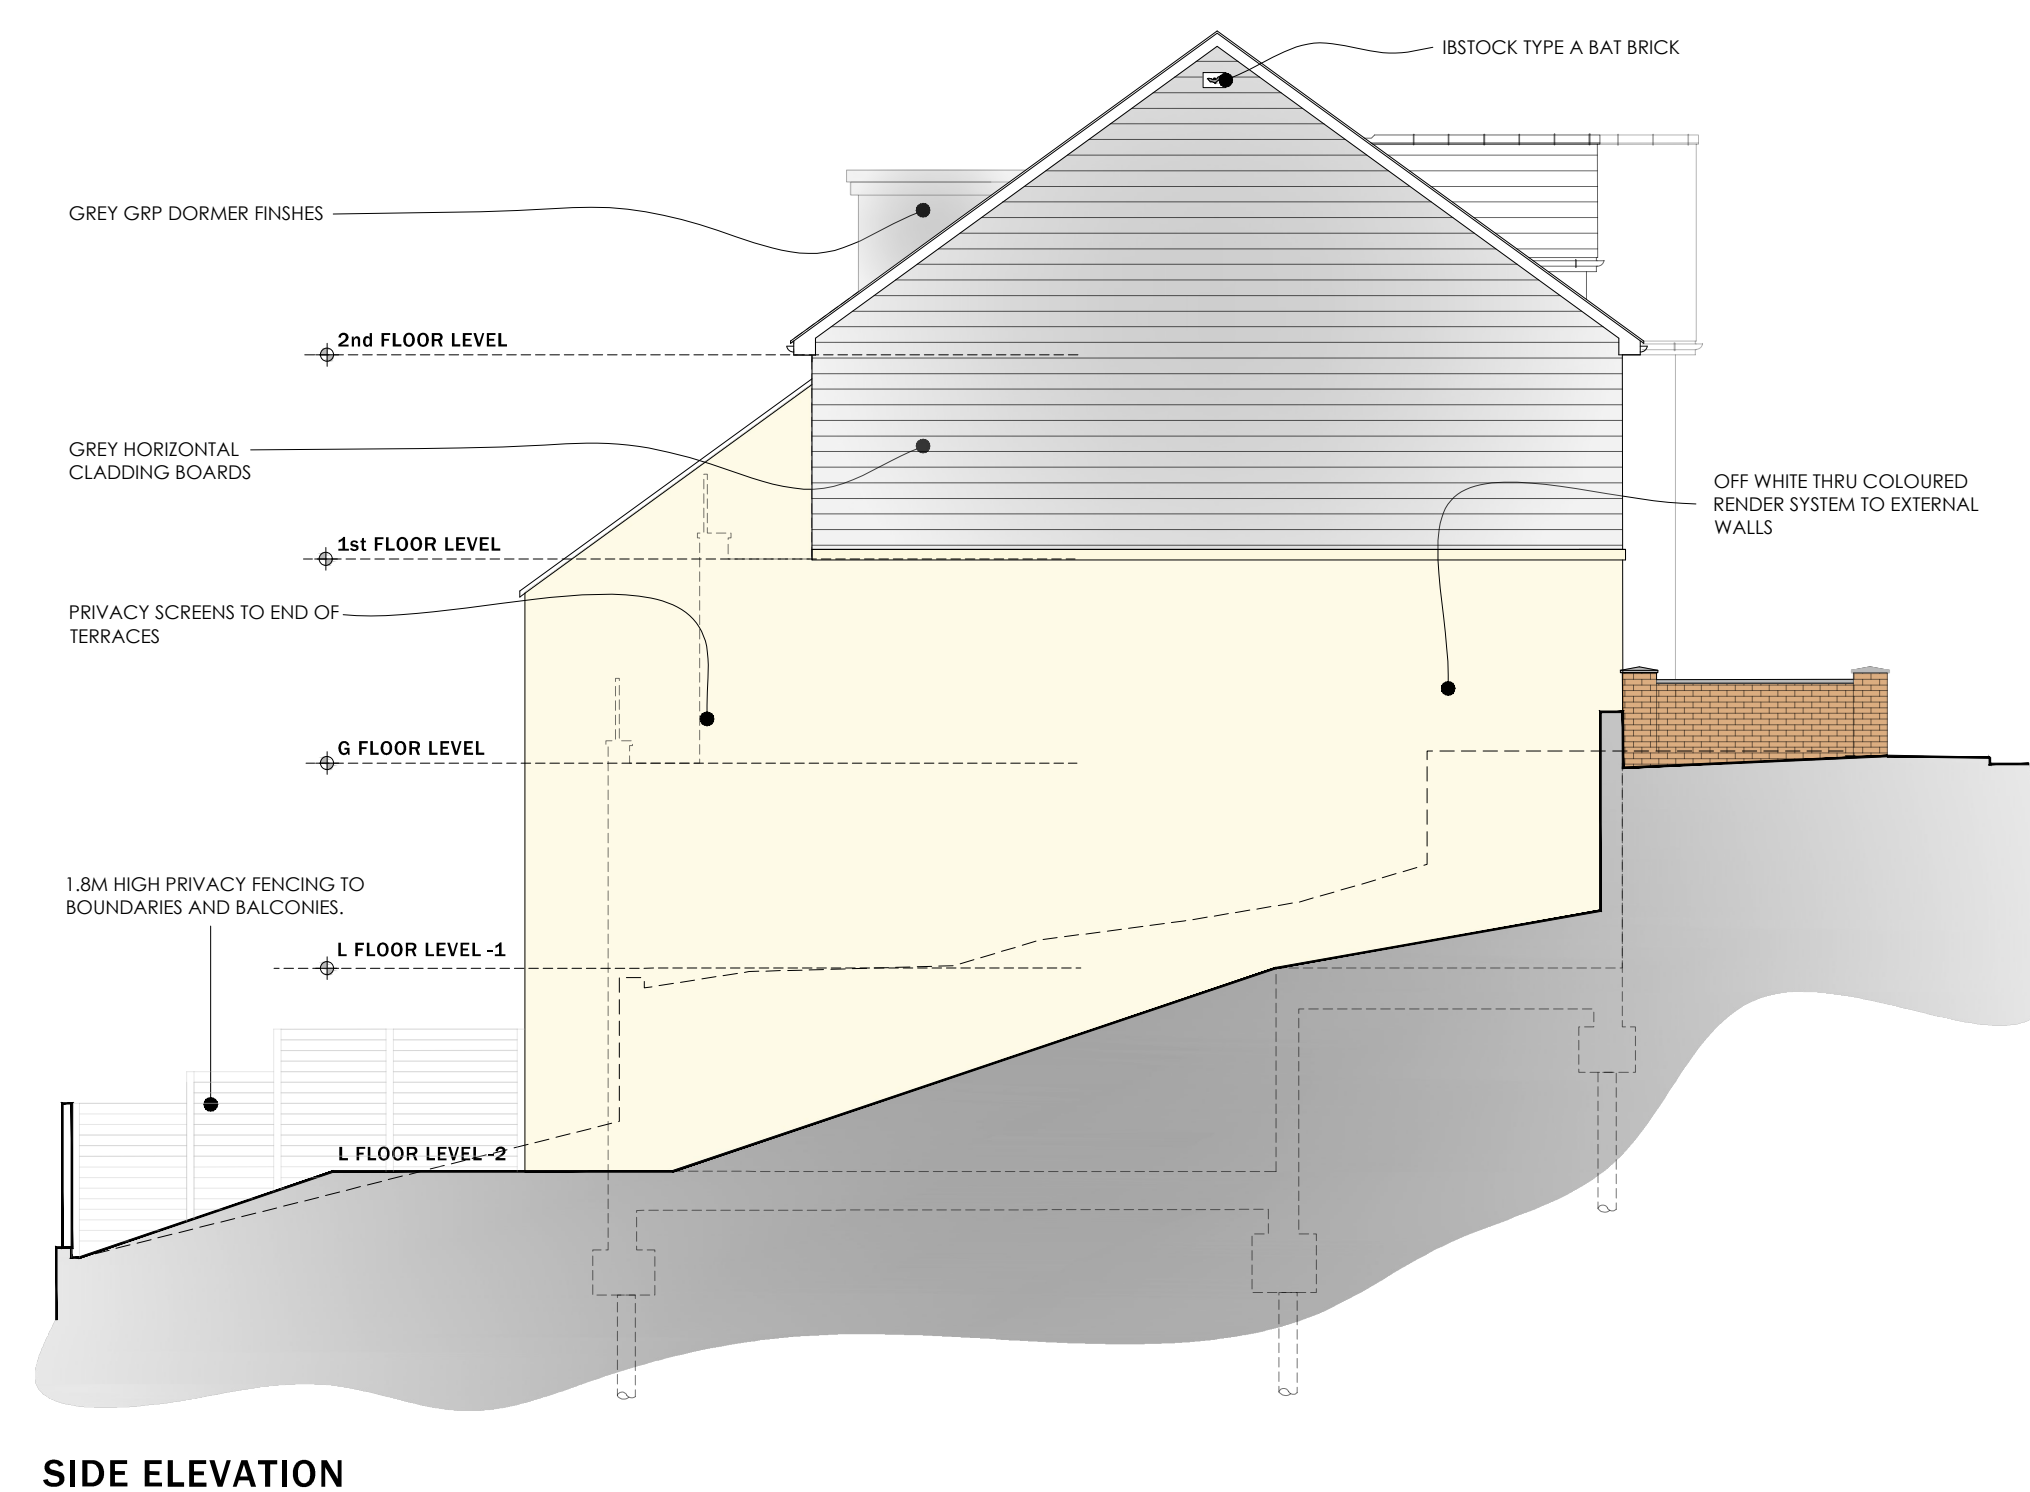


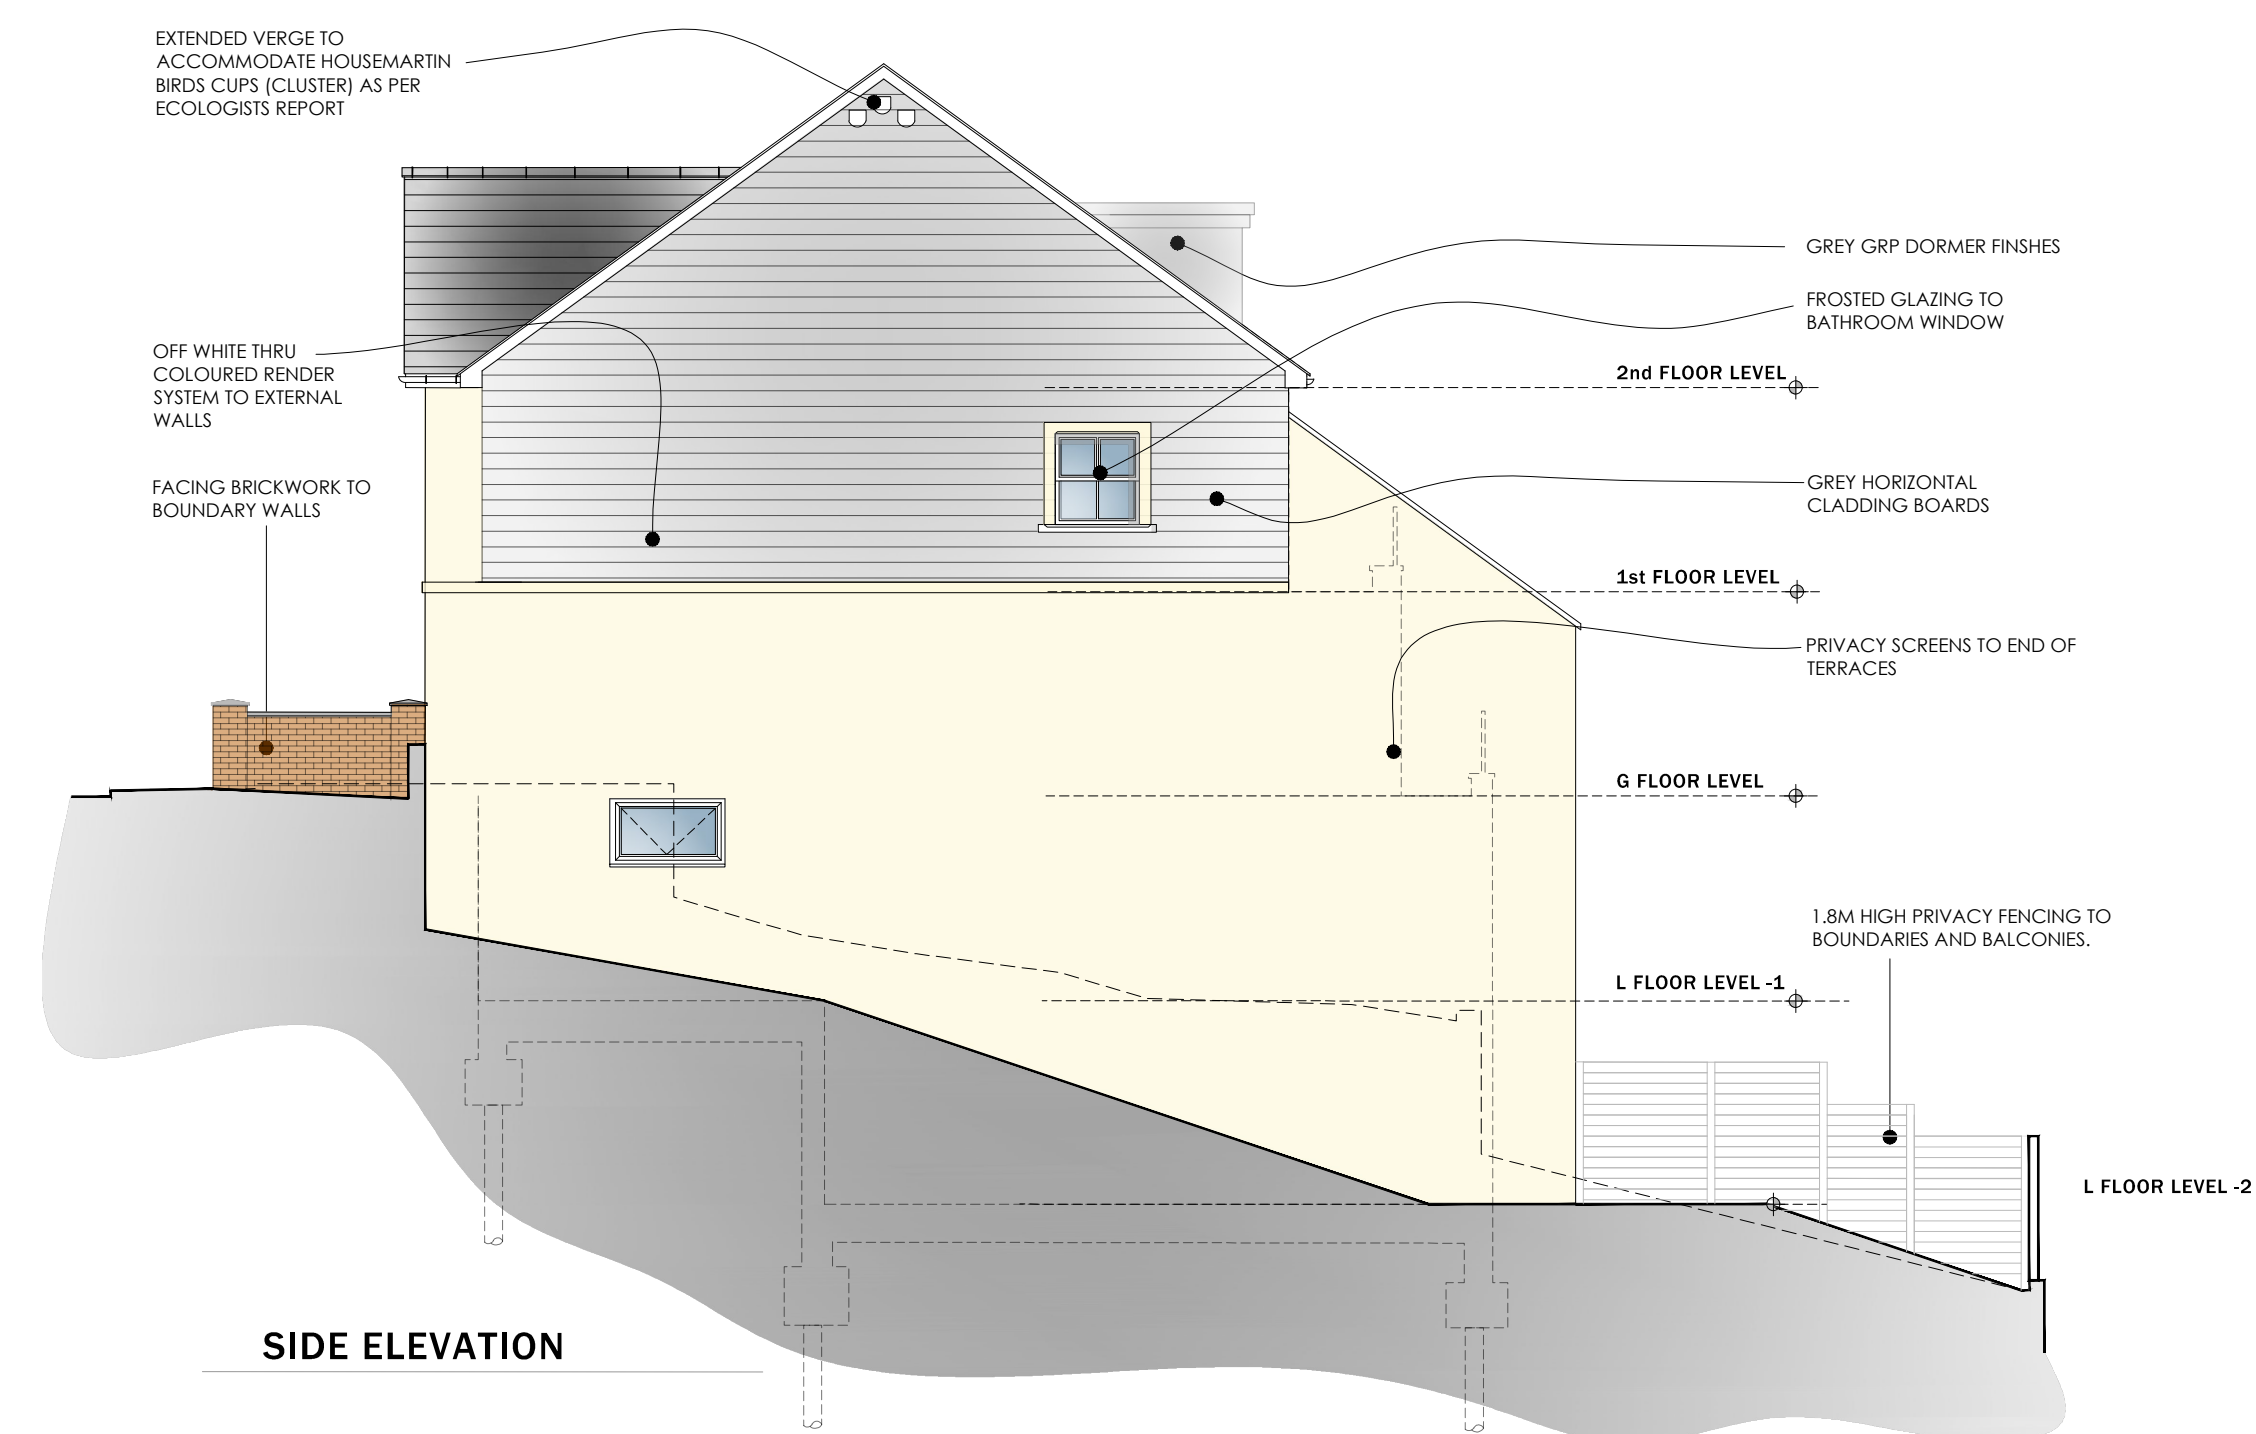

PROPOSED ELEVATIONS

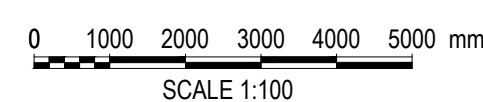

Client	Drawing No	Scale	Revision
Mr J Reynolds	LT2004.04.1001	1:100 @ A1	G
Job Title	Drawing Title	Date	Checked
265 Courtland Street	Proposed Elevations	FEB 21	KWL