

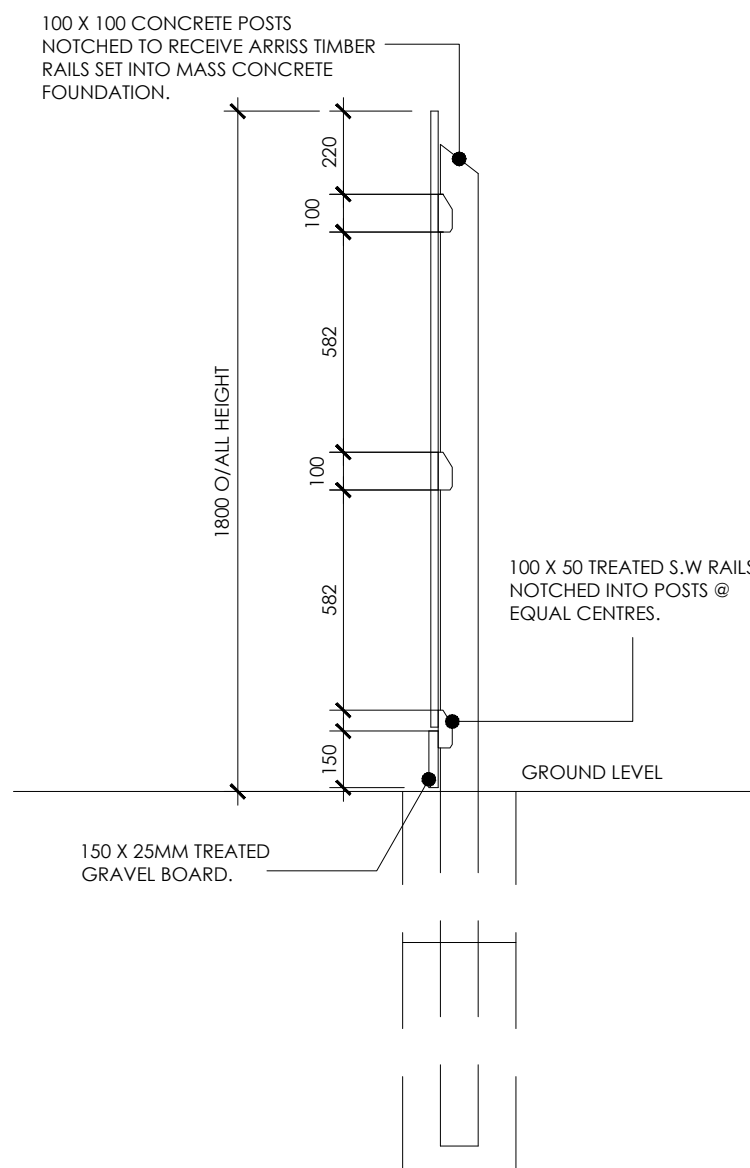


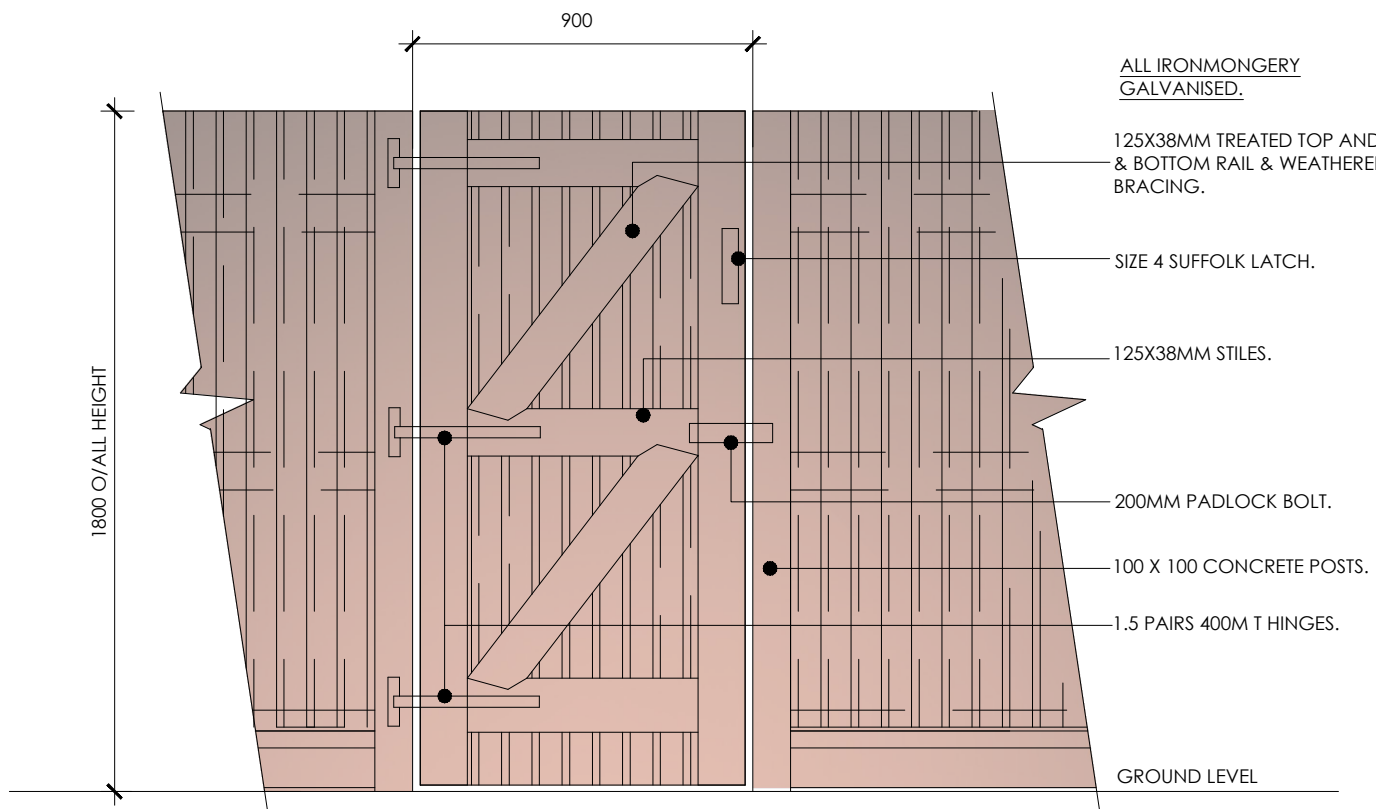


CLOSE BOARDED TIMBER FENCE _ 1800MM HIGH

PLAN KEY REFERENCE

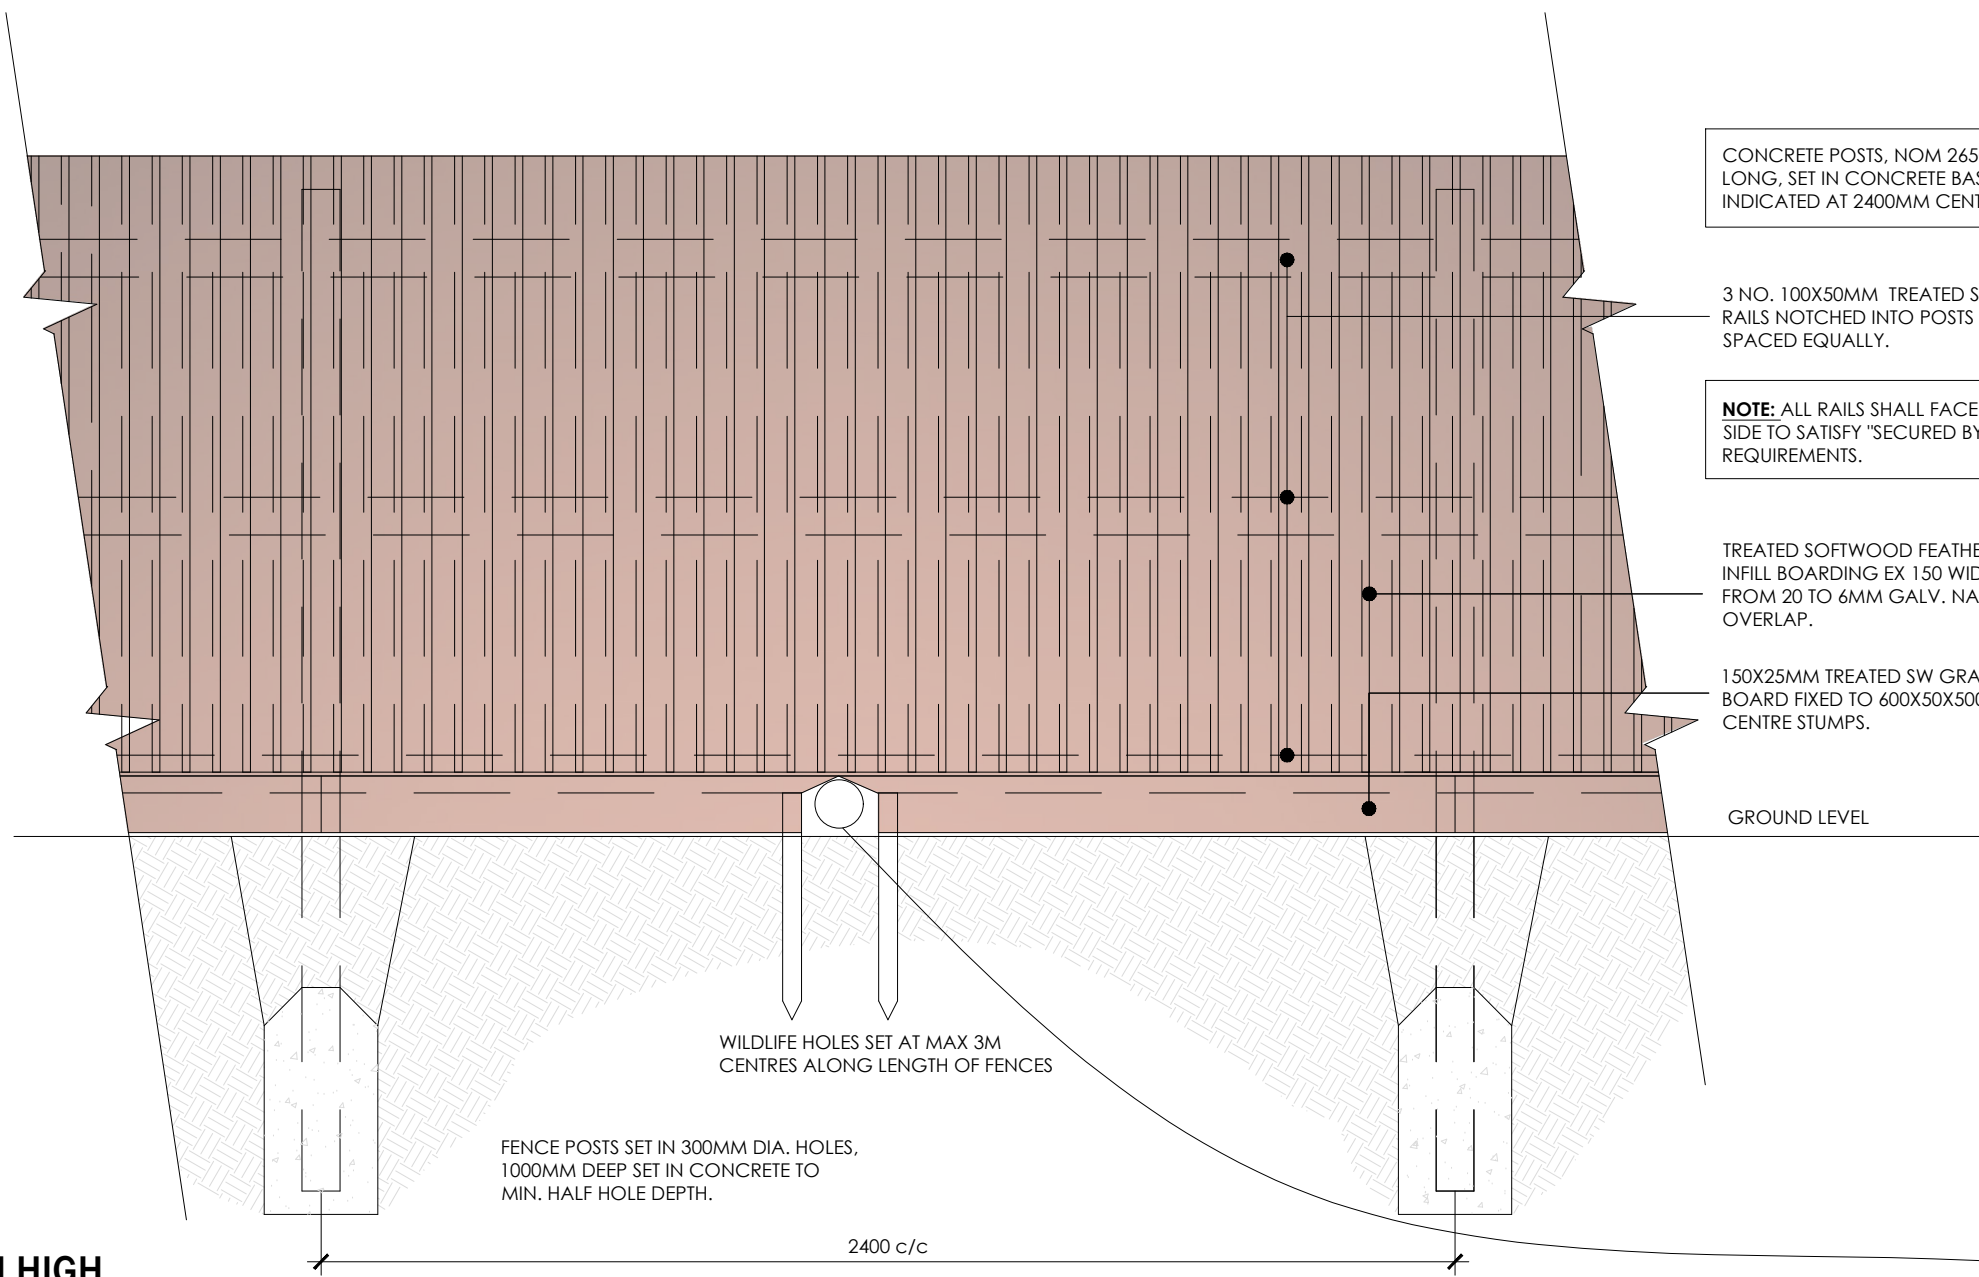



INSIDE ELEVATION
SINGLE GATE IN CLOSE BOARDED TIMBER FENCE

PLAN KEY REFERENCE


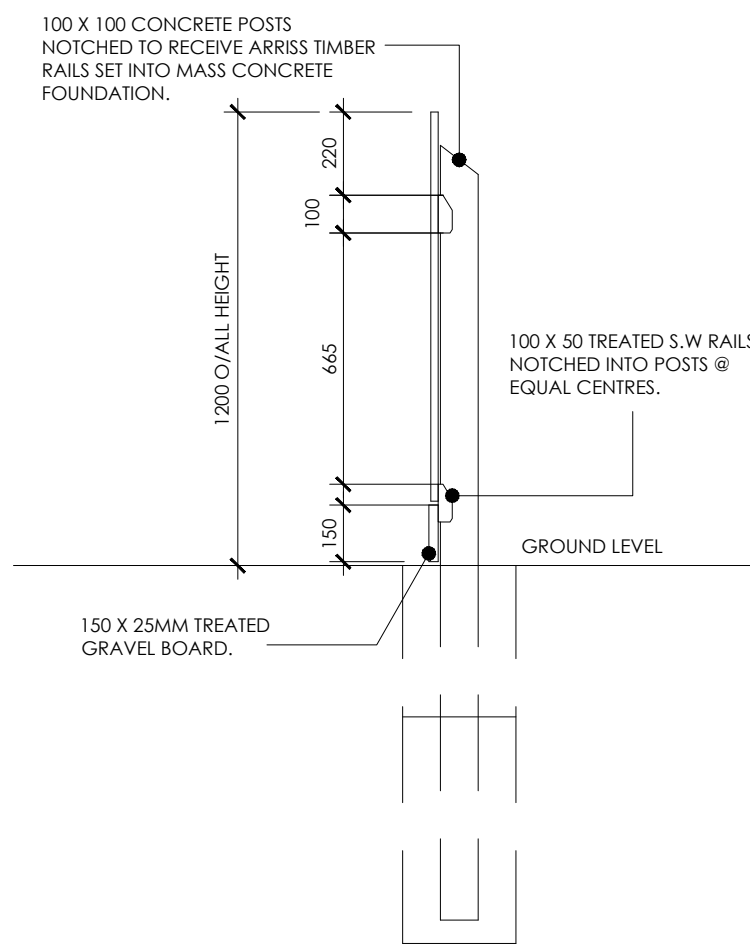


CLOSE BOARDED TIMBER FENCE _ 1800MM HIGH


PLAN KEY REFERENCE

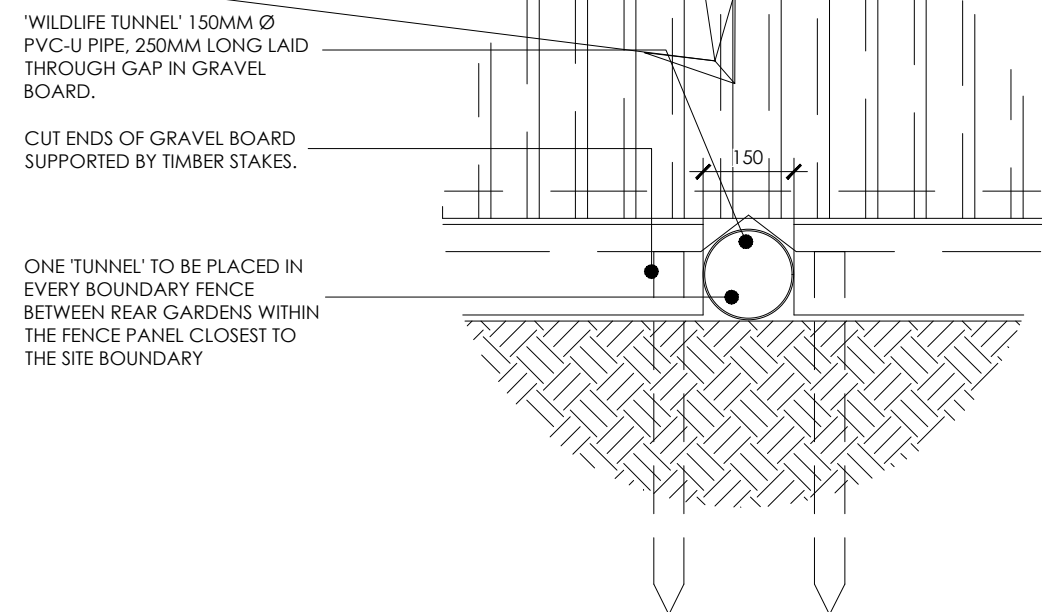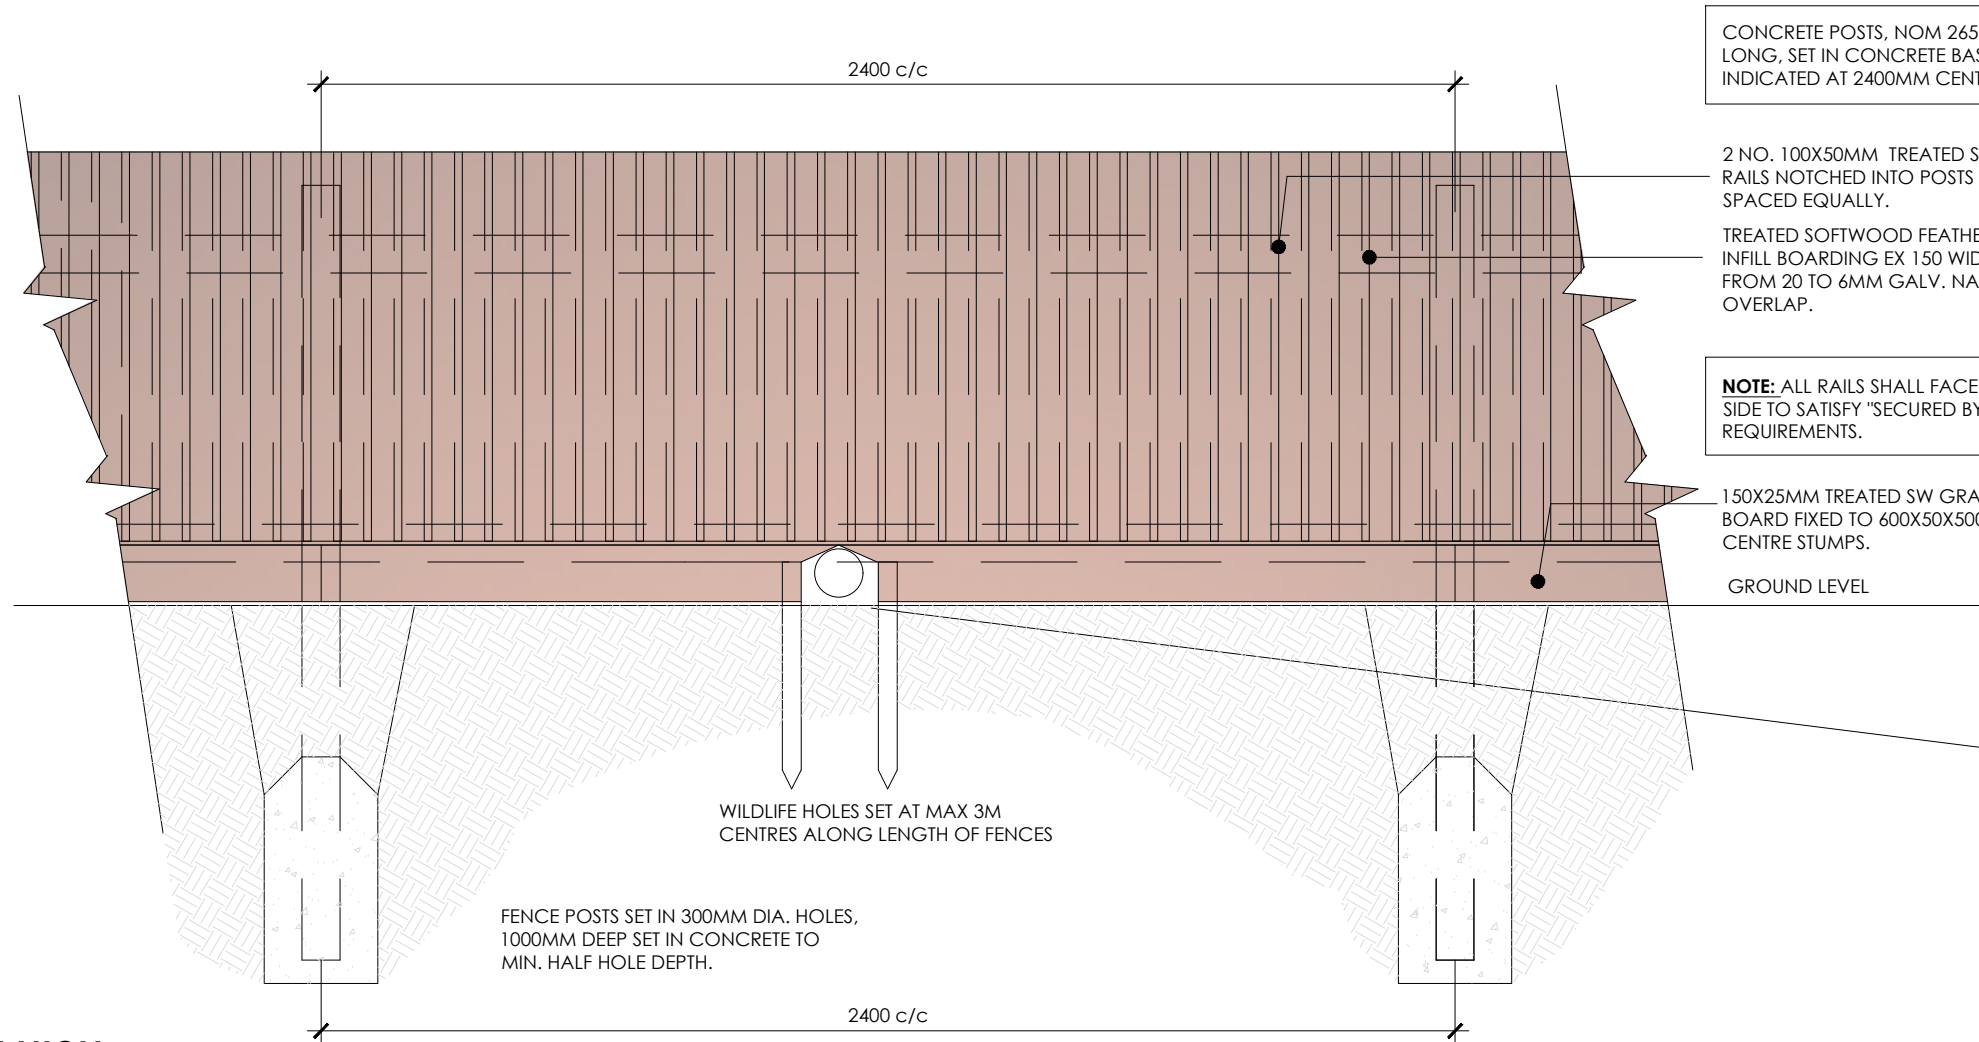

'WILDLIFE TUNNEL'

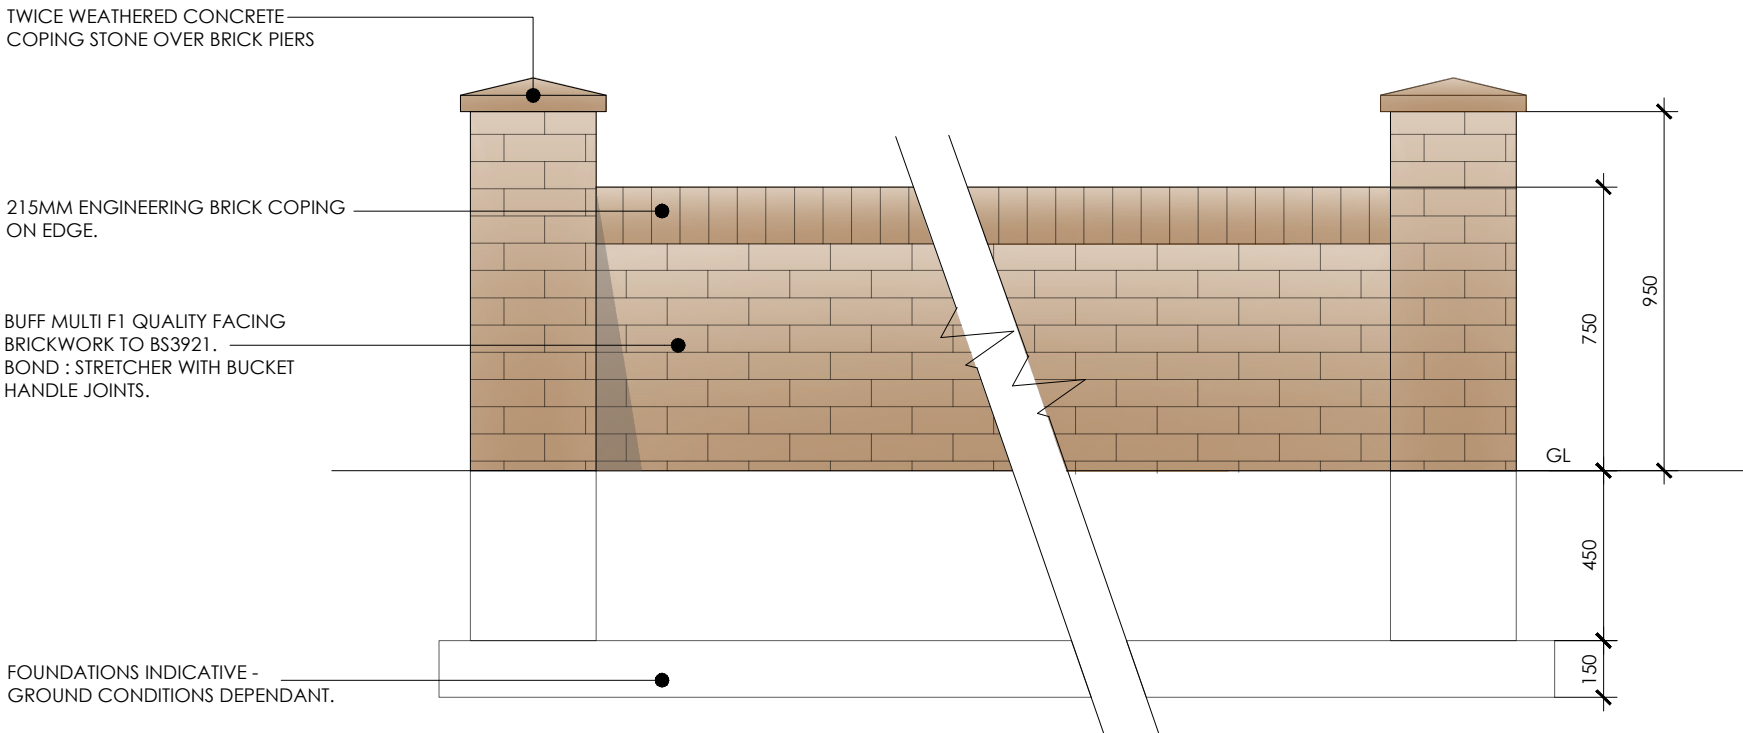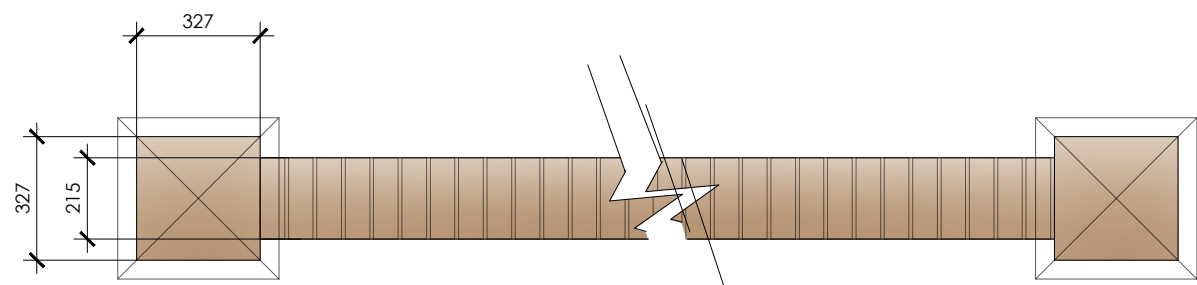

750MM HIGH FACING BRICK BOUNDARY WALL

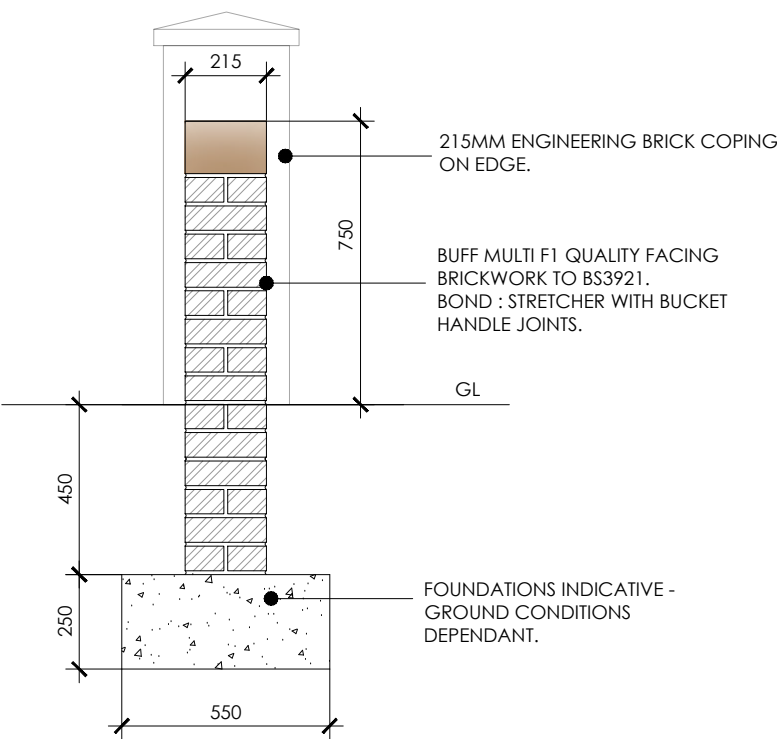

Client	Drawing No	Scale	Revision	Checked
Mr J Reynolds	LT2004.04.1003	1:20 @ A1	Date	KWL
Job Title	Proposed Boundary Treatments	JAN 22		