
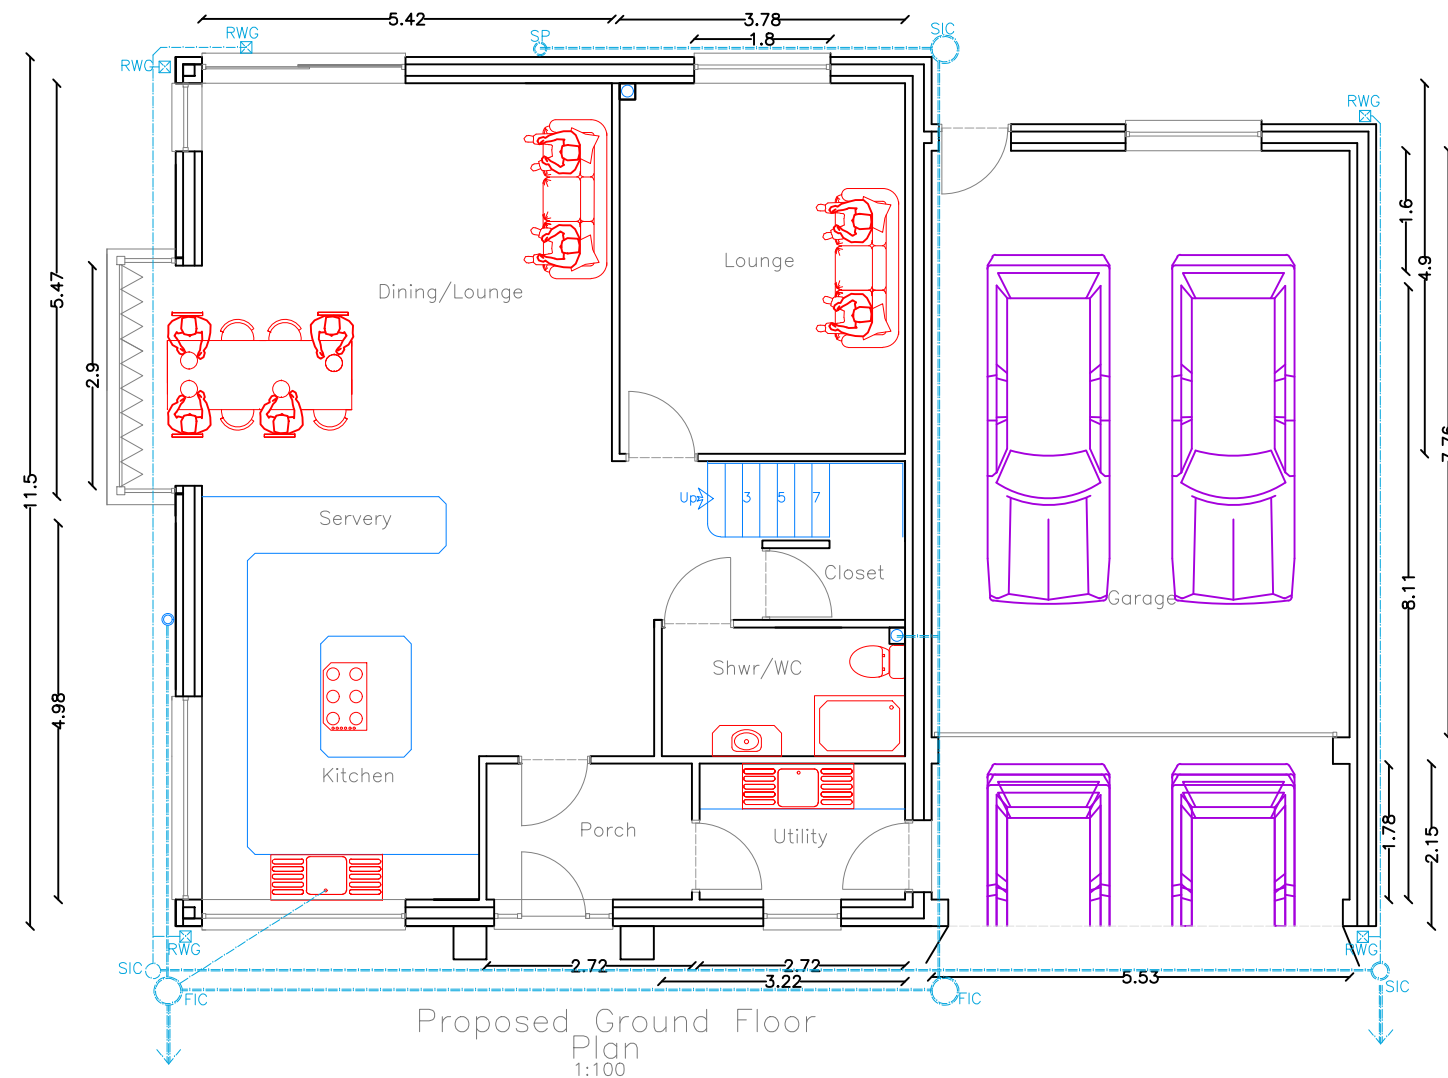
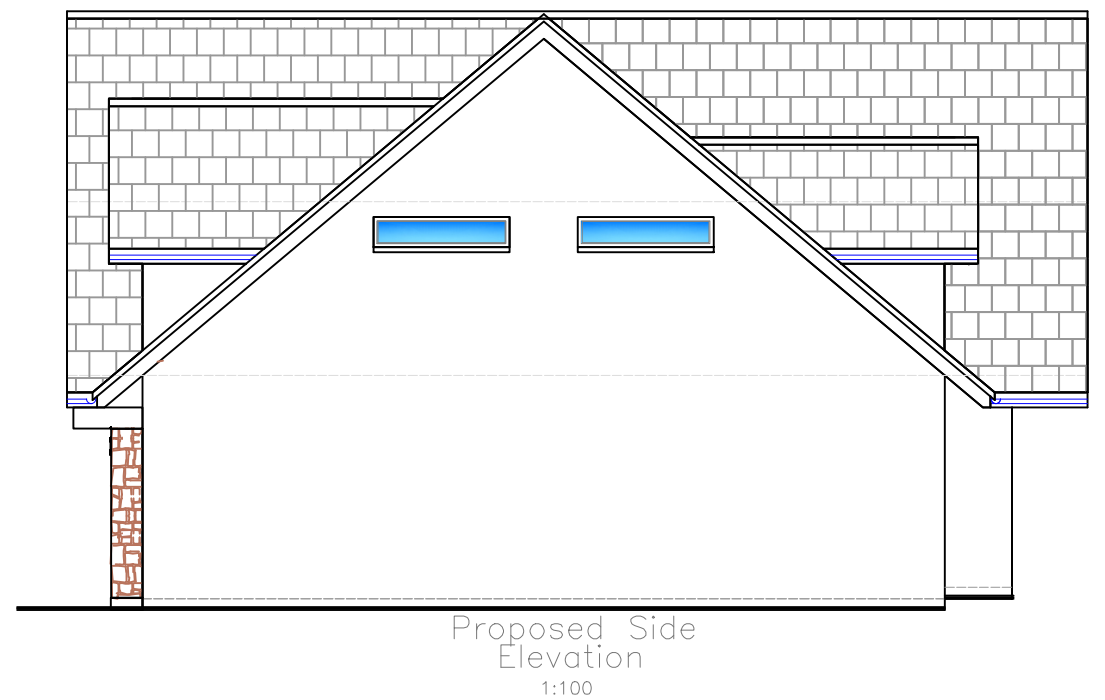
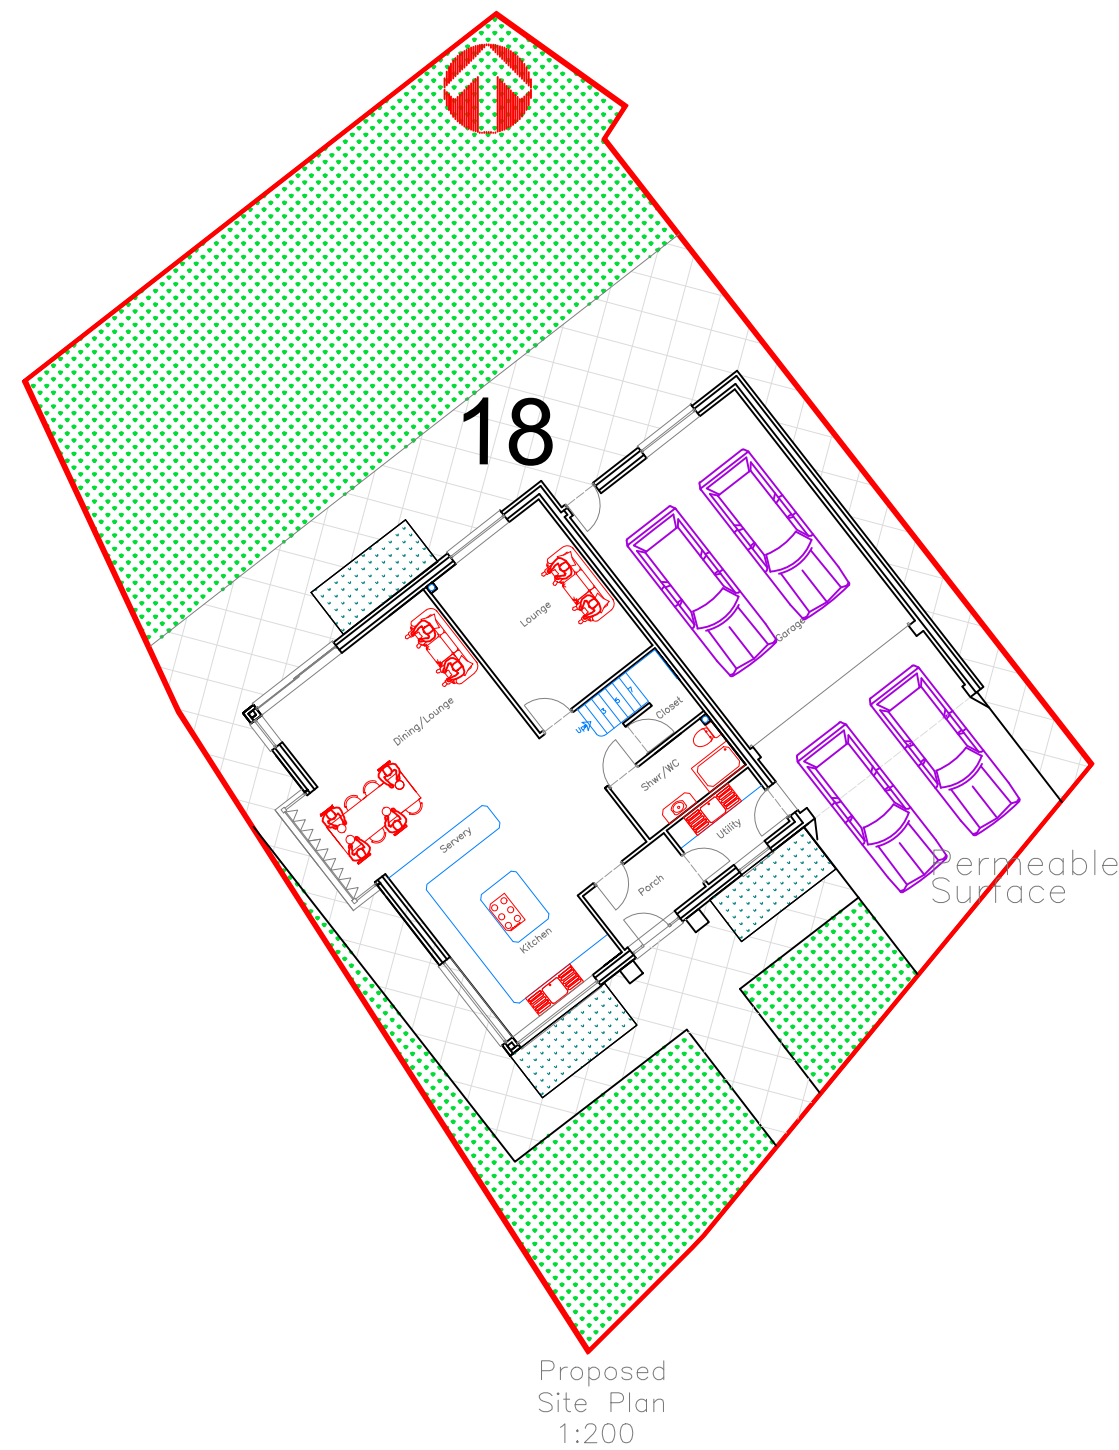
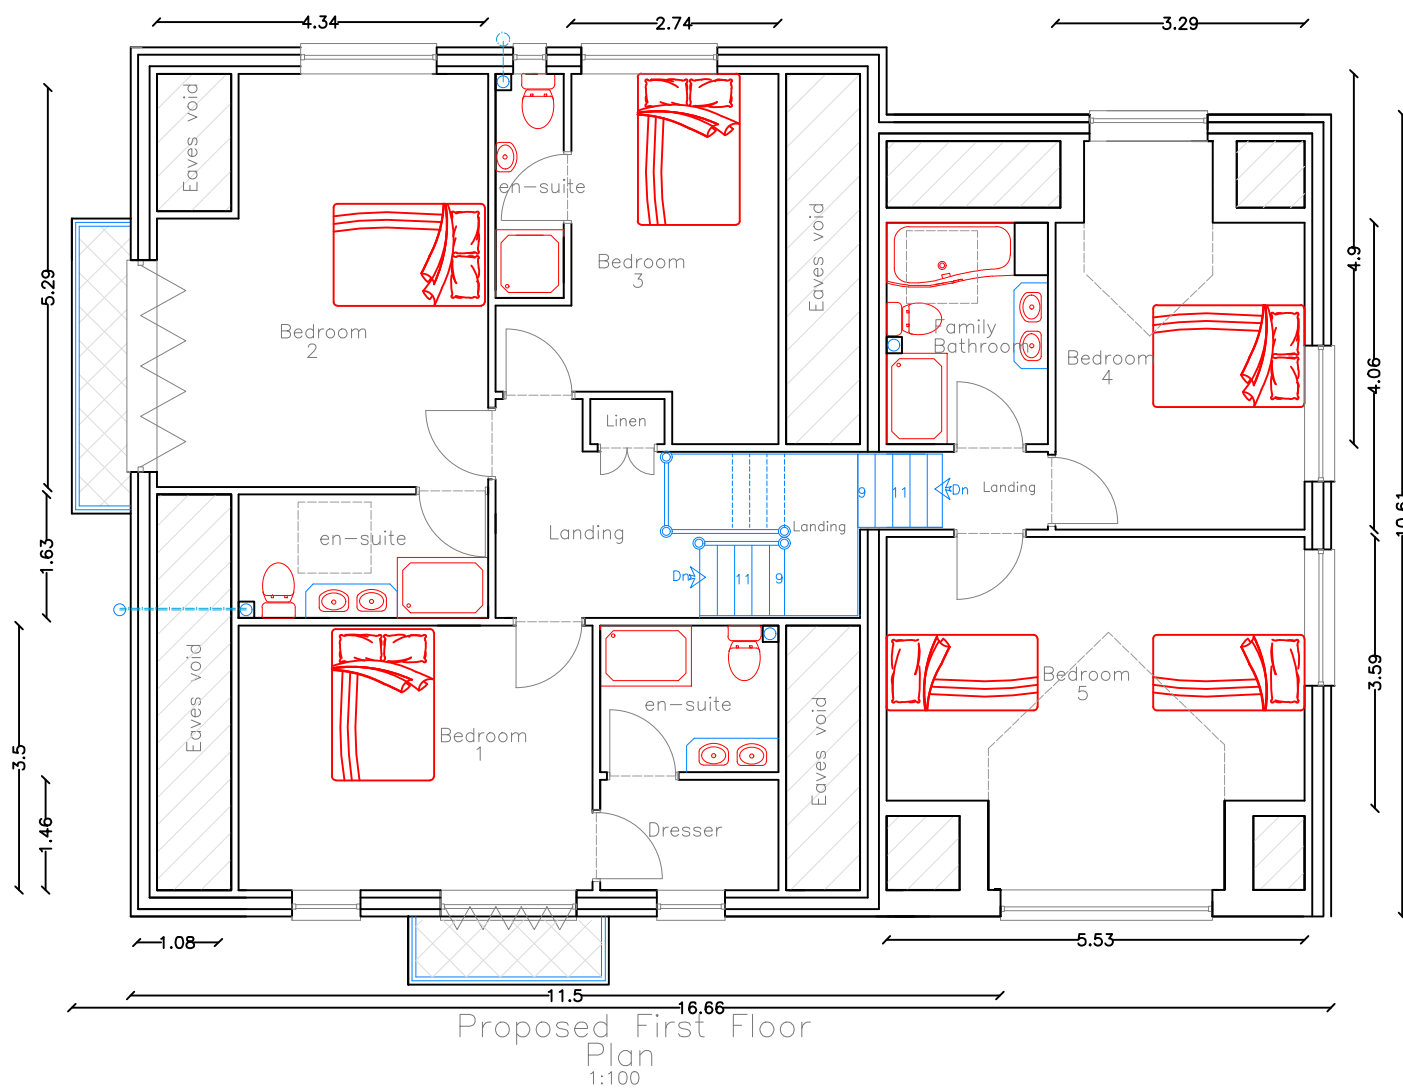
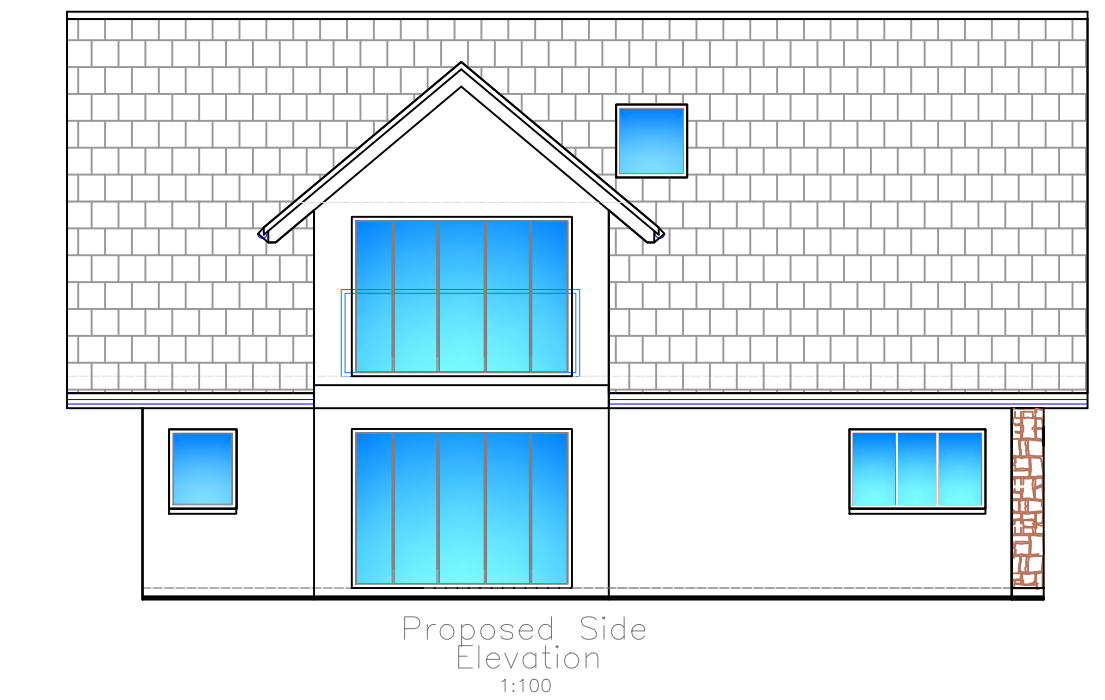
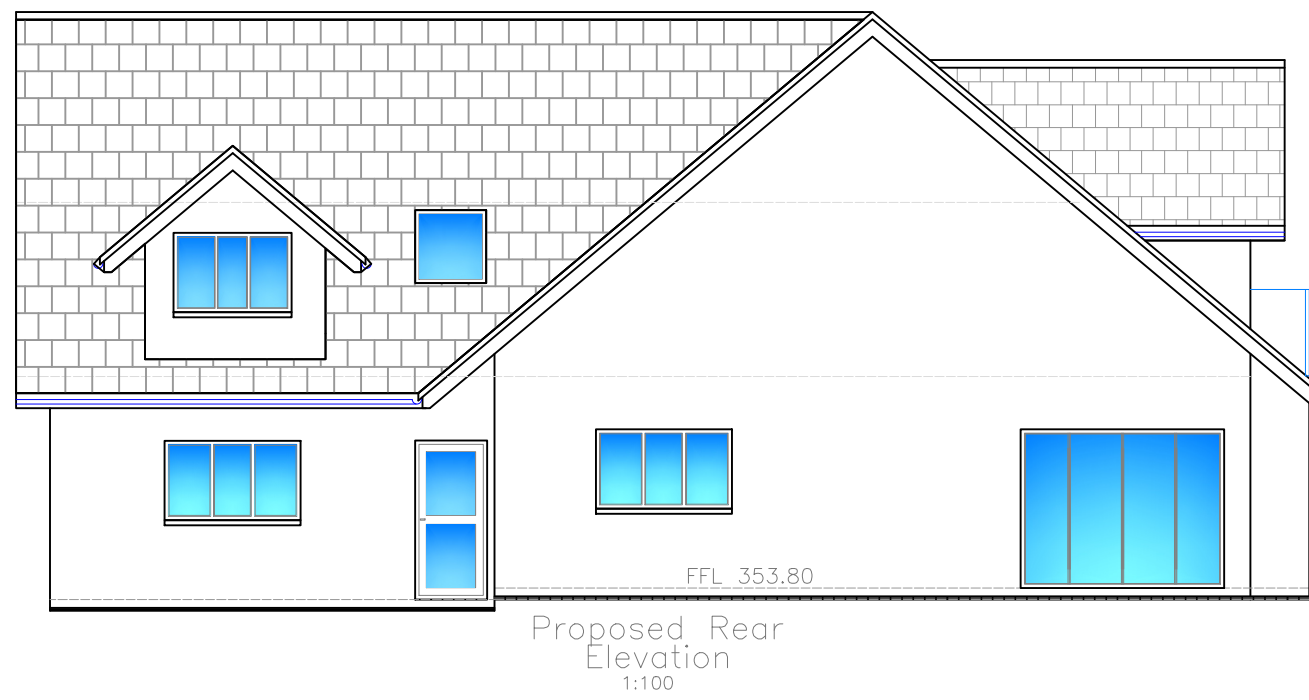


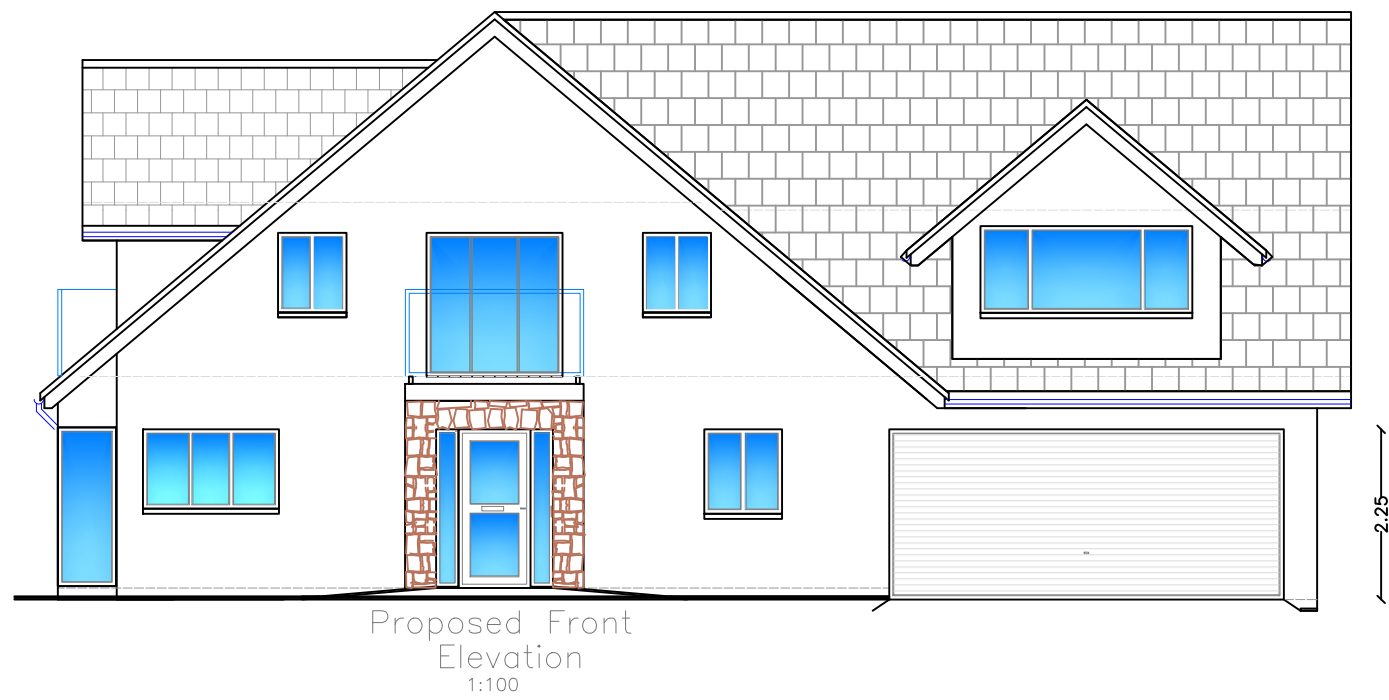

|   |  |                                                                   |  |                                                                                       |  |
|---|--|-------------------------------------------------------------------|--|---------------------------------------------------------------------------------------|--|
|                                                          |  |                                                                   |  |  |  |
| Utopia Design<br>Architectural Services   |  |                                                                   |  |                                                                                       |  |
| Building Planning Application Support<br>Paul Thomas: BSc (Hons)<br>Tel: 01685 559230. Mob: 07908 725065<br>Issued Only for Purpose Indicated |  |                                                                   |  |                                                                                       |  |
| Drawing Status: FOR PLANNING PURPOSES ONLY   |  |                                                                   |  |                                                                                       |  |
| Address   |  | Plots 16 & 18<br>Site C<br>Pontsill<br>Merthyr Tydfil<br>CF48 2UN |  |                                                                                       |  |
| Project   |  |                                                                   |  |                                                                                       |  |
| Proposed New Dwelling   |  |                                                                   |  |                                                                                       |  |
| Drawn by   |  | Date                                                              |  | Paper                                                                                 |  |
| PT   |  | MAR 26                                                            |  | A2                                                                                    |  |
| Title   |  | Scale                                                             |  |                                                                                       |  |
|   |  | 1:100                                                             |  |                                                                                       |  |
| Proposed Plans, Elevations & Section   |  | Drwg No                                                           |  |                                                                                       |  |
|   |  | PONT FP PLOT 18 DD 01A                                            |  |                                                                                       |  |