


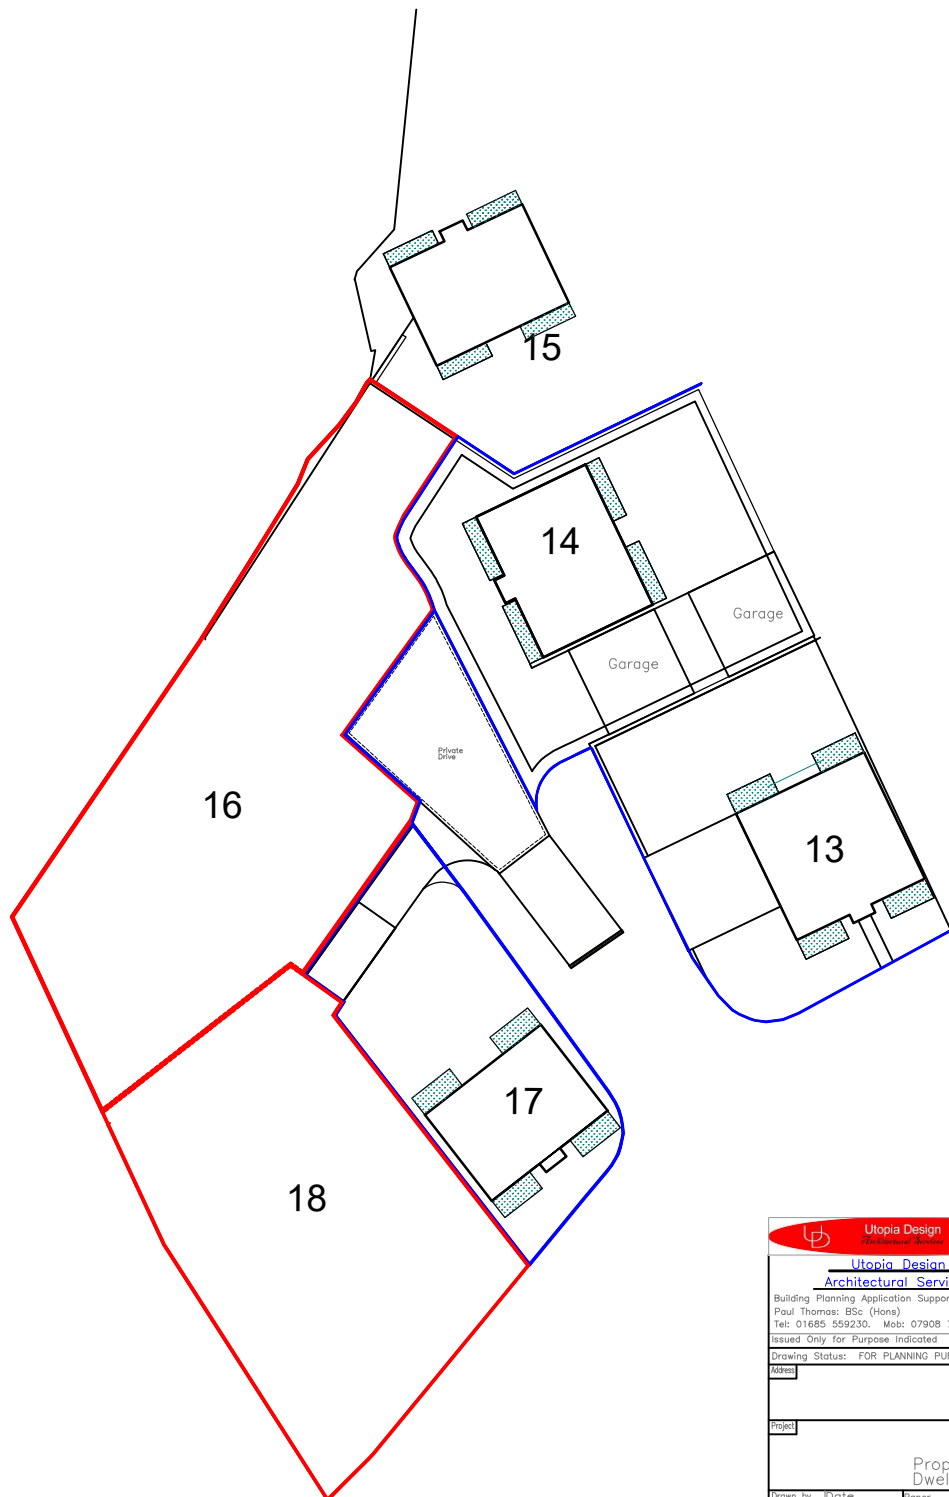

 Utopia Design <i>Architectural Services</i>			
Utopia Design Architectural Services			
Building Planning Application Support Paul Thomas: BSc (Hons) Tel: 01685 559230. Mob: 07908 725065			
Issued Only for Purpose Indicated			
Drawing Status: FOR PLANNING PURPOSES ONLY			
Address		Plot 17 Pontsacill Merthyr Tydfil	
Project		Proposed New Dwellings	
Drawn by PT	Date MAR 26	Paper A4	Scale 1:500
Title Proposed PLOTS 16 18		Dwg No PLOT SITE 6 PLOTS 16 18 400 01	