

area hatched to be purchased

indicative boundary line

grass

100.500

garage doors

100.00

garage doors

100.00

tarmac

MEZZANINE FLOOR

access

40ft container

40ft container

access

20ft cont:

20ft container

access

access

access

access

access

20ft container

20ft container

MEZZANINE FLOOR

access


40ft container

40ft container

full height glazing

full height glazing

PROPOSED FIRST FLOOR

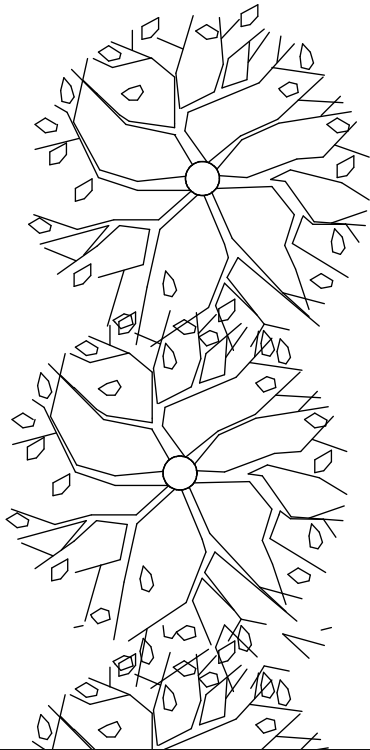


George and Co.


Storage Extension
Taf Fechan Tyres
Unit 9, Cyfarthfa Industrial
Estate, Merthyr Tydfil
CF47 8PE

570.01	Plans		
planning	1:100@A1	Feb '21	CG
1st Floor Woodfired Studios 82 High St Merthyr Tydfil CF37 8DE 07830328652 hello@georgeandco.studio www.georgeandco.studio			
DO NOT SCALE THIS DRAWING		©George and Co.	


REVISION A - 29/04/2021

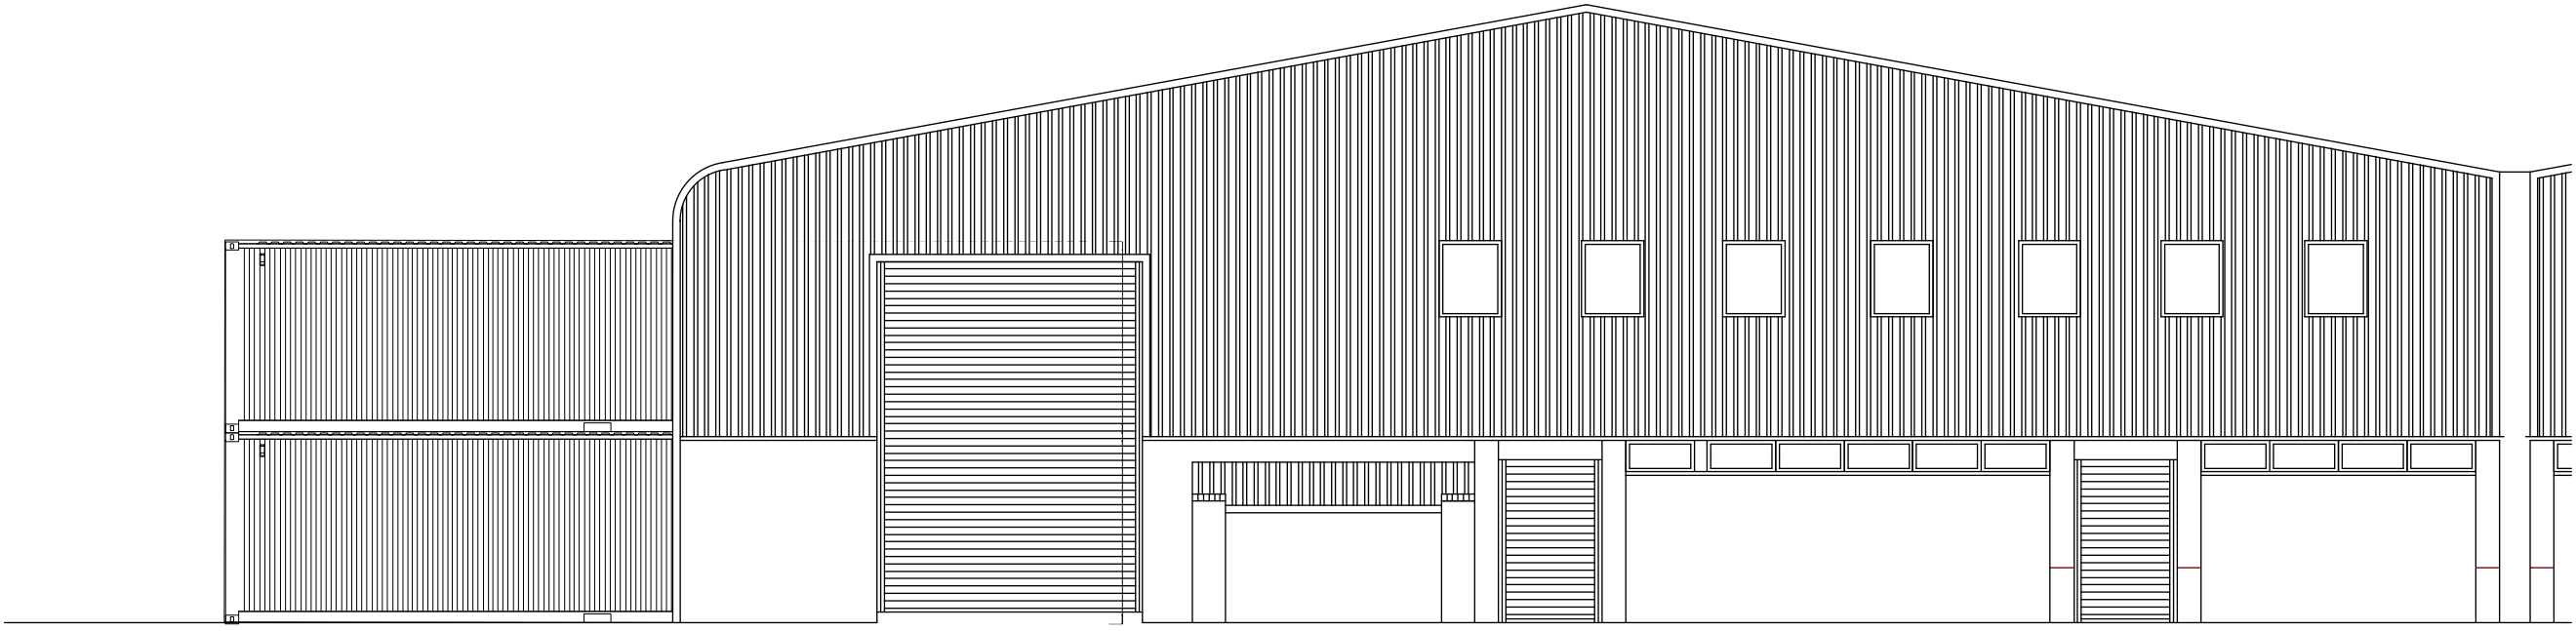

PROPOSED FRONT ELEVATION

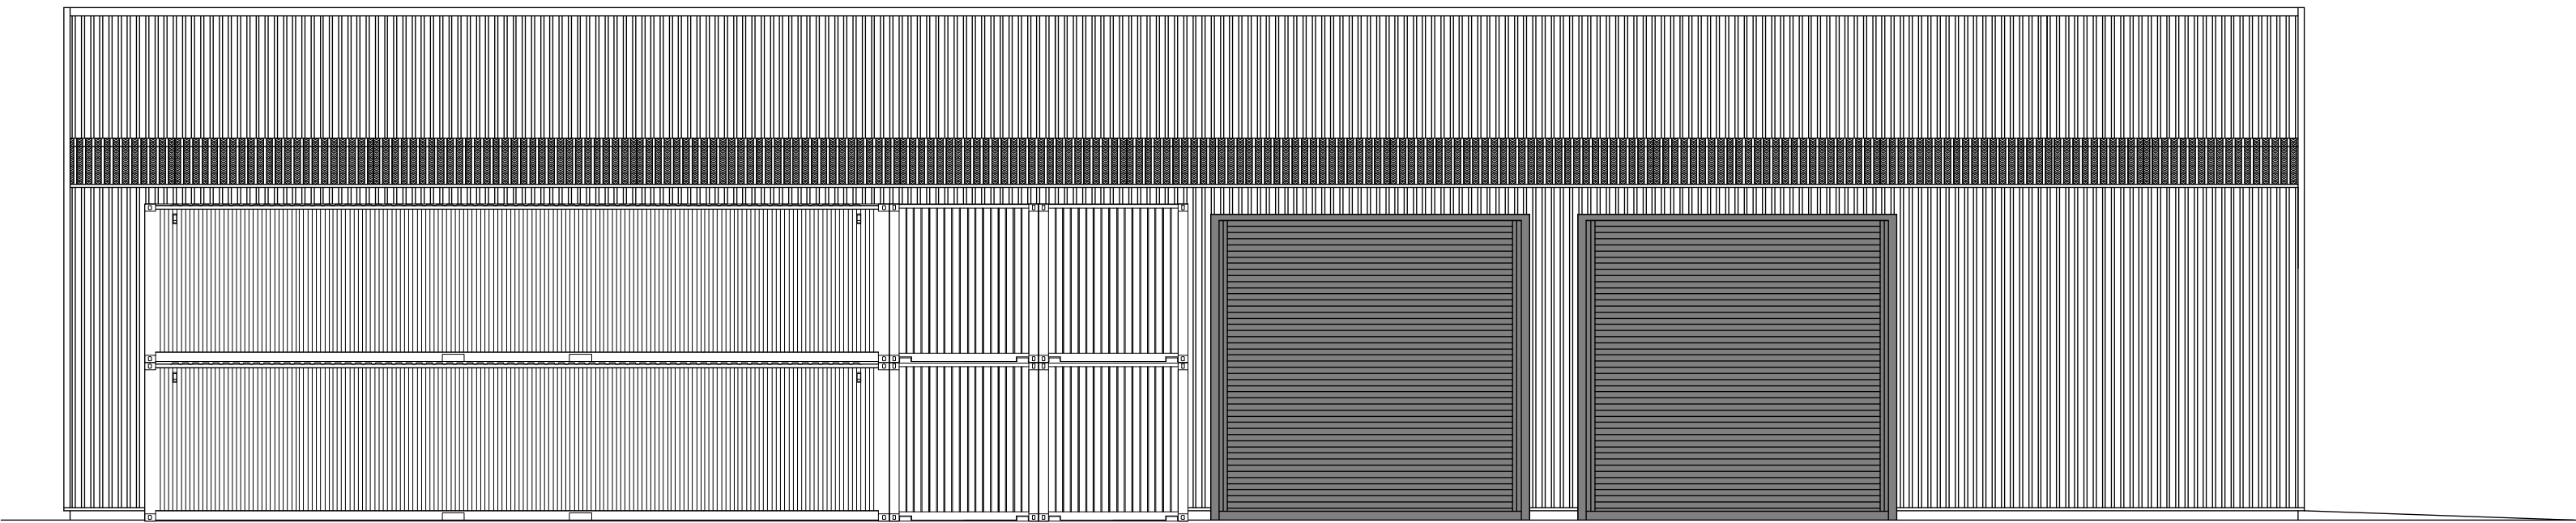

PROPOSED SIDE ELEVATION

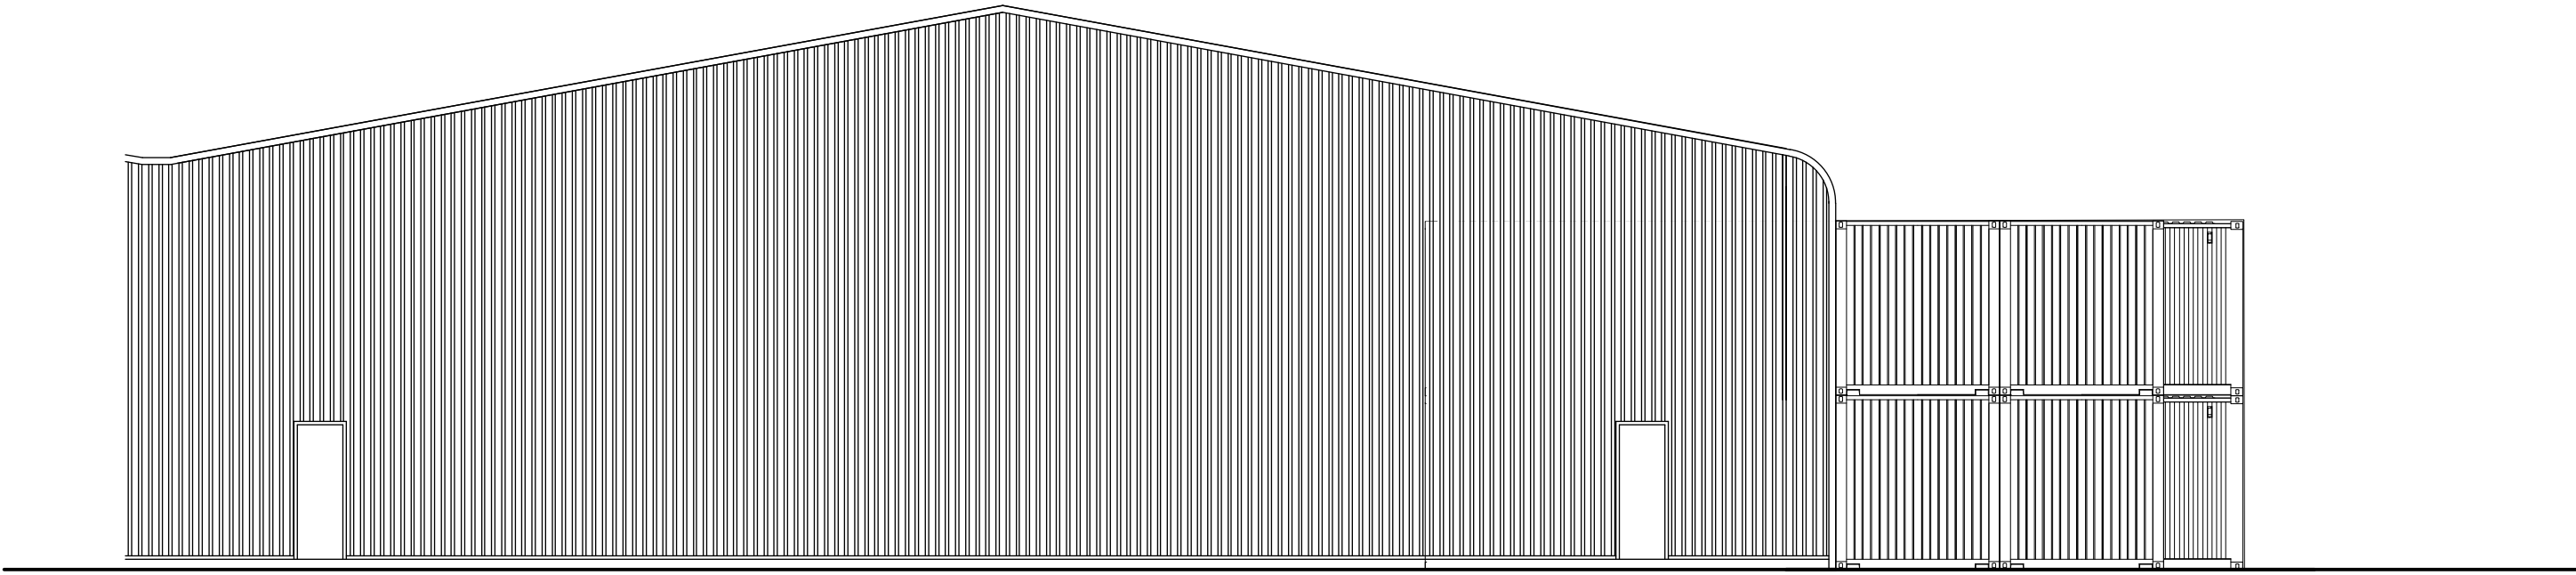

PROPOSED REAR ELEVATION



George and Co.

Storage Extension

Taf Fechan Tyres

Unit 9, Cyfarthfa Industrial

Estate, Merthyr Tydfil

CF47 8PE

570.02	Plans		
planning	1:100@A1	Feb '21	CG
1st Floor Woodfired Studios 82 High St Merthyr Tydfil CF37 8DE 07830328652 hello@georgeandco.studio www.georgeandco.studio			
DO NOT SCALE THIS DRAWING		©George and Co.	

REVISION A - 29/04/2021