


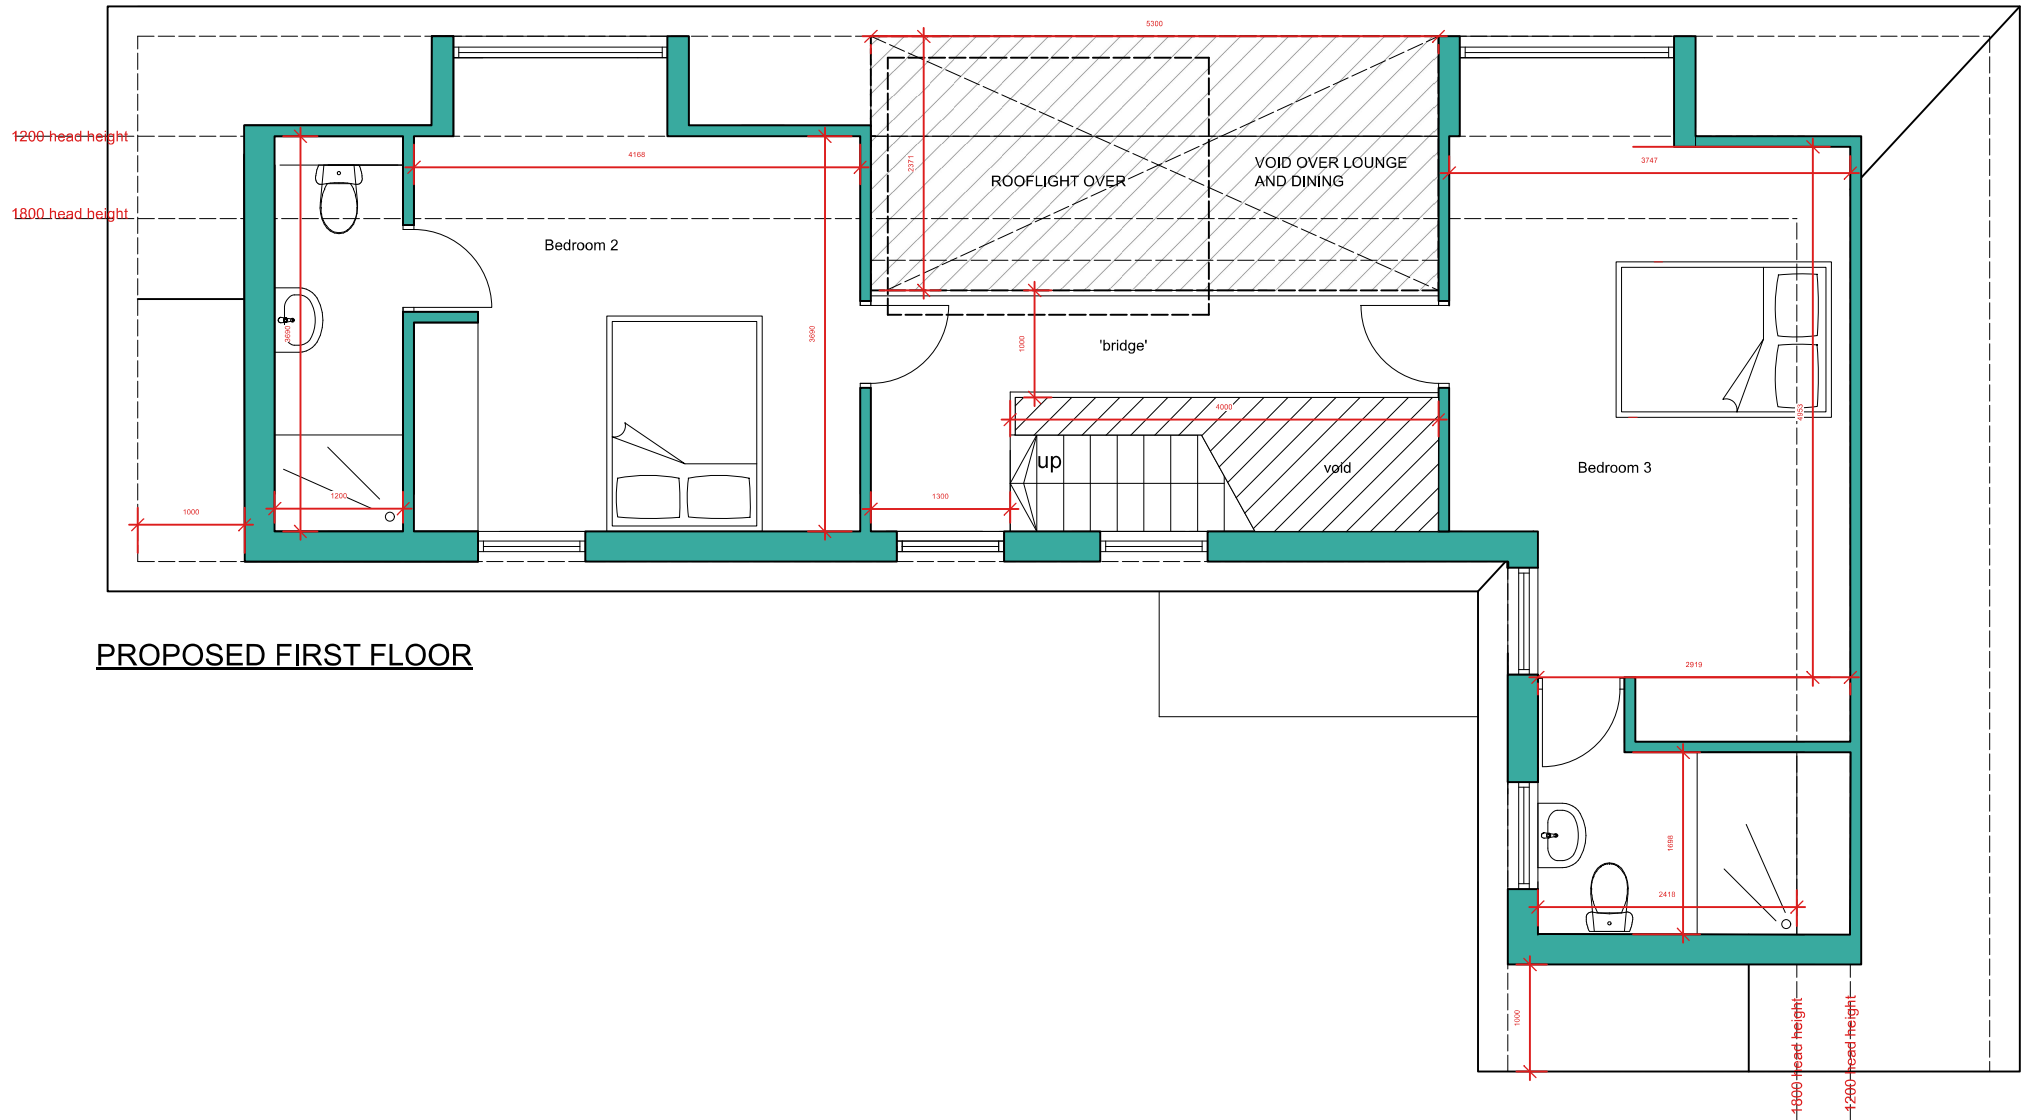

PROPOSED FIRST FLOOR

sloping stone wall