


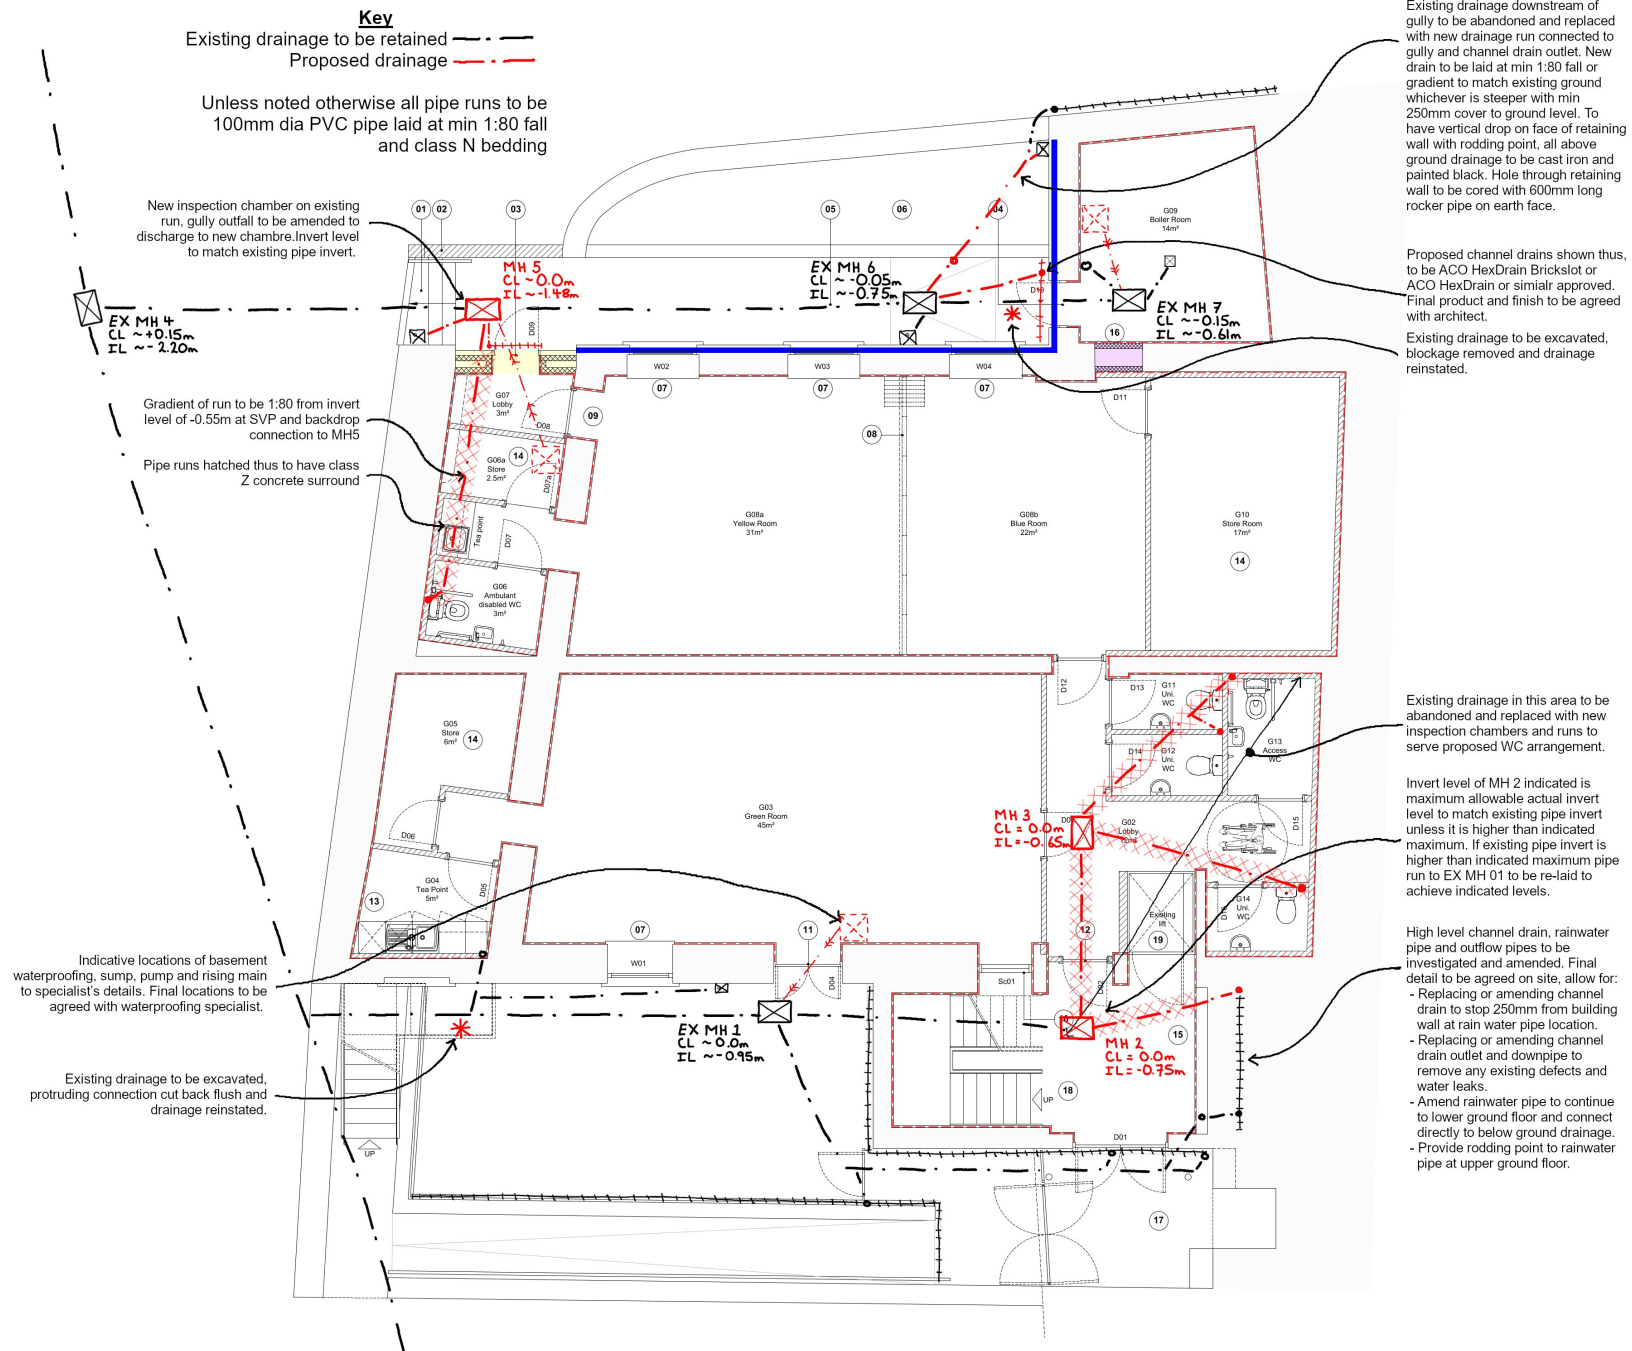

NOTES

1. This drawing is copyright and may not be reproduced without the permission of Mann Williams.
2. All drawings are to be read in conjunction with the project specification with all works carried out in accordance with the latest British Standards and codes of practice.
3. Any ambiguities or discrepancies between this drawing and any other information given elsewhere must be reported to Mann Williams for clarification before work proceeds.
4. All dimensions to be checked on site and any discrepancies reported to the engineer before work commences.
5. Only figured or calculated dimensions should be used and no drawing, in any format should be scaled.

REV	DESCRIPTION	BY	DATE
P1	First Issue	TM	02/02/2026
P2	Levels added	TM	18/02/2026
P3	Issued for RIBA 4	TM	25/02/2026

P-PRELIMINARY T-TENDER C-CONSTRUCTION

PROJECT
Canolfan Soar

TITLE
Drainage Proposals



MANN WILLIAMS
CONSULTING CIVIL AND
STRUCTURAL ENGINEERS

53 MOUNT STUART SQUARE
CARDIFF CF10 5LR
T 02920 480333
F 02920 435920
E cardiff@mannwilliams.co.uk

DRAWN	CHKD	SIZE	SCALE	DATE
TM	...	A3	1:200	Feb '26
STATUS				
RIBA 4				
PROJECT	DRAWING	REV		
11899	SK_02	P3		