


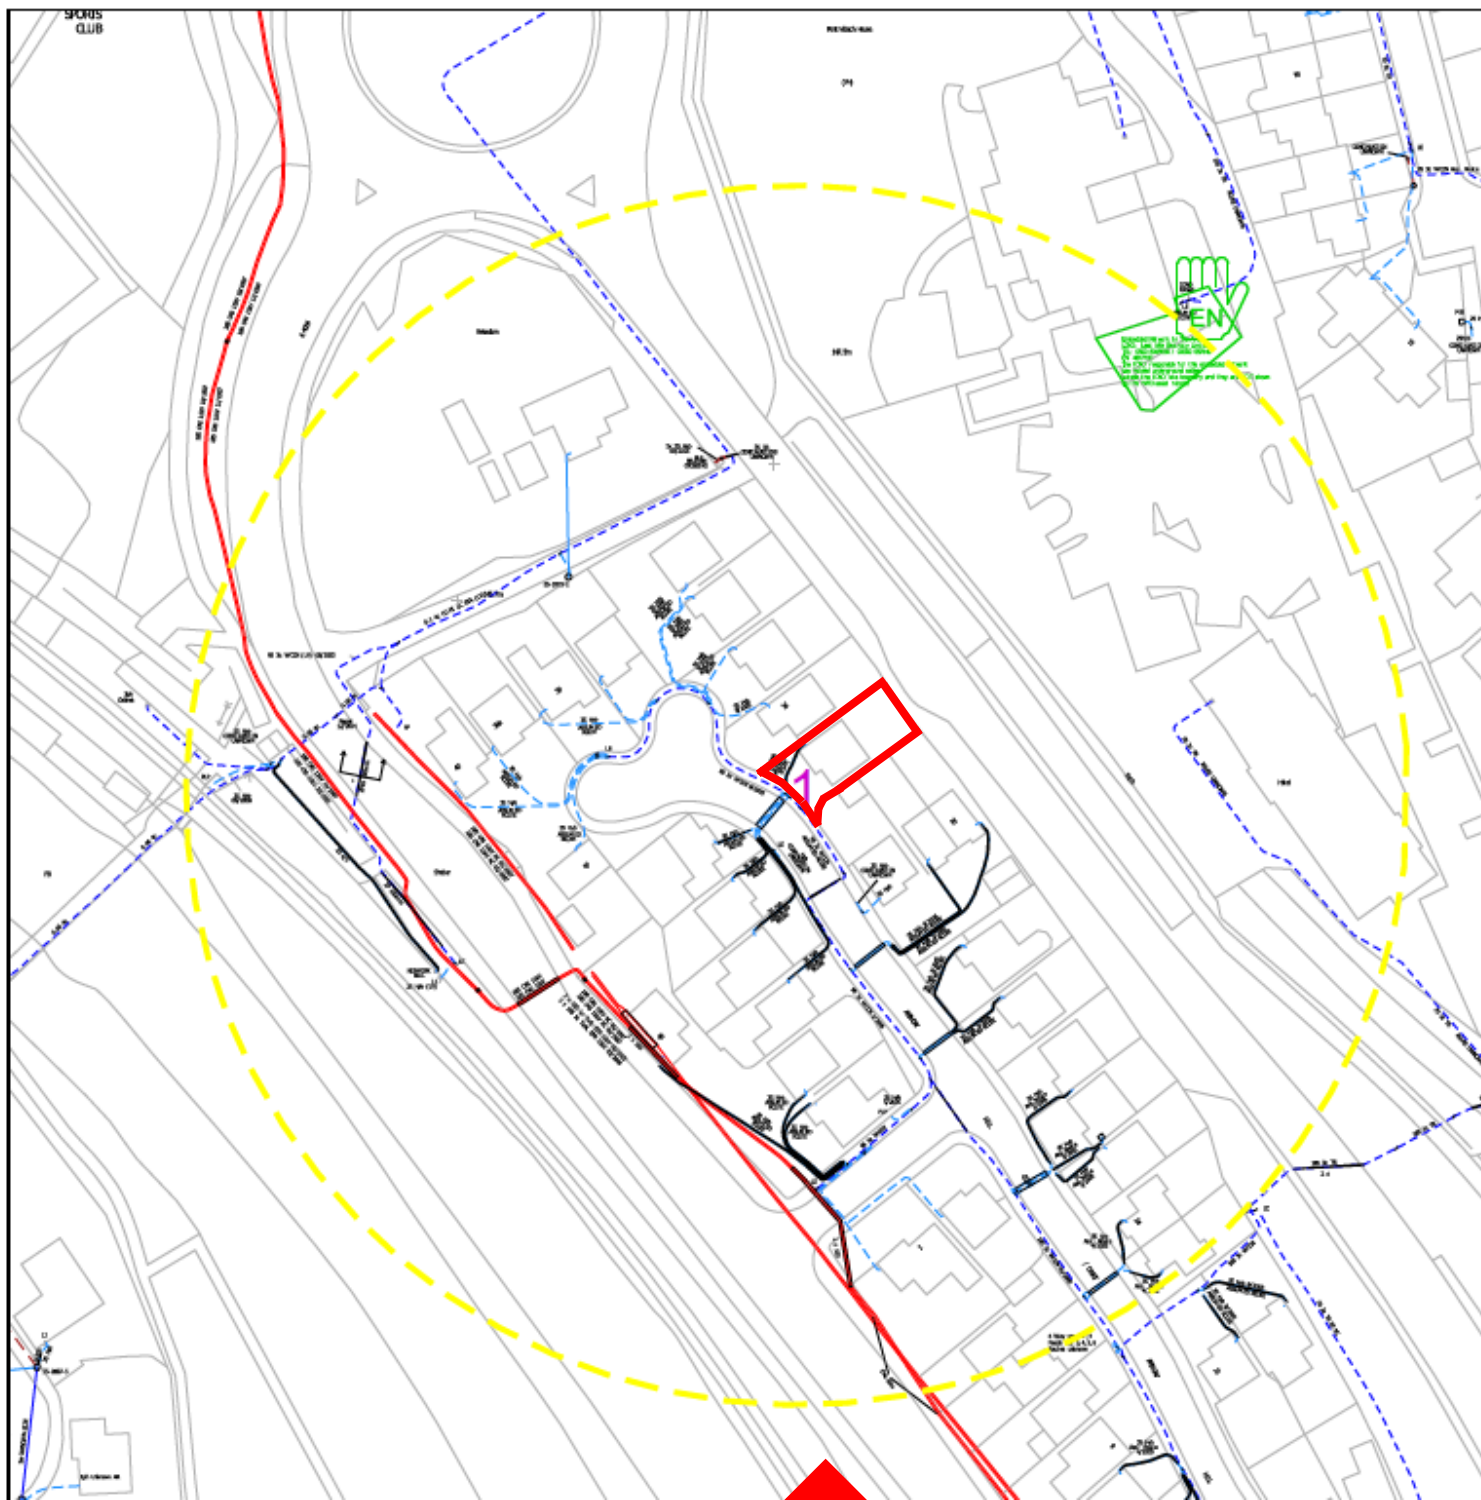

NORTH

Location Plan for.....

33, Anthony Hill Court, Merthyr Tydfil, CF48 4AZ

Scale – 1:1250

Paper – A4