


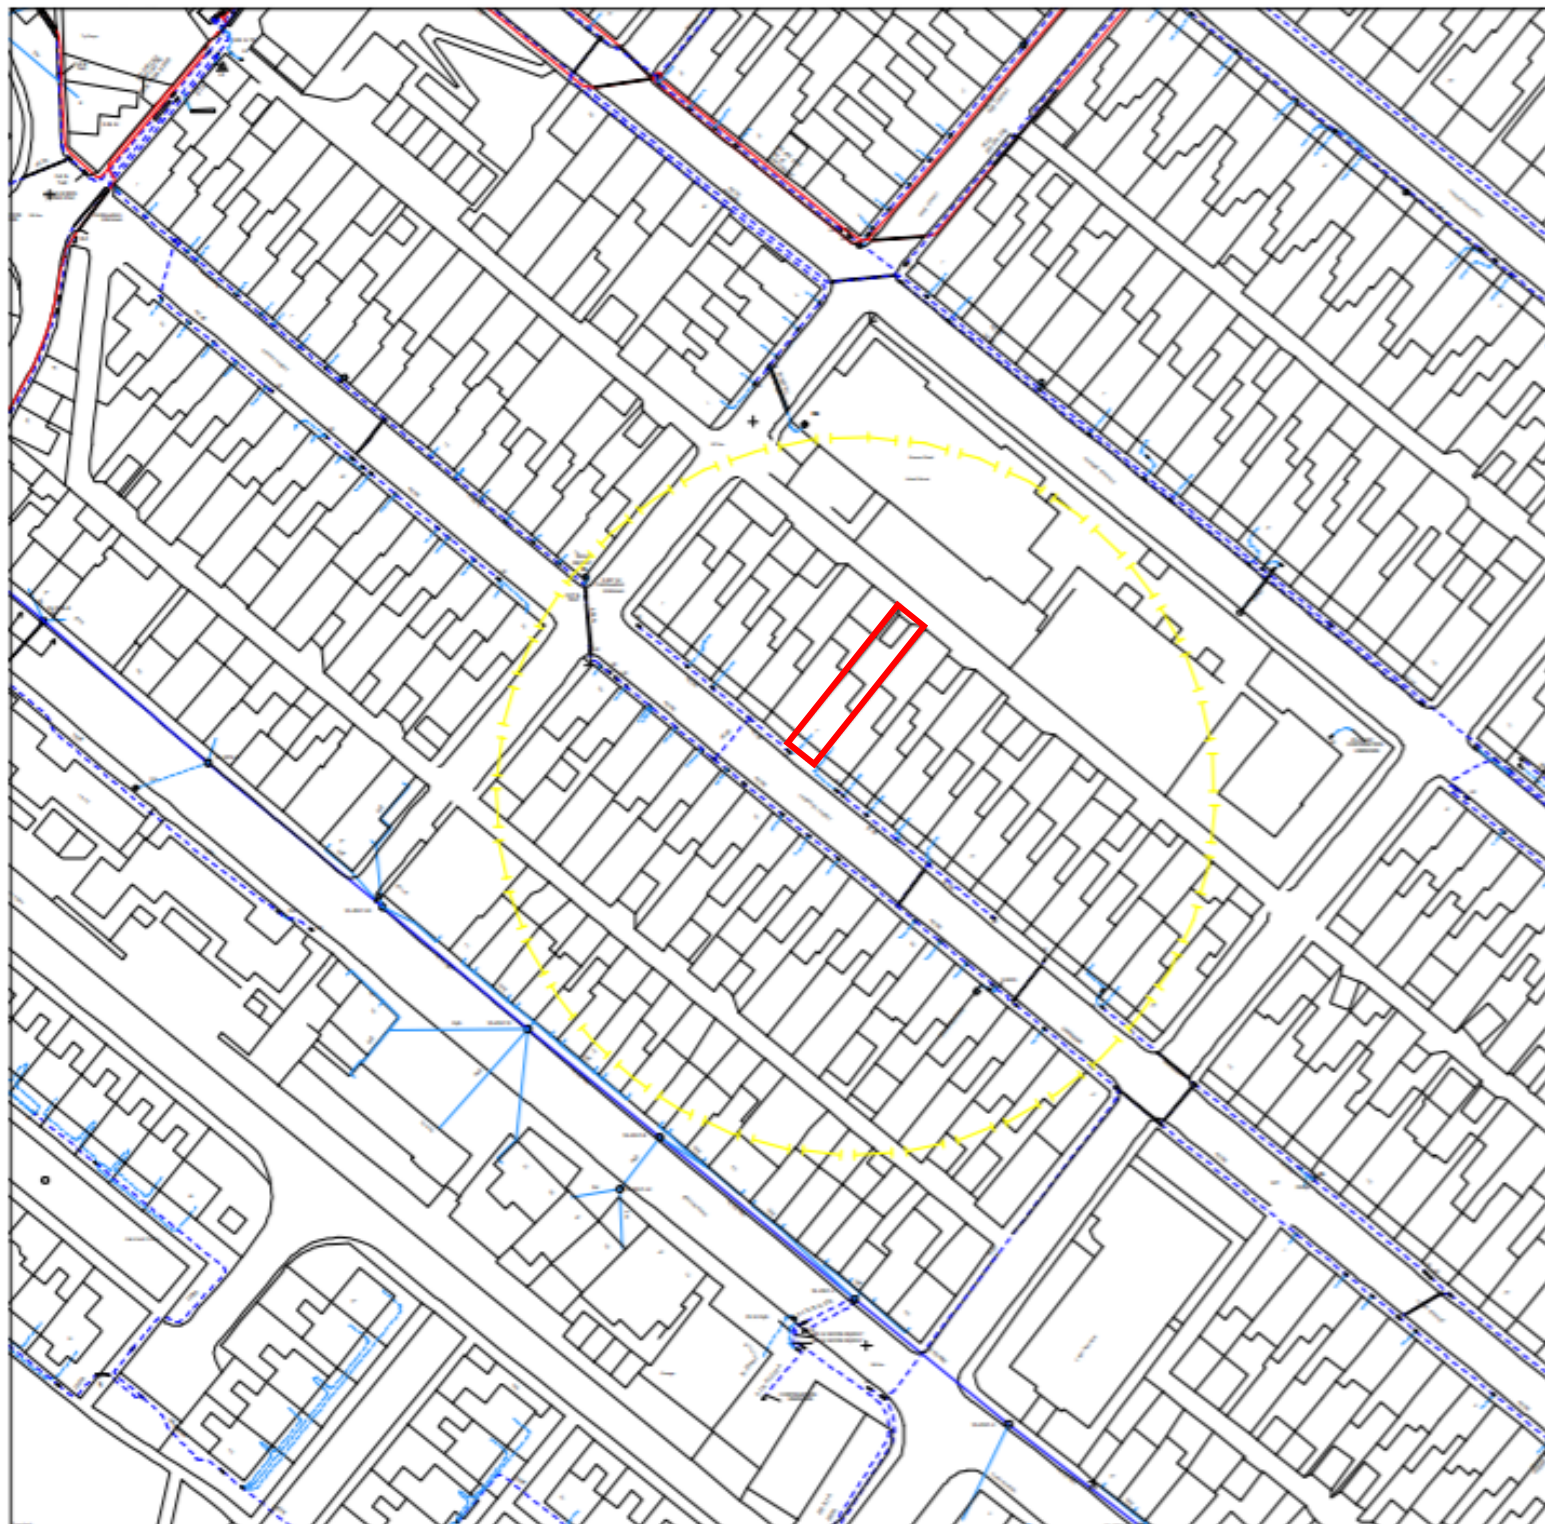

Location Plan for.....

7, Cromwell Street, Merthyr Tydfil, CF48 8RY

Scale – 1:1250

Paper – A4