



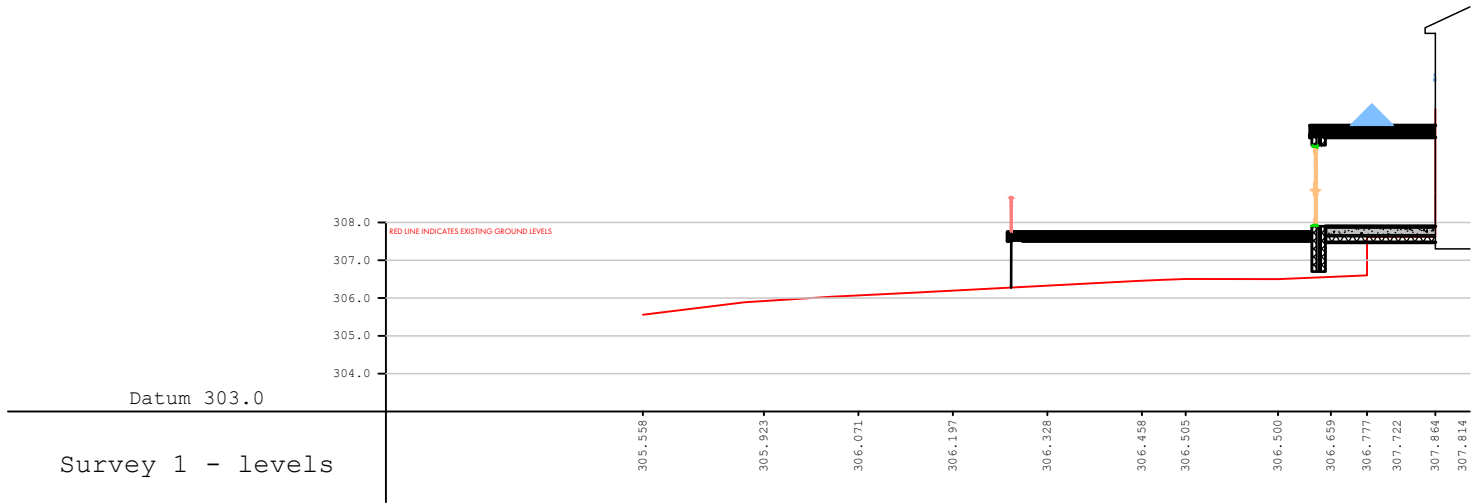

CROSS SECTION 3

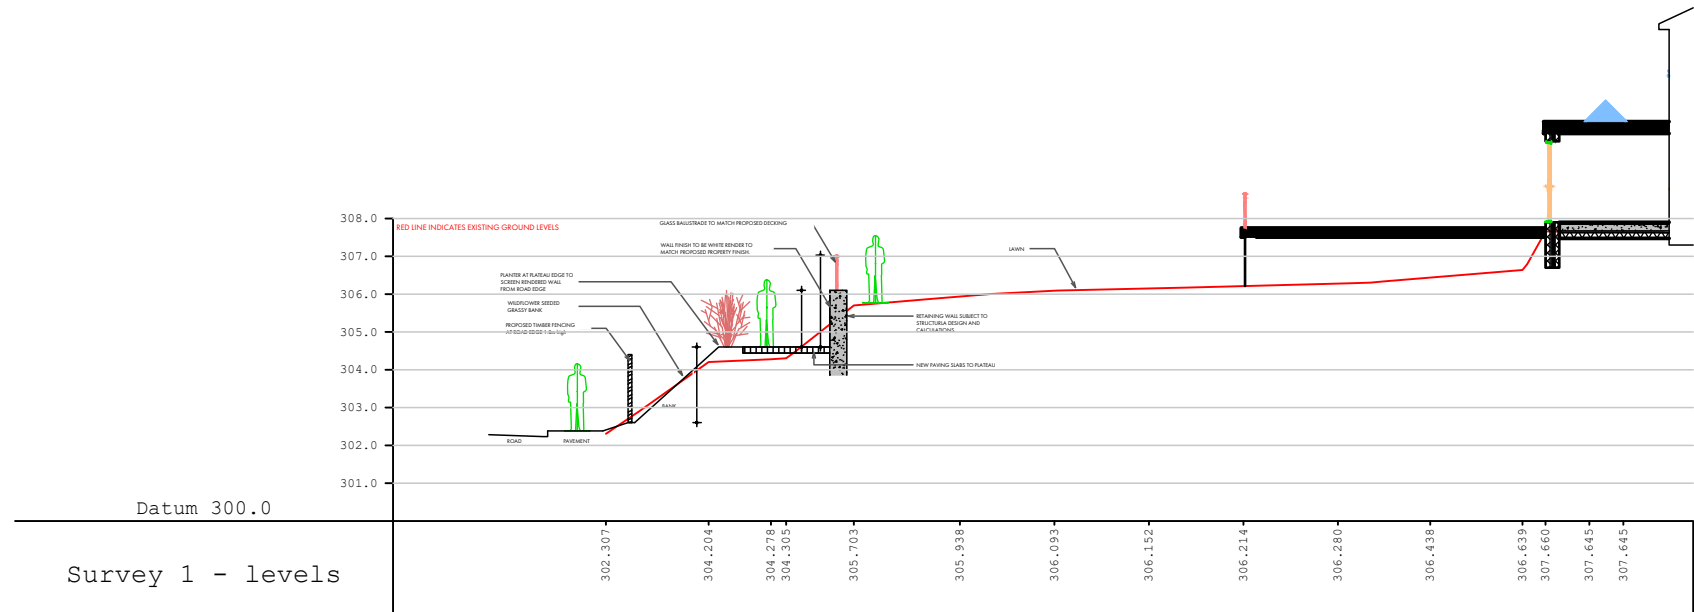

CROSS SECTION 4



Williams

Architecture / Pensaernïaeth

Client: Faulkner

Project Address:
23 Harlech Drive,
Merthyr Tydfil.

Drawing Title:
Site Sections 3&4

Drawn By: L JW
Scale: 1:200
Paper Size: A3
Job Reference: LDS
Drawing Number: 10
Project Stage: RIBA Stage 3
Revision:

NOT FOR CONSTRUCTION