



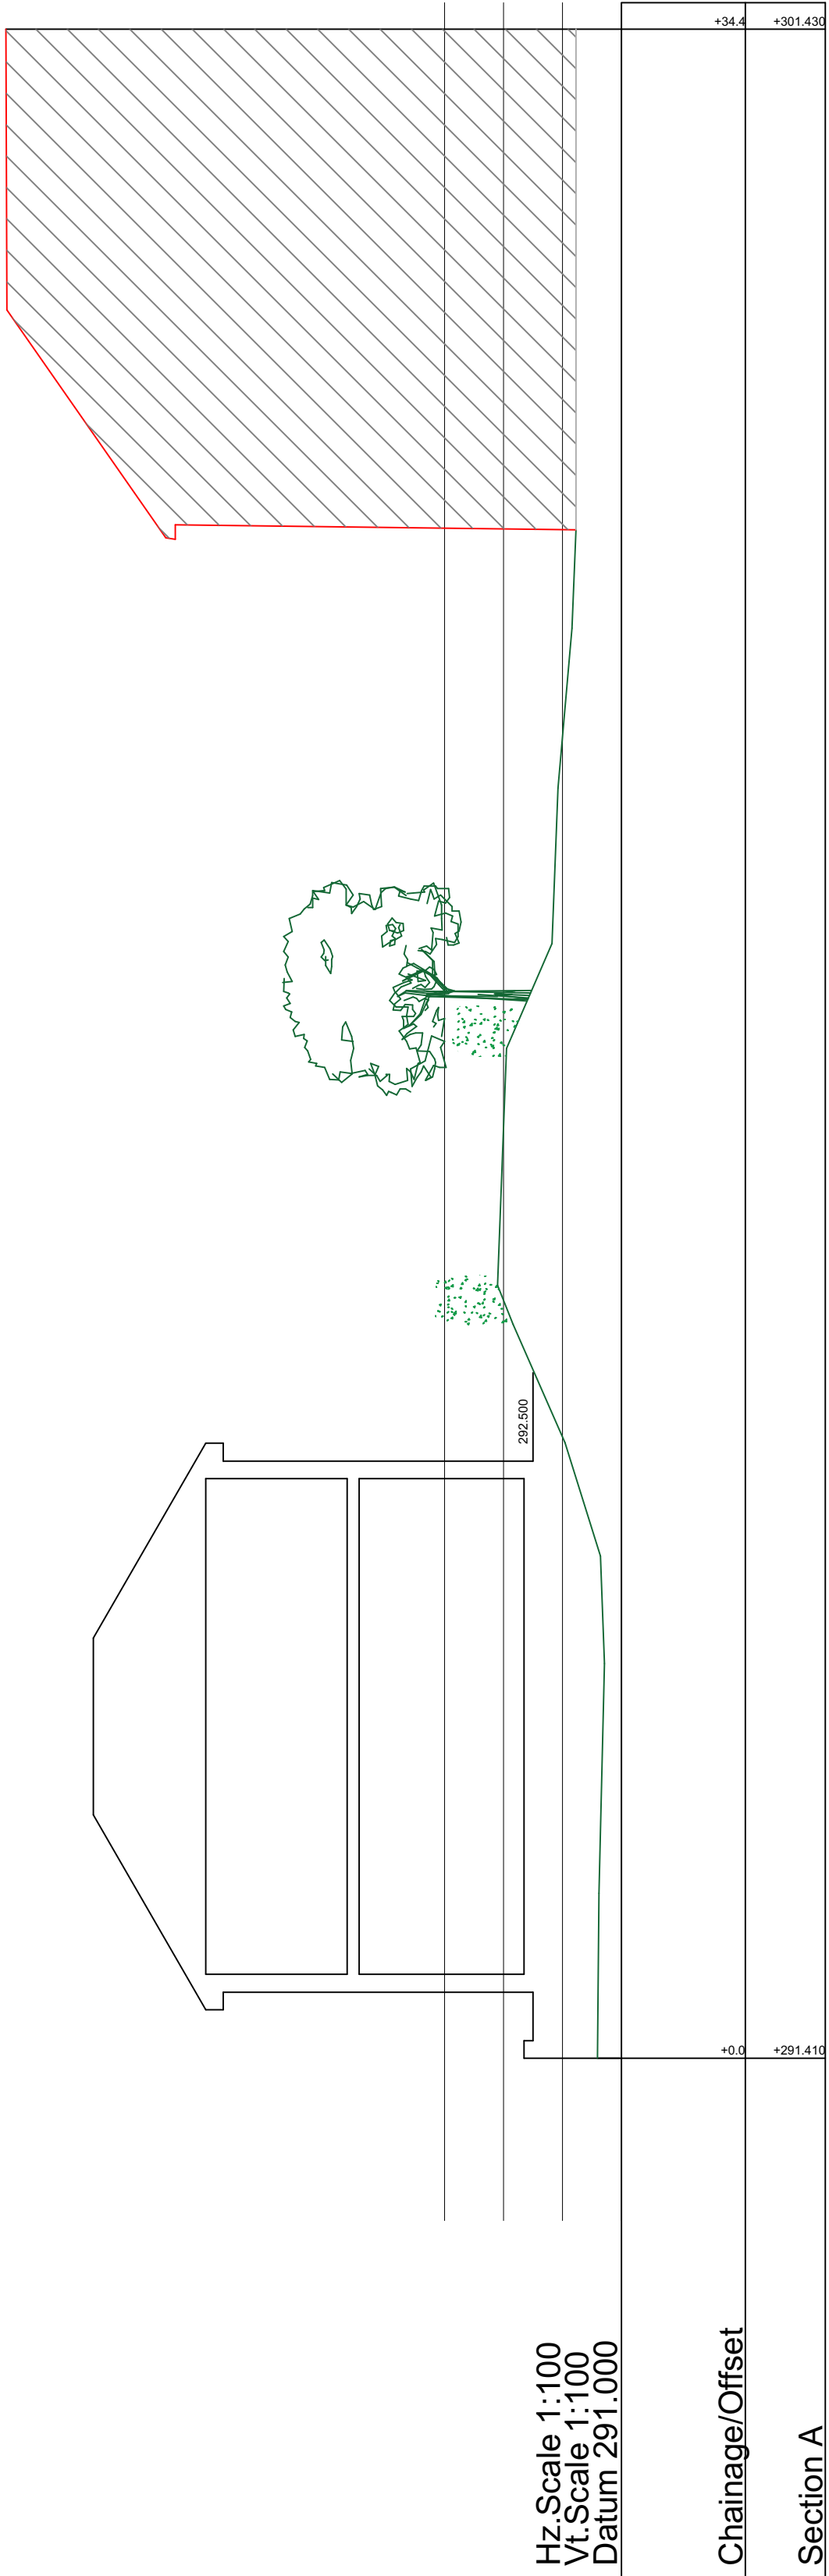

PROPOSED SECTION

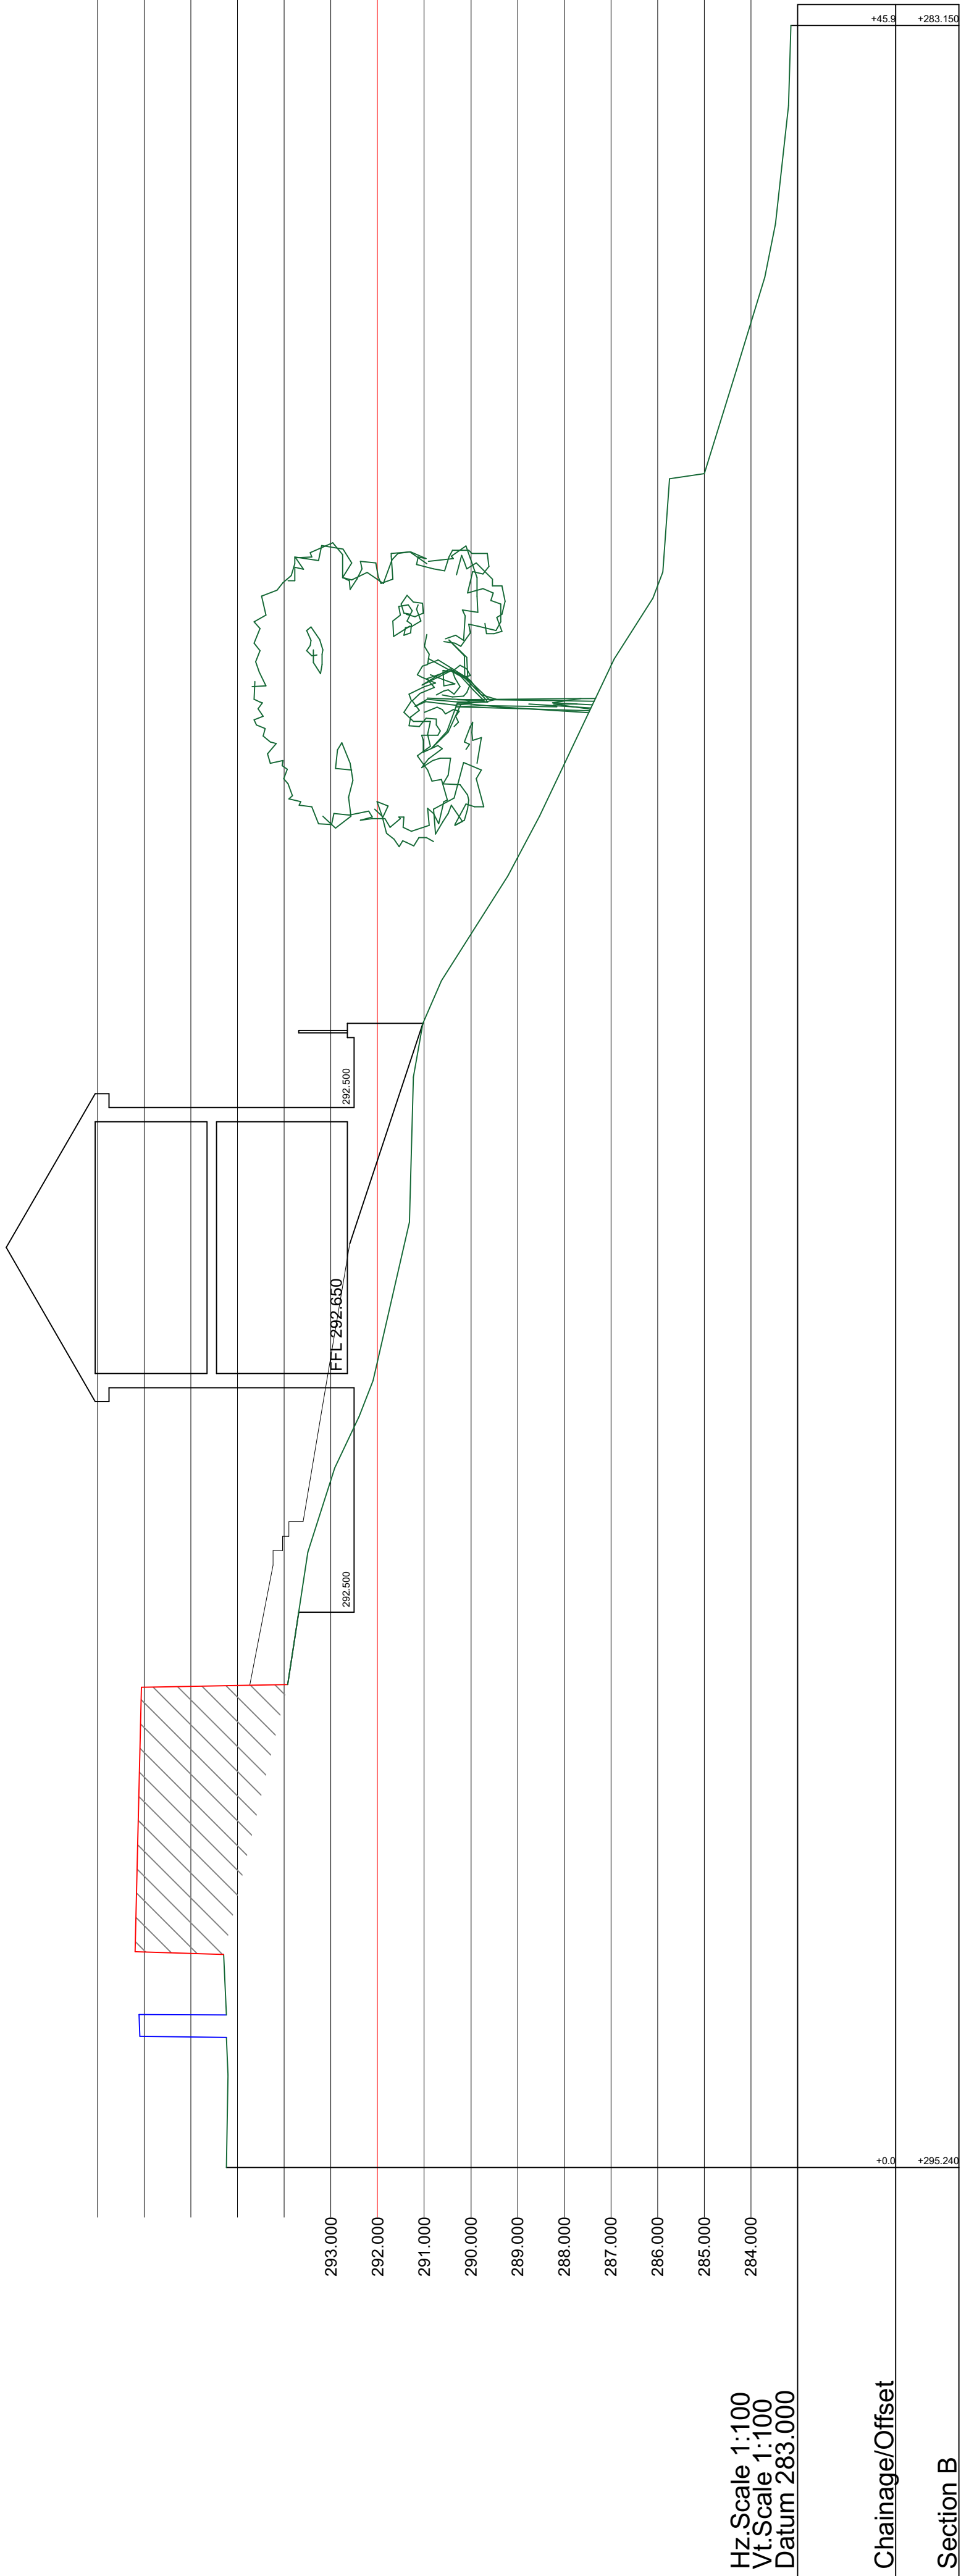

PROPOSED SECTION



George and Co.

New dwelling at

Ael-y-Bryn, Walter Street,
Dowlais,
CF48 3RL

727.002		Proposed sections	
planning	1:100@A1	Oct '20	SG
1st Floor Woodfired Studios 62 High St Merthyr Tydfil CF37 8DE 07830328652 hello@georgeandco.studio www.georgeandco.studio			
DO NOT SCALE THIS DRAWING			©George and Co.