
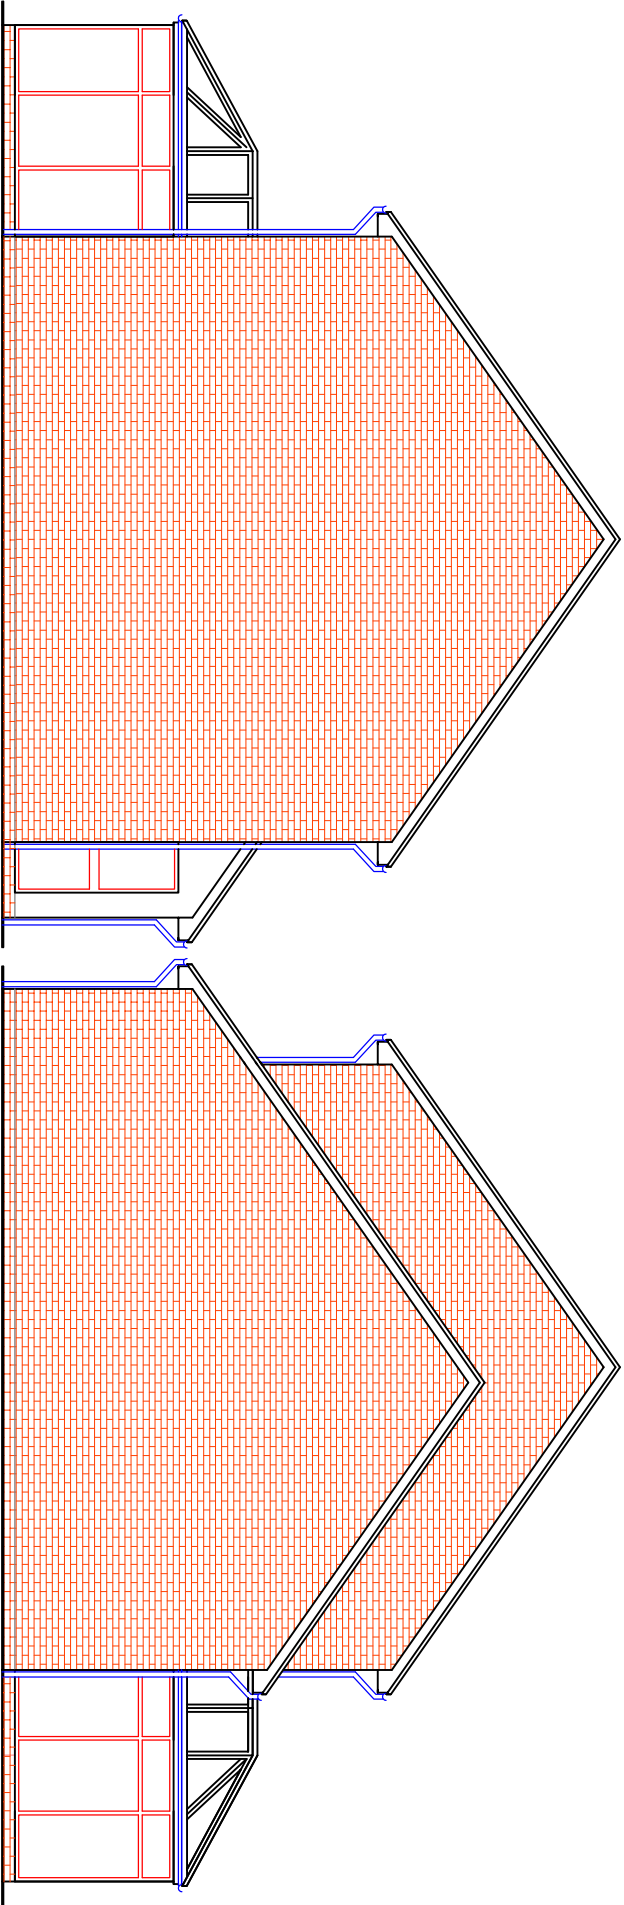
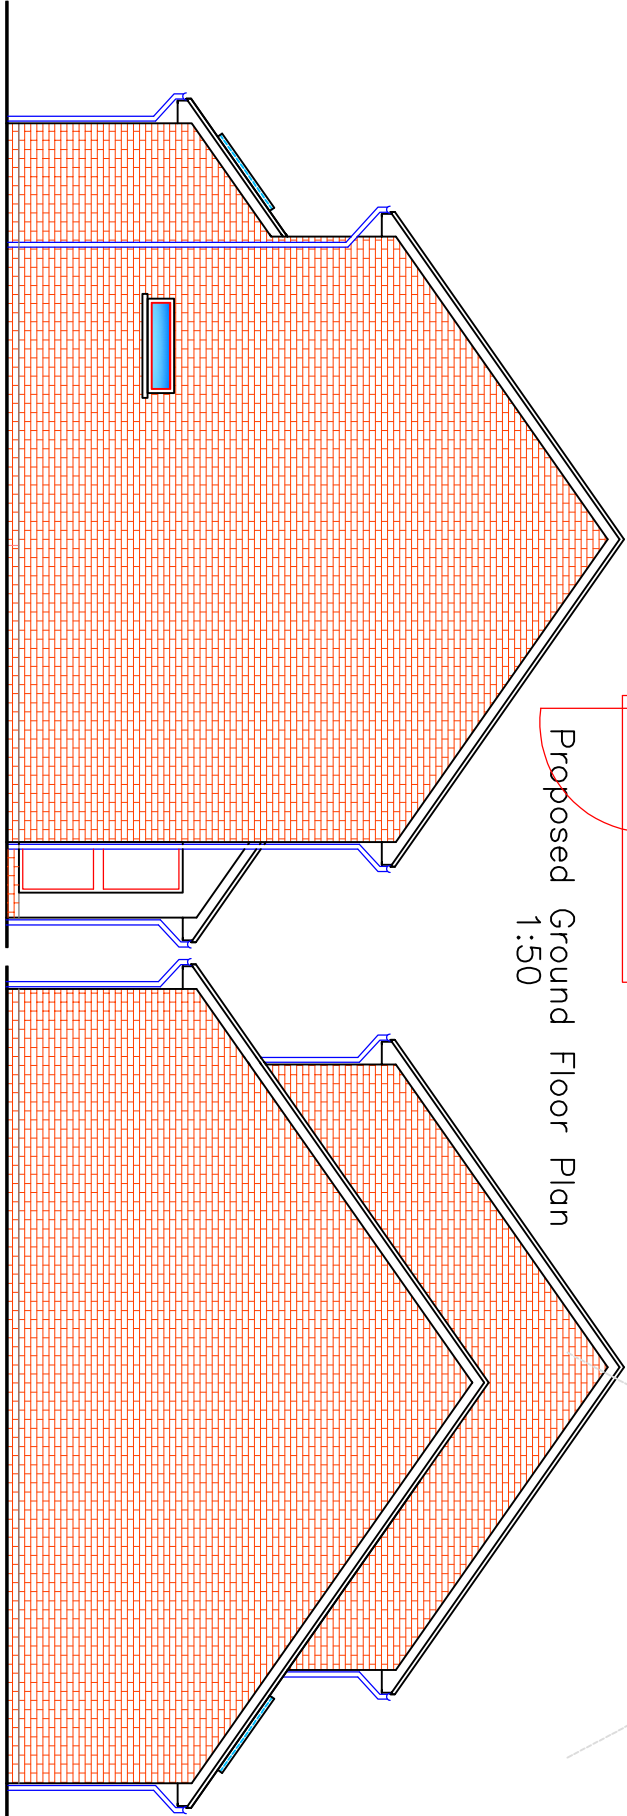
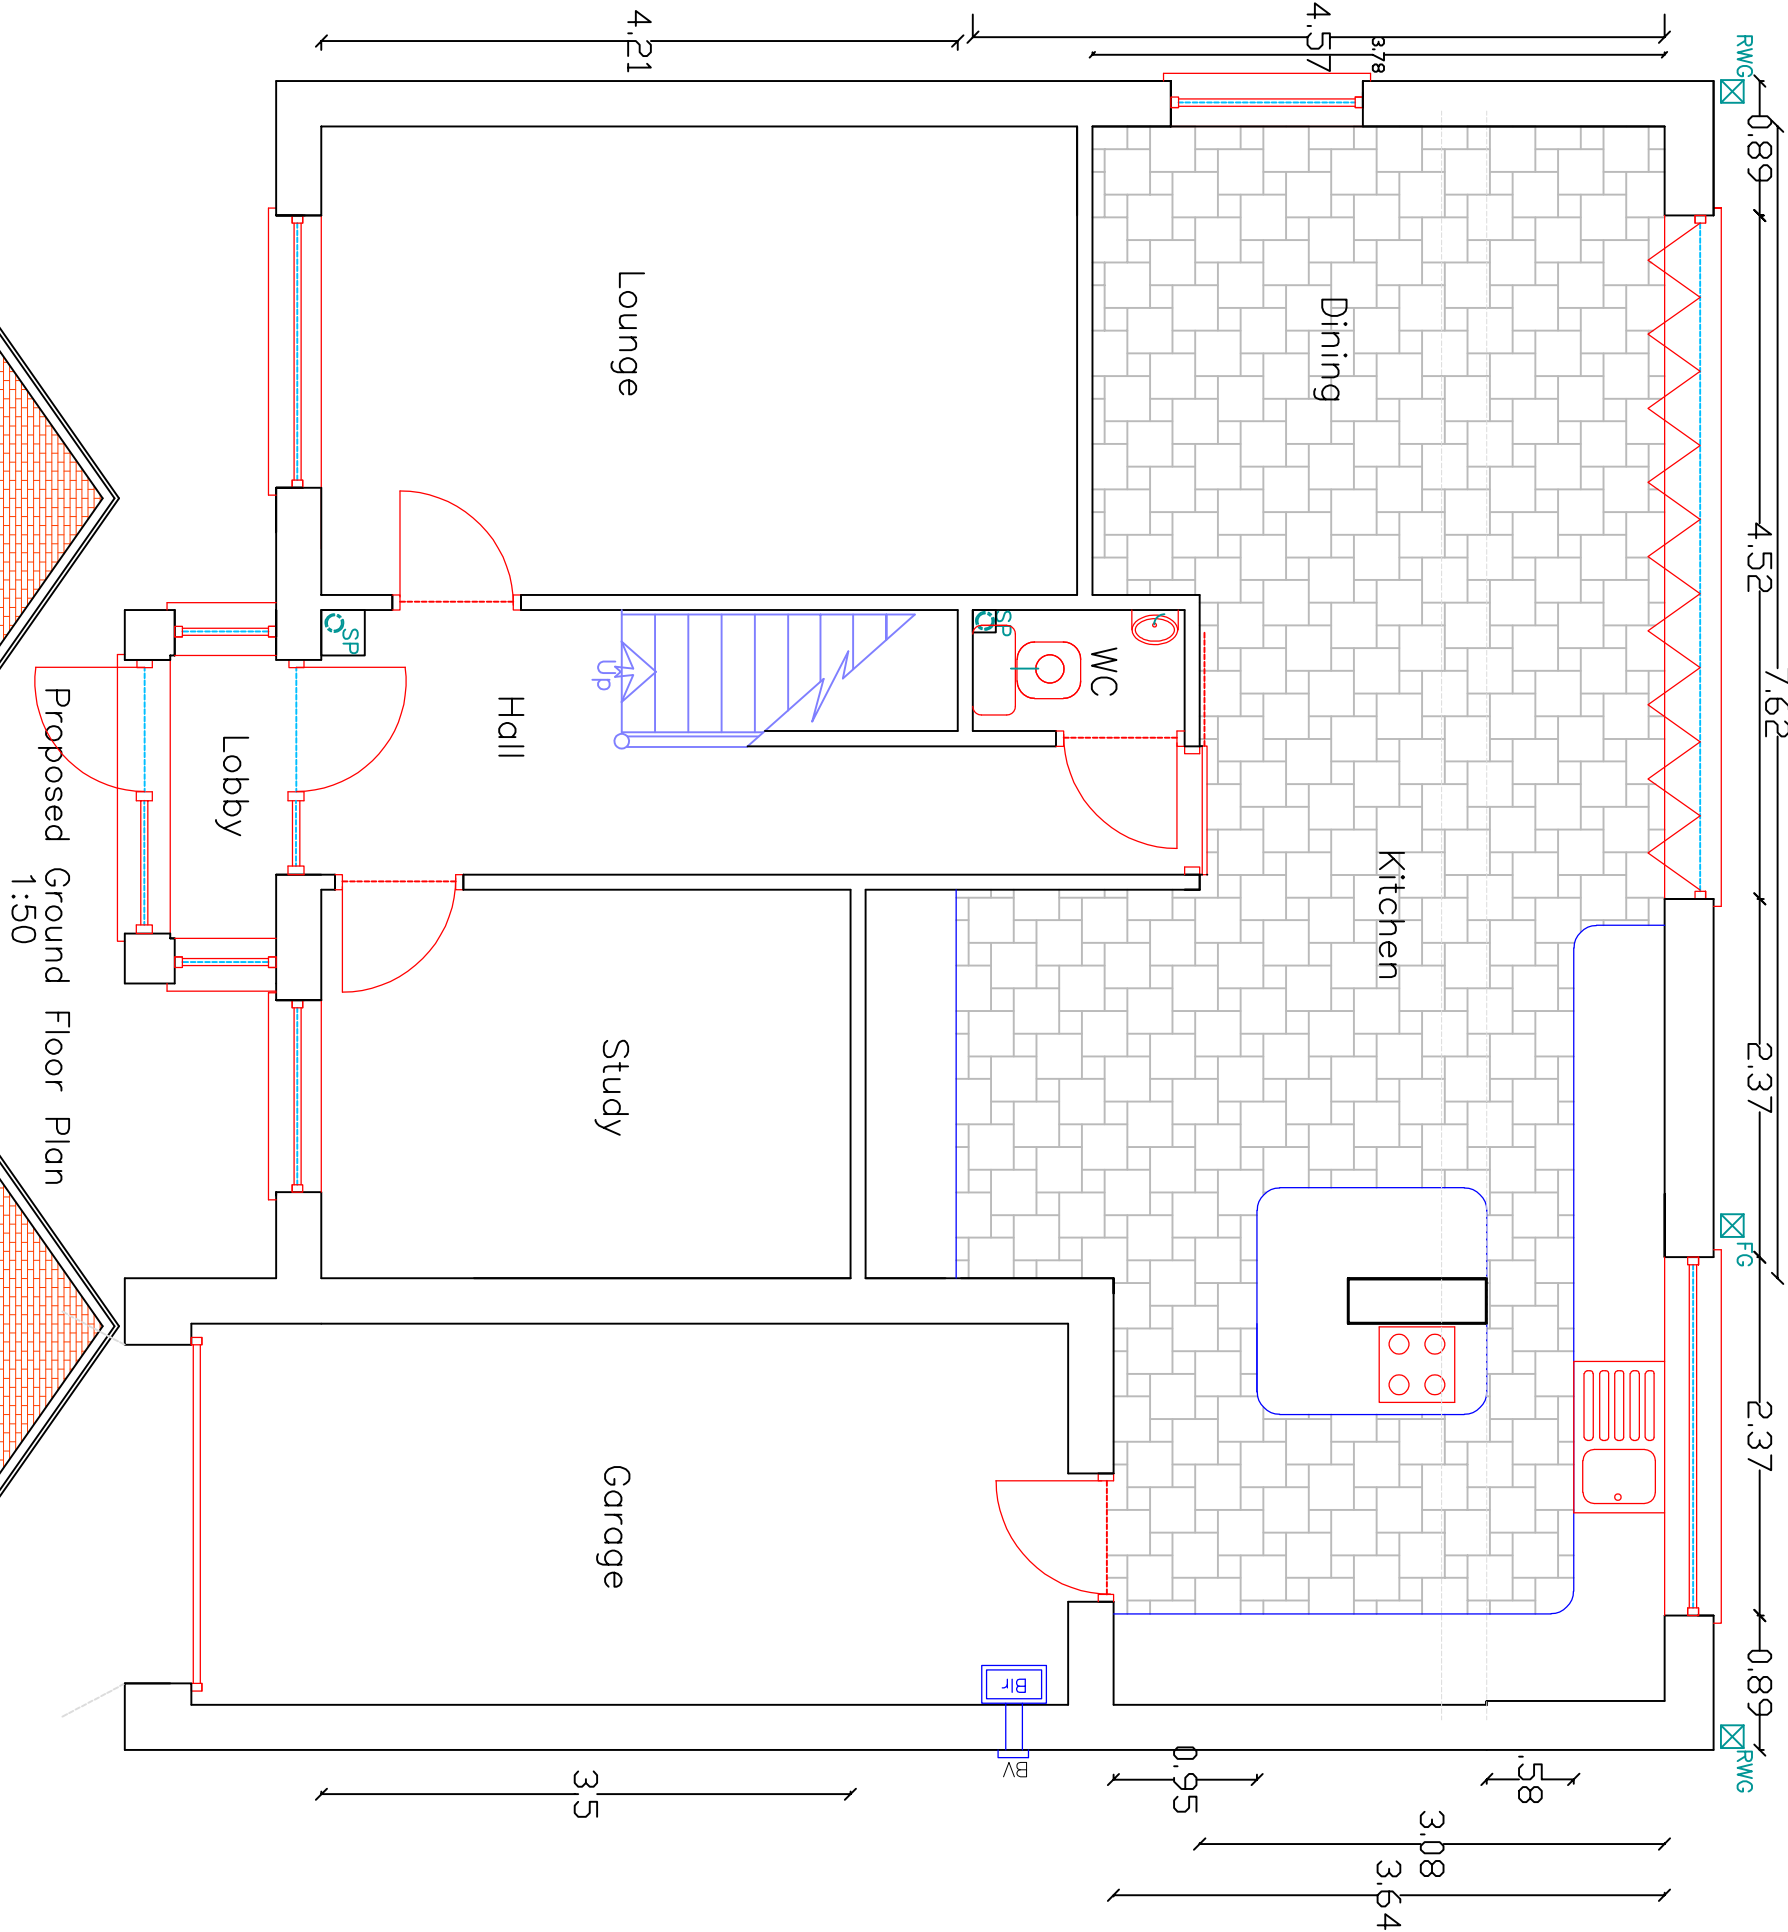
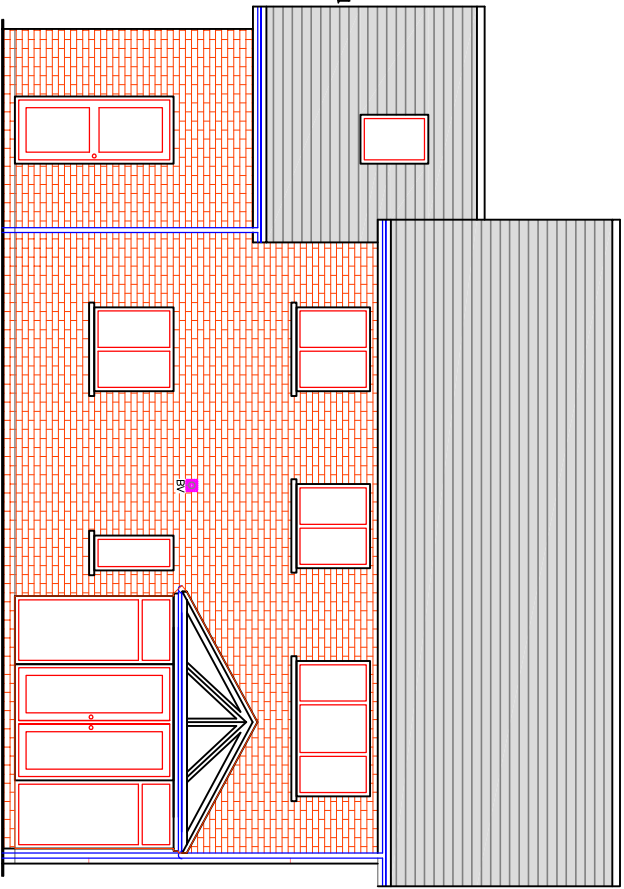
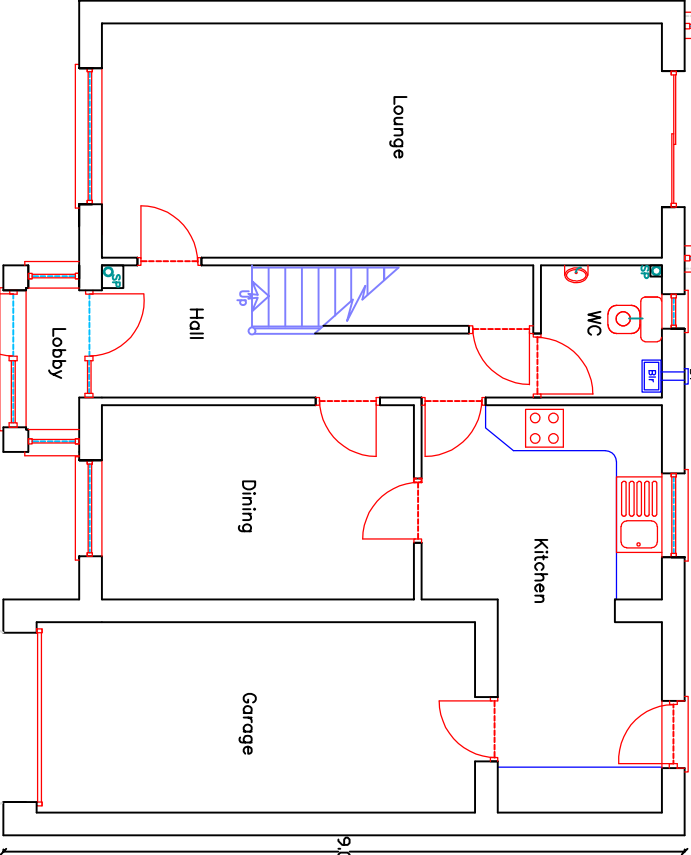
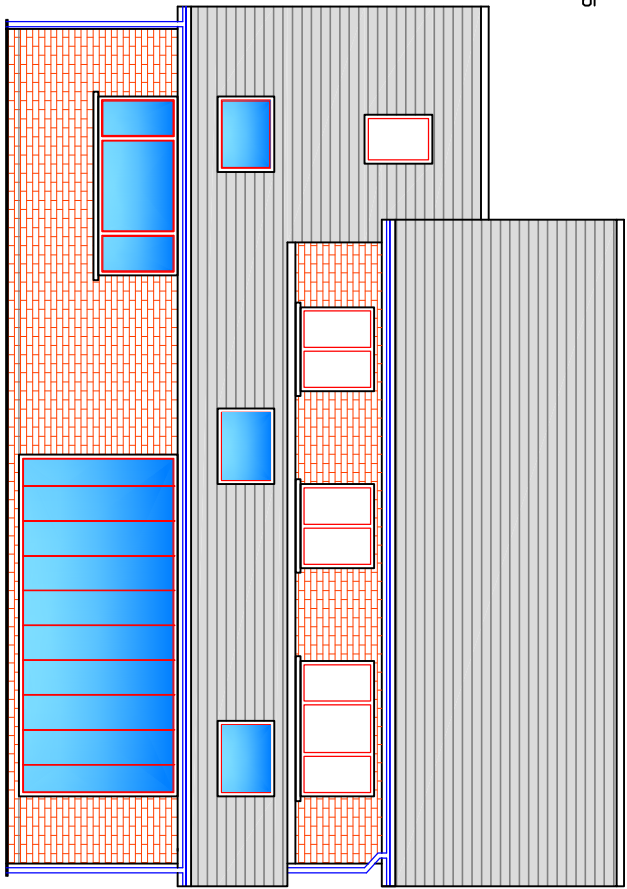
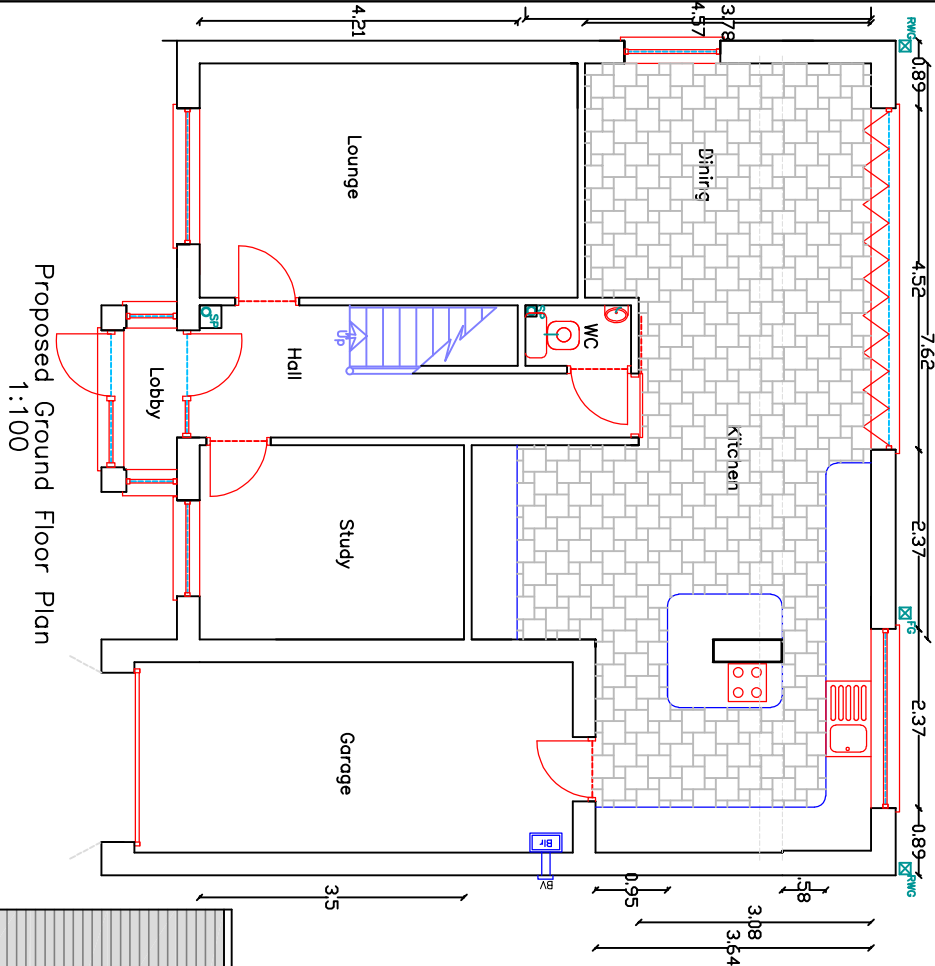
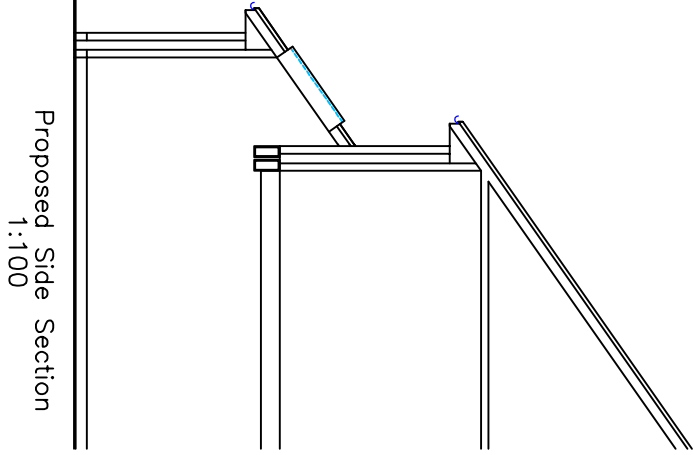


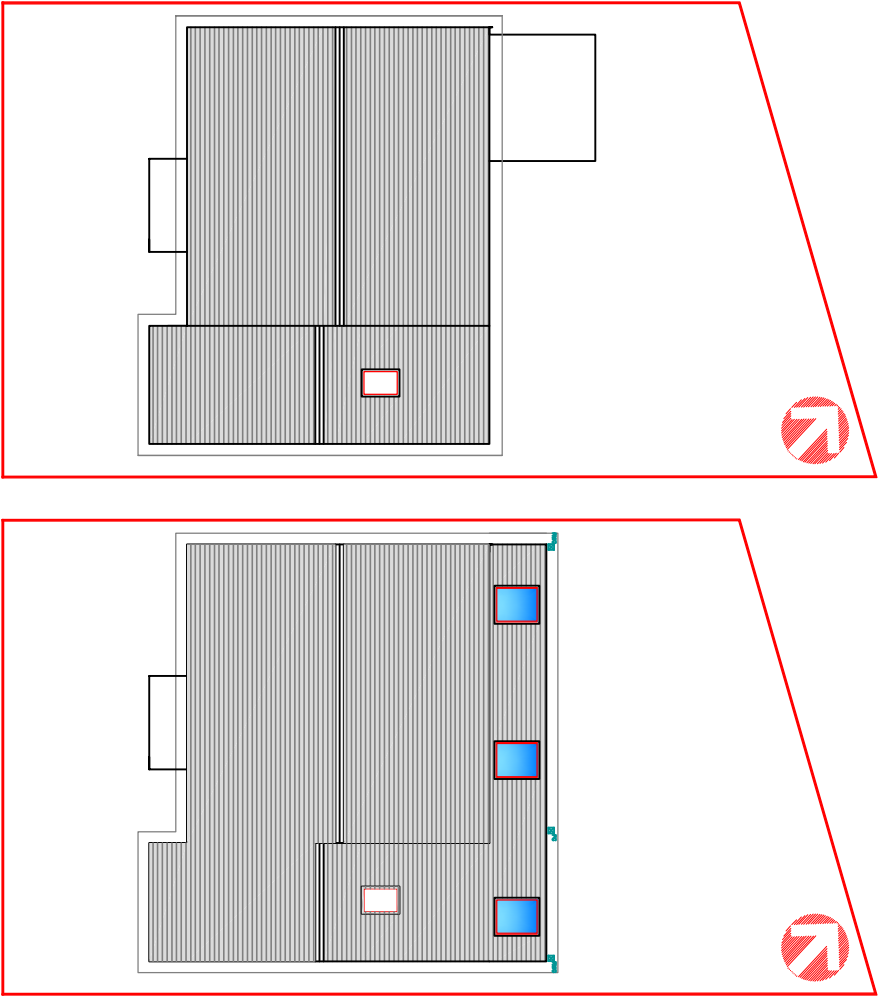

Finishes	
Roof:	Concrete Tile matching existing
External walls:	Face Brick matching existing
Windows/Doors:	Woodgrain uPVC matching existing
Fascia/RWC's:	Woodgrain uPVC matching existing

Utopia Design	
Architectural Services	
Building Planning Application Support	
Paul Thomas: BSc. (Hons)	
Tel: 01665 556230, Mob: 07908 725065	
ISSUED: Only for Purpose Indicated	
DRAWING STATUS: FOR PLANNING/BUILD CONTROL PURPOSES ONLY	
19, Georgetown Villas	
Georgetown	
Merthyr Tydfil	
CF48 1BD	
Project	
Proposed Single Storey Rear	
Extension with Alterations	
Drawn by	Scale
PT	A2
29.03.2021	1:50
Existing & Proposed	1:100
Plans, Elevations	
and Section Details	GEORGE 19 01B