





REAR ELEVATION

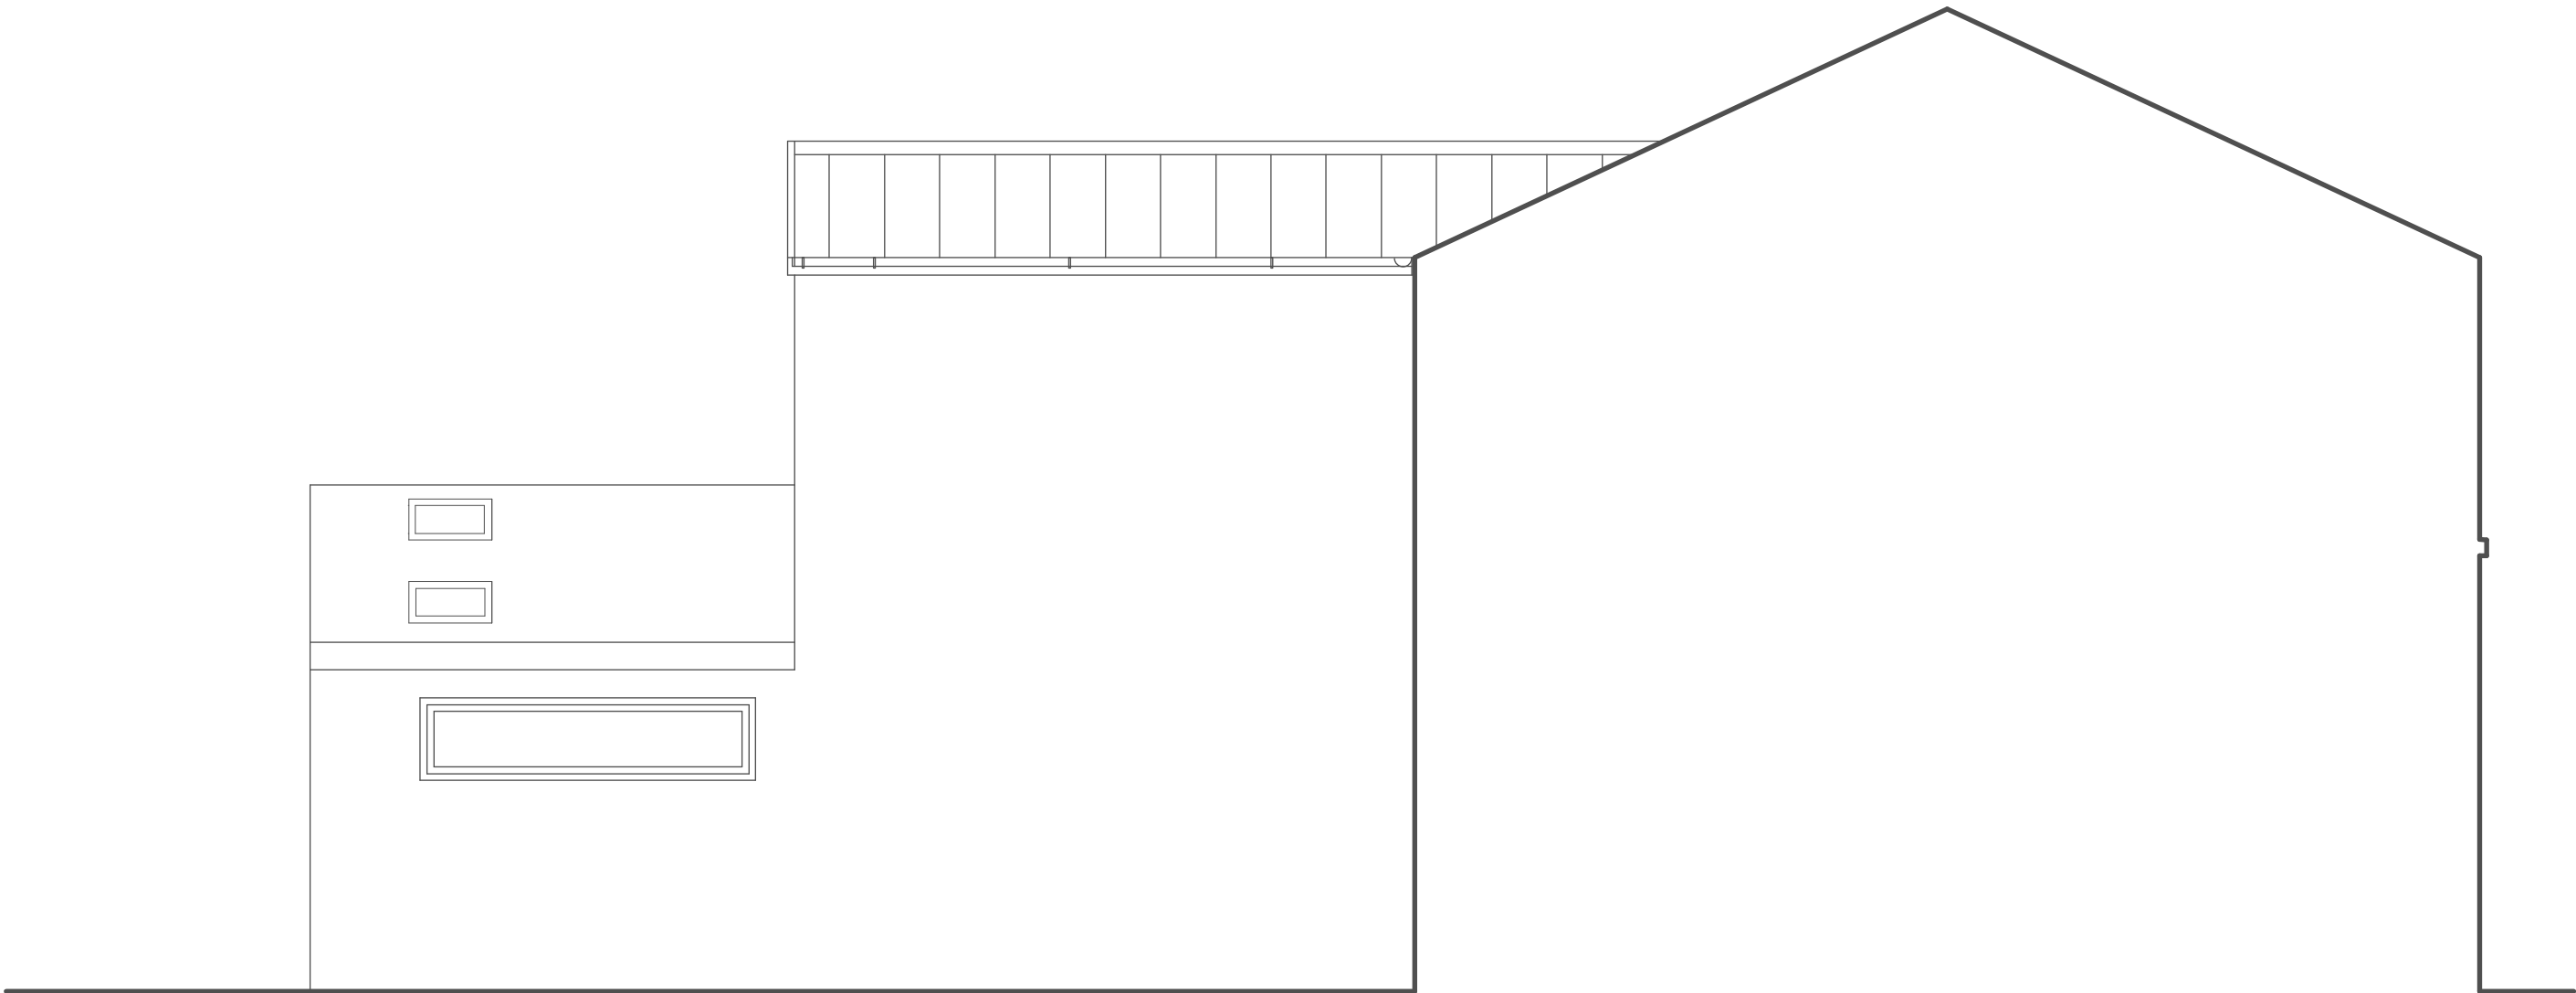

SIDE ELEVATION

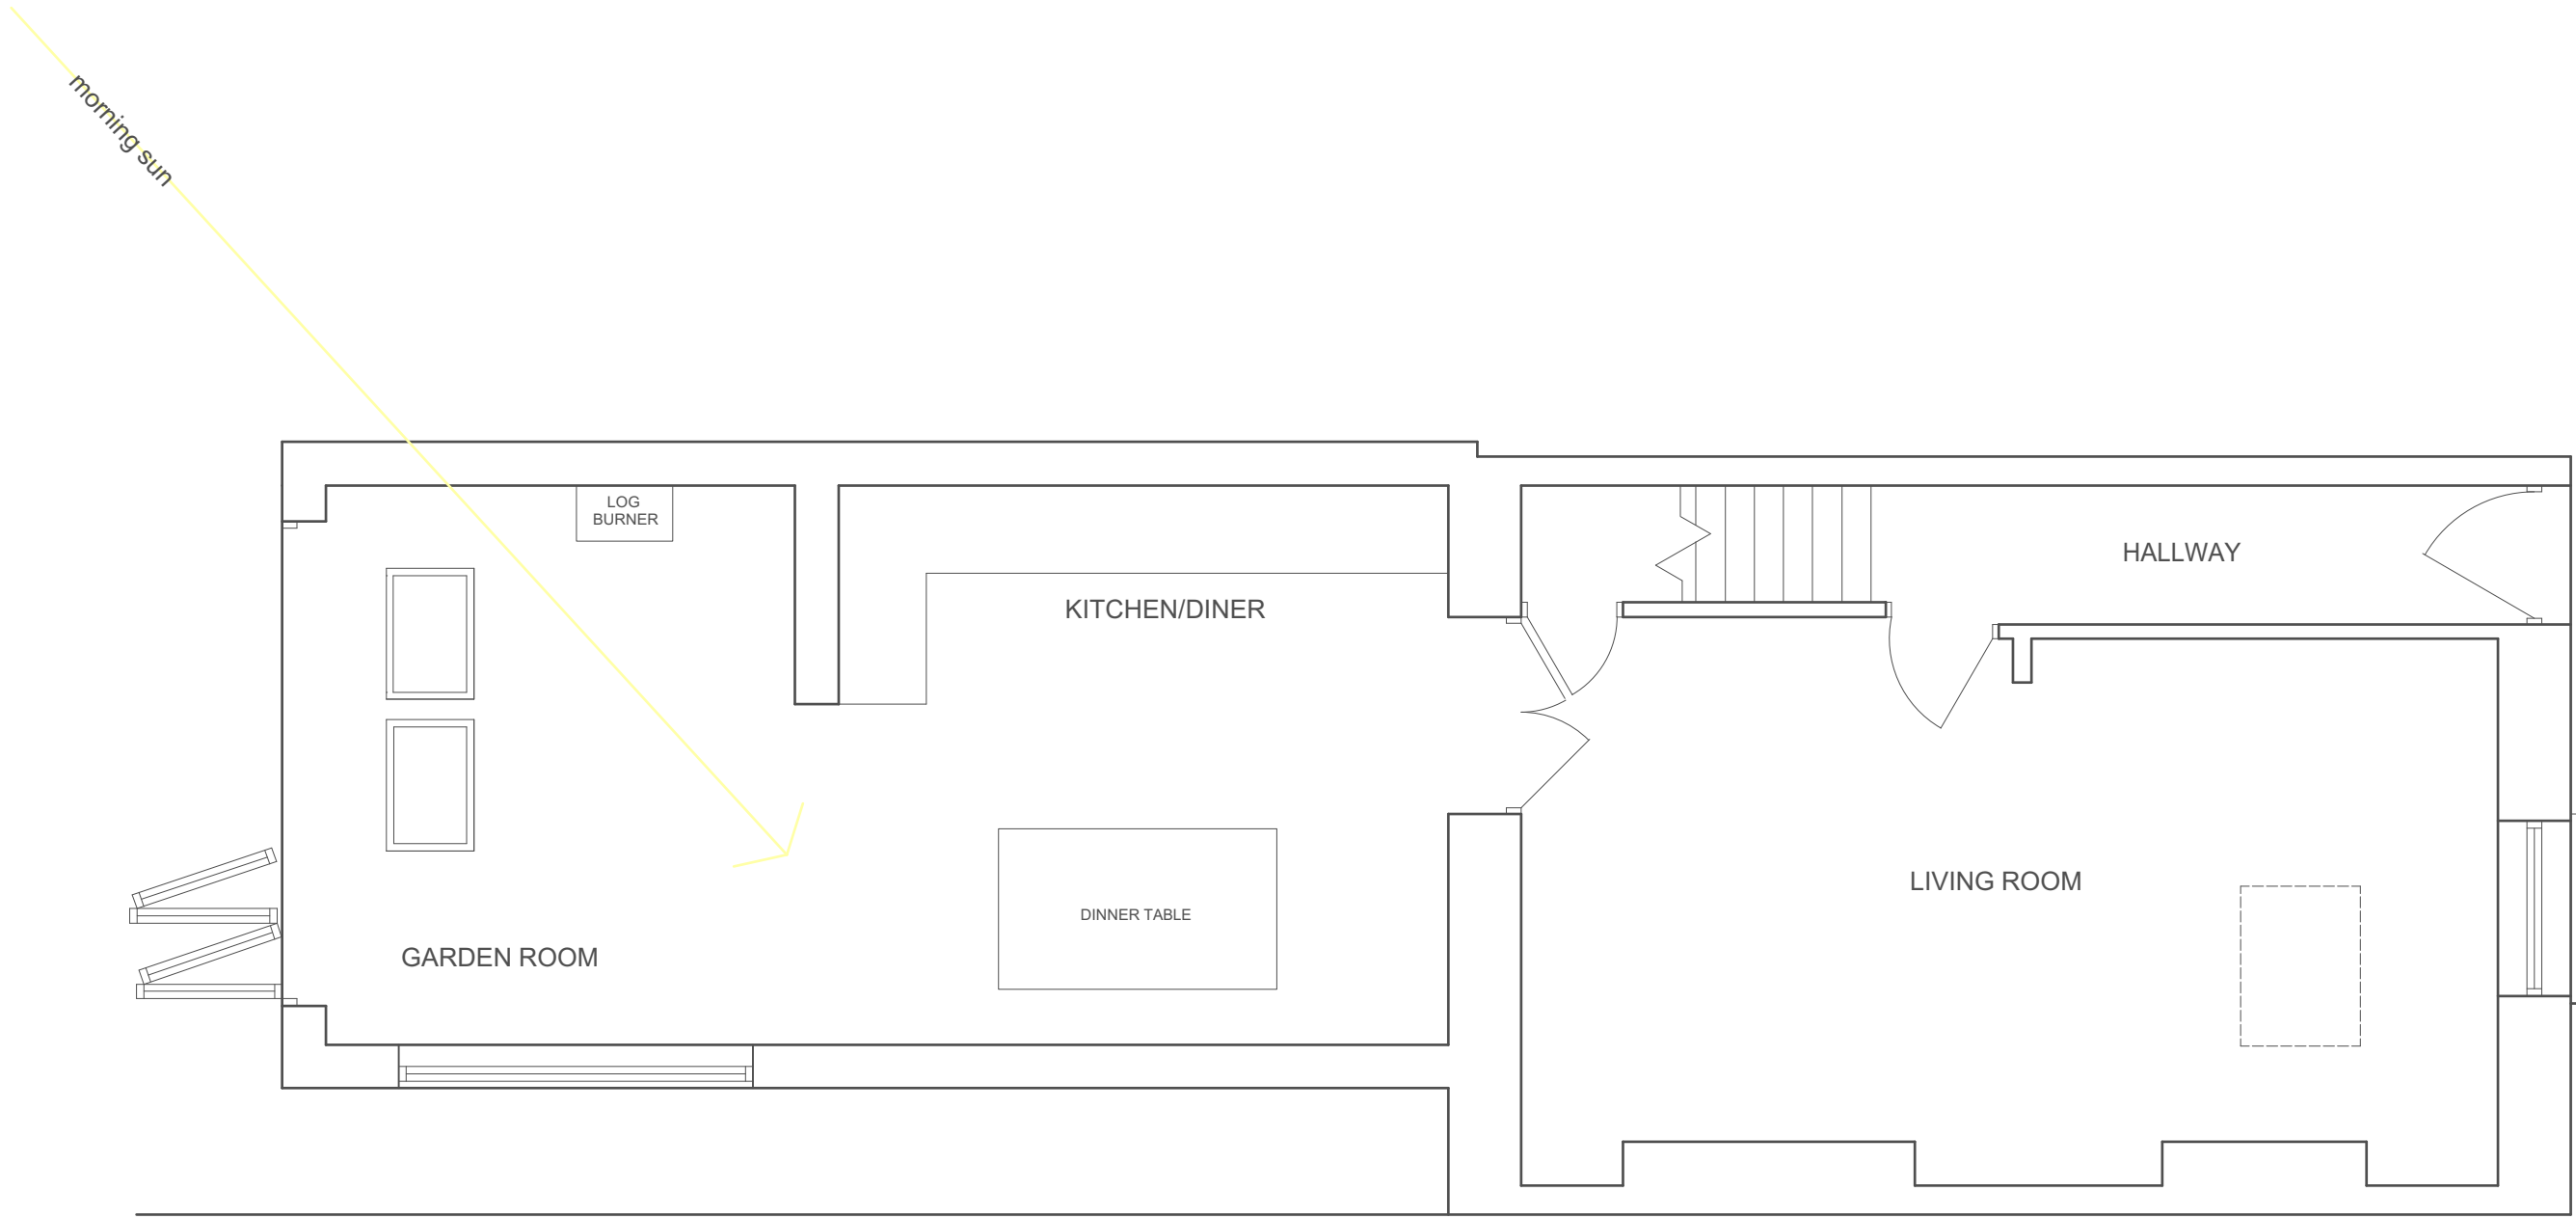

GROUND FLOOR PLAN

 George and Co.

Mr and Mrs Brooks
87 Yew Street,
Troed-y-rhiw,
Merthyr Tydfil

607.003	Proposed		
sketch	1:50@A1	May '19	CG
1st Floor Woodfred Studios 62 High St Merthyr Tydfil CF37 8DE 07830328652 hello@georgeandco.studio www.georgeandco.studio			
DO NOT SCALE THIS DRAWING			©George and Co.