
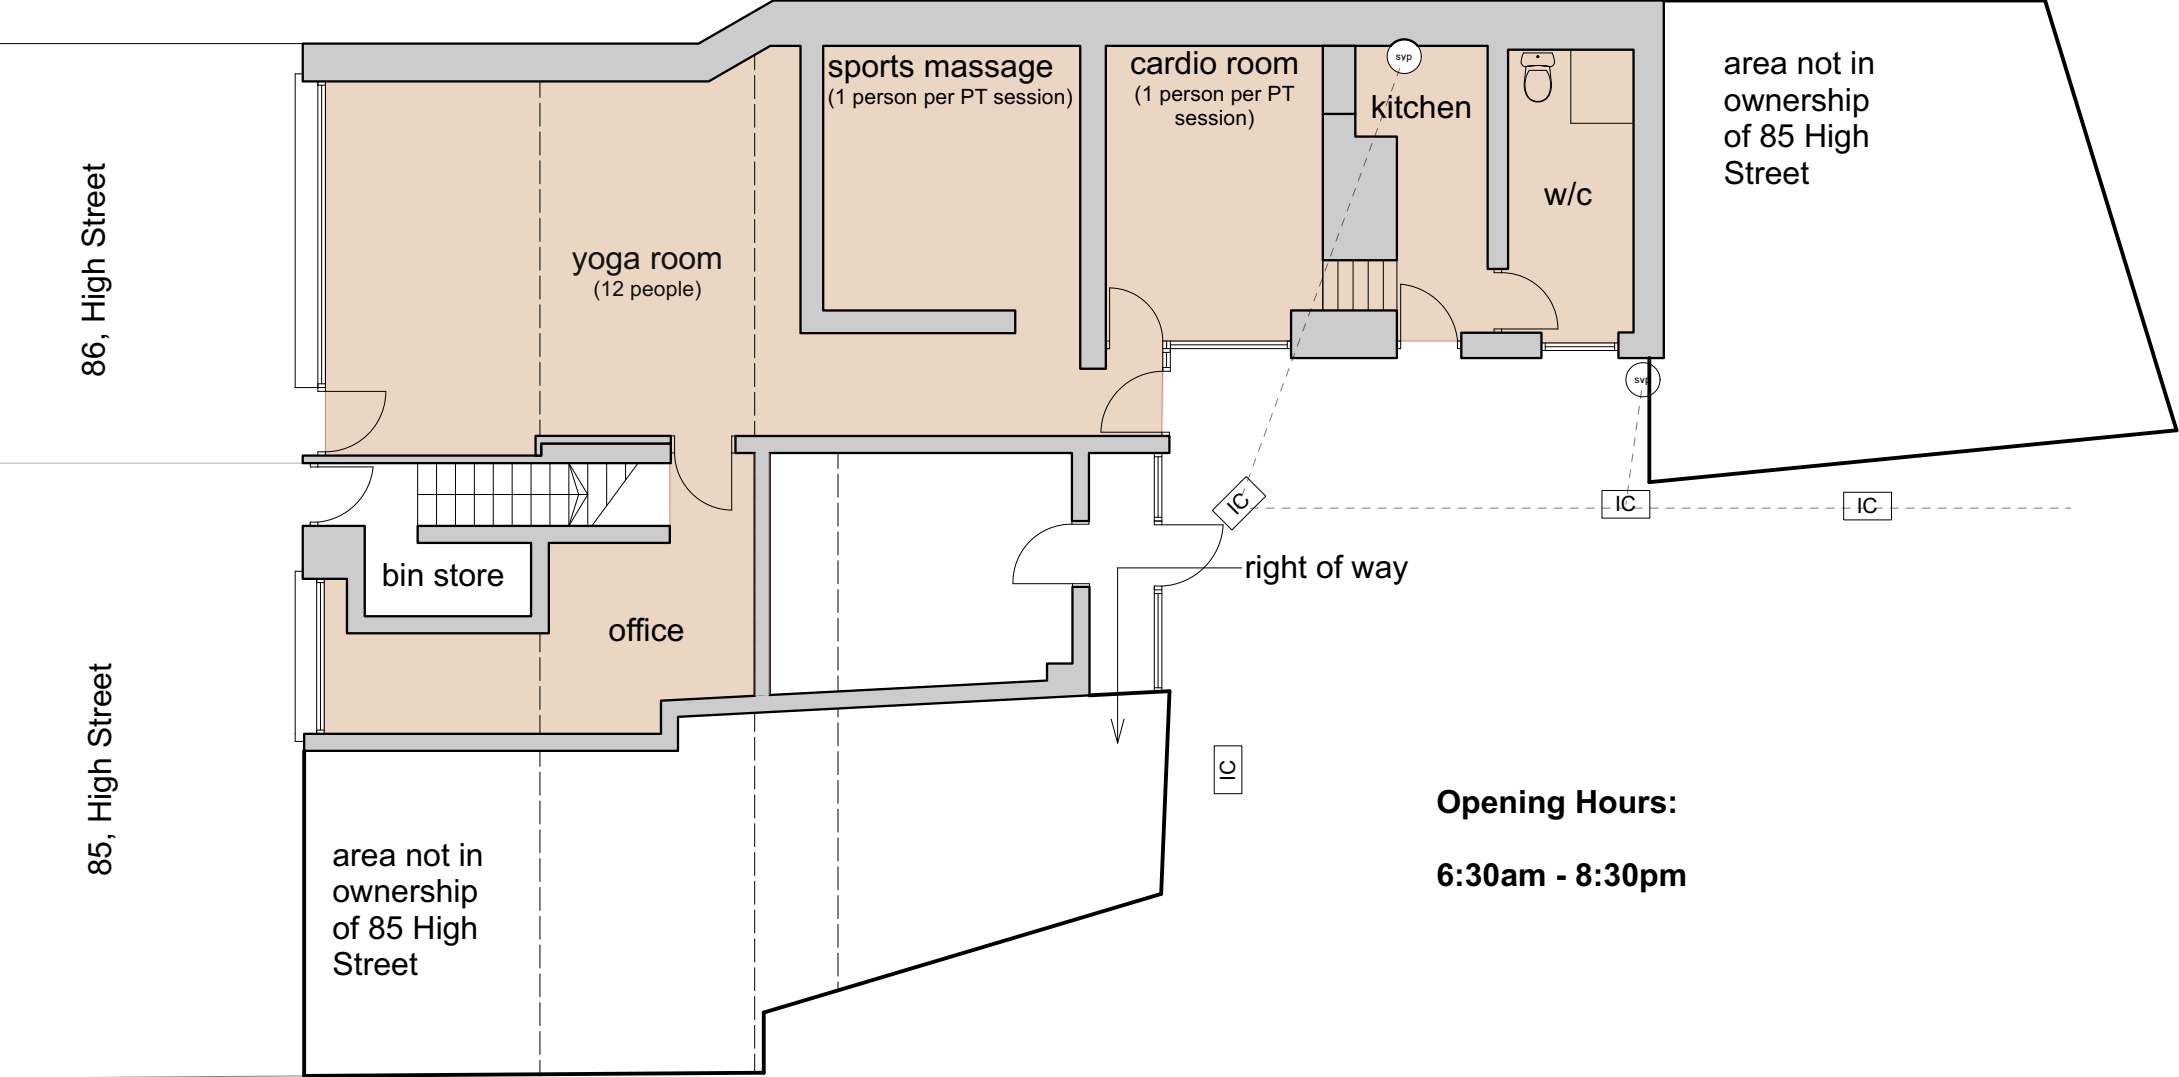


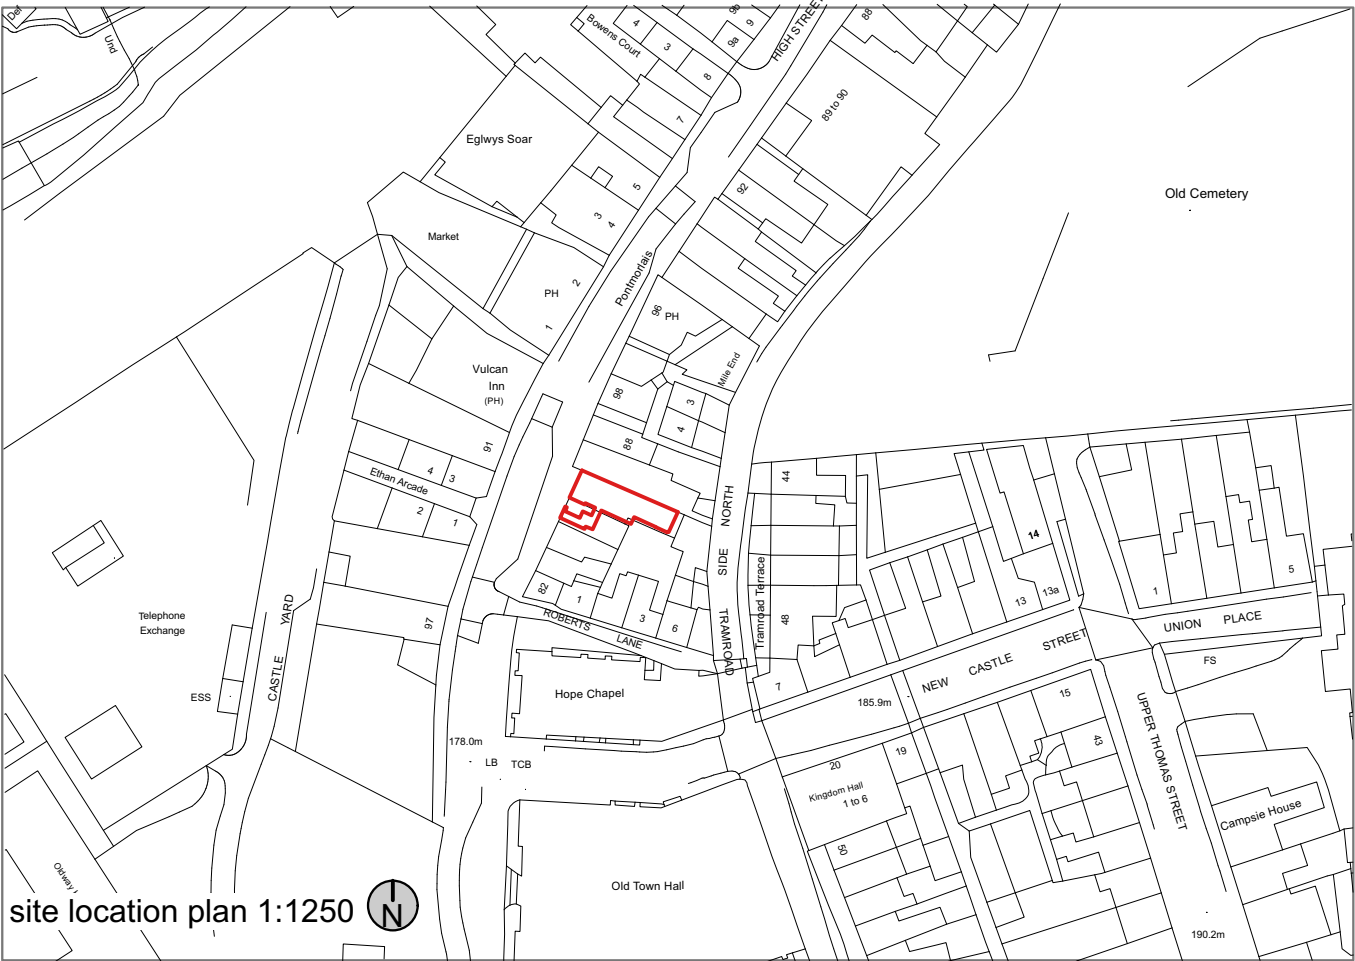

Opening Hours:
6:30am - 8:30pm

 George and Co.

86 High Street, Merthyr Tydfil CF47 8UG

908.01	plans		
planning	1:100 @ A3	DEC 22	AJ
George + Co Crownford House, Swan Street, Merthyr Tydfil, Mid Glamorgan, Wales, CF47 8EU TEL 07830328652 hello@georgeandco.studio			
DO NOT SCALE THIS DRAWING			©George and Co.