
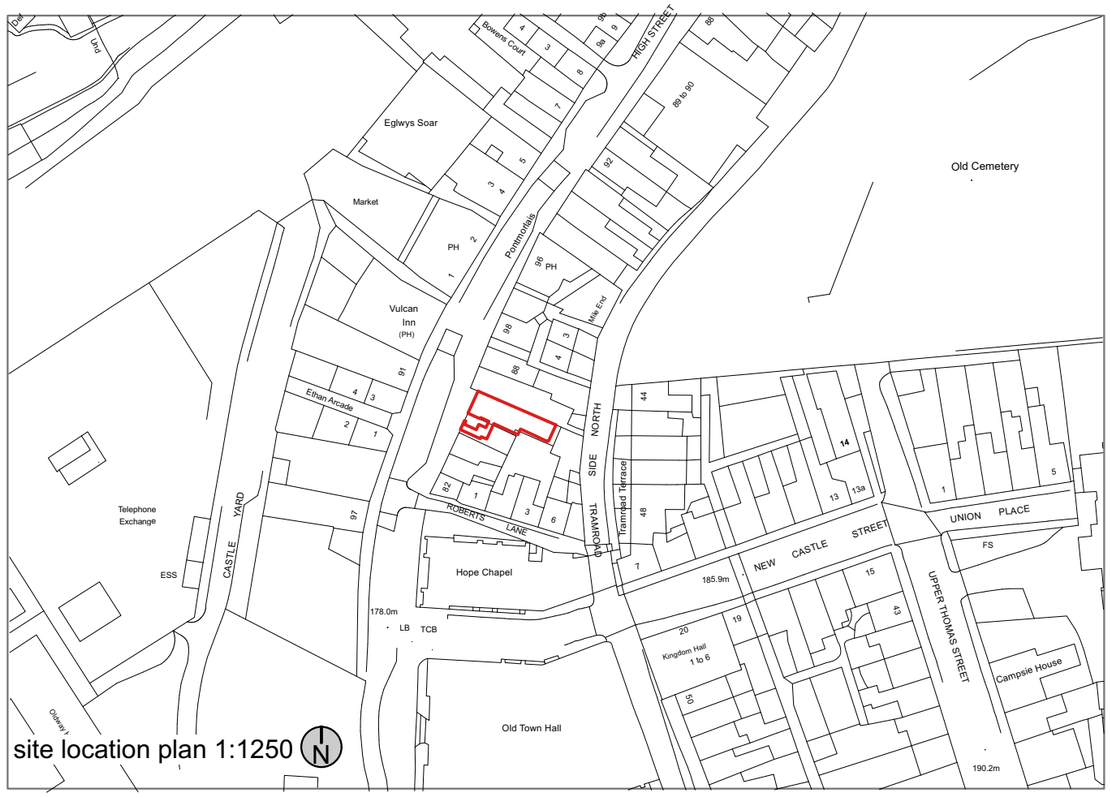


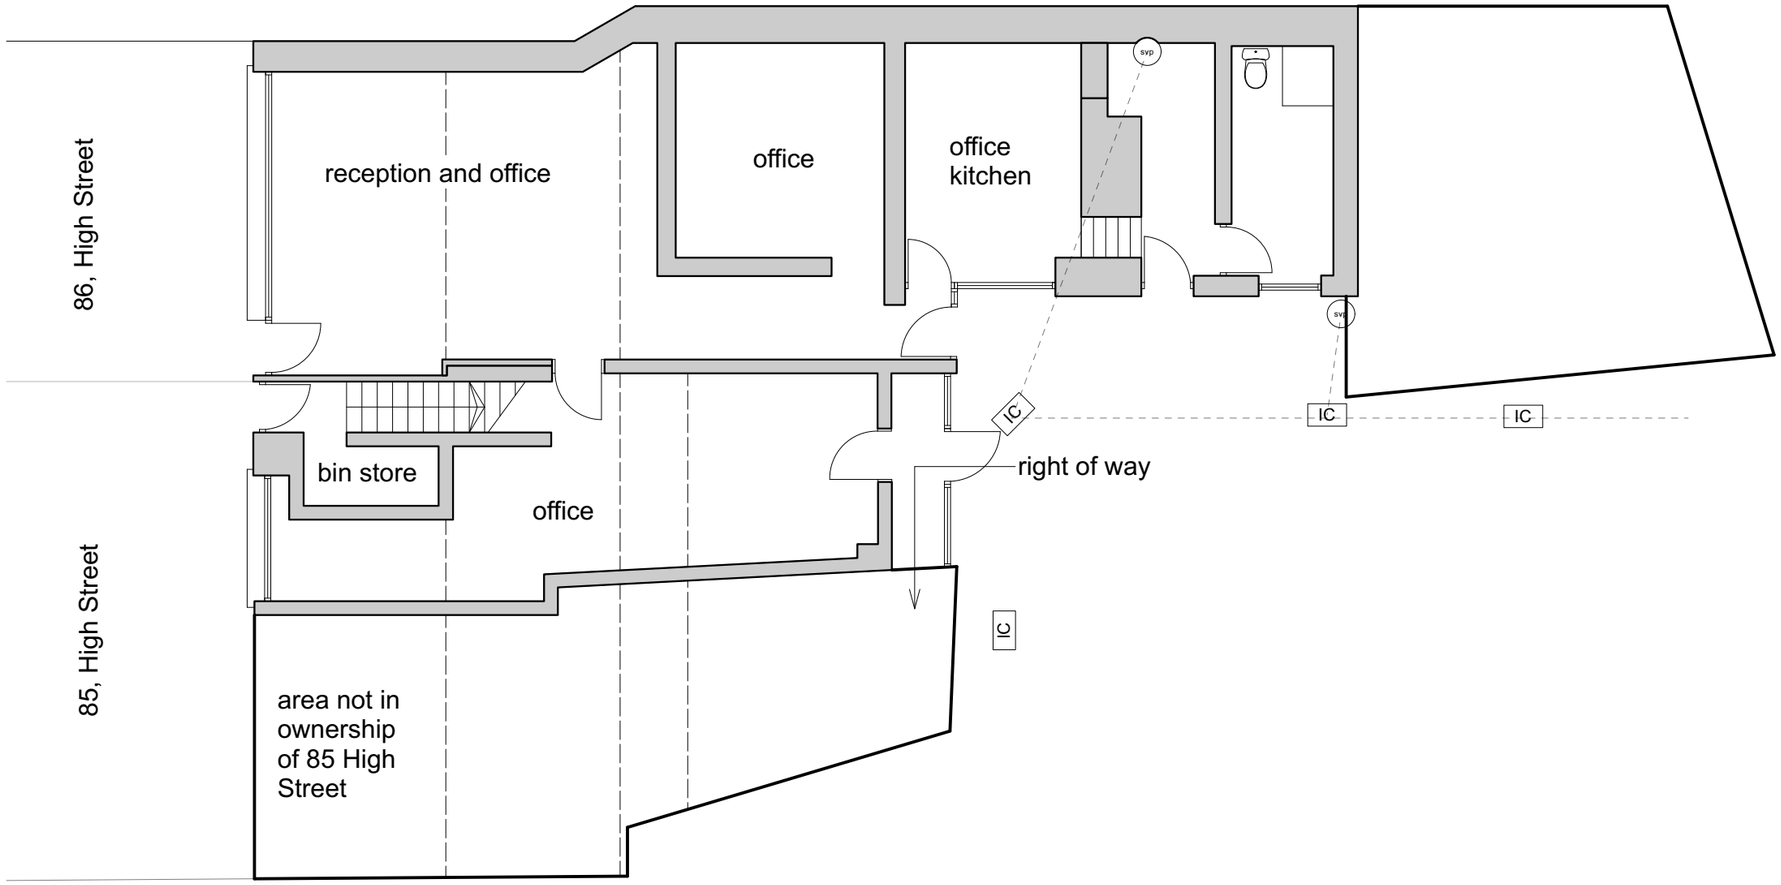

George and Co.

86 High Street, Merthyr Tydfil CF47 8UG

908	survey drawing		
planning	1:100 @ A3	DEC 22	AJ

George + Co
Crownford House, Swan Street, Merthyr Tydfil,
Mid Glamorgan, Wales, CF47 8EU
TEL 07830328652
hello@georgeandco.studio

DO NOT SCALE THIS DRAWING
©George and Co.